


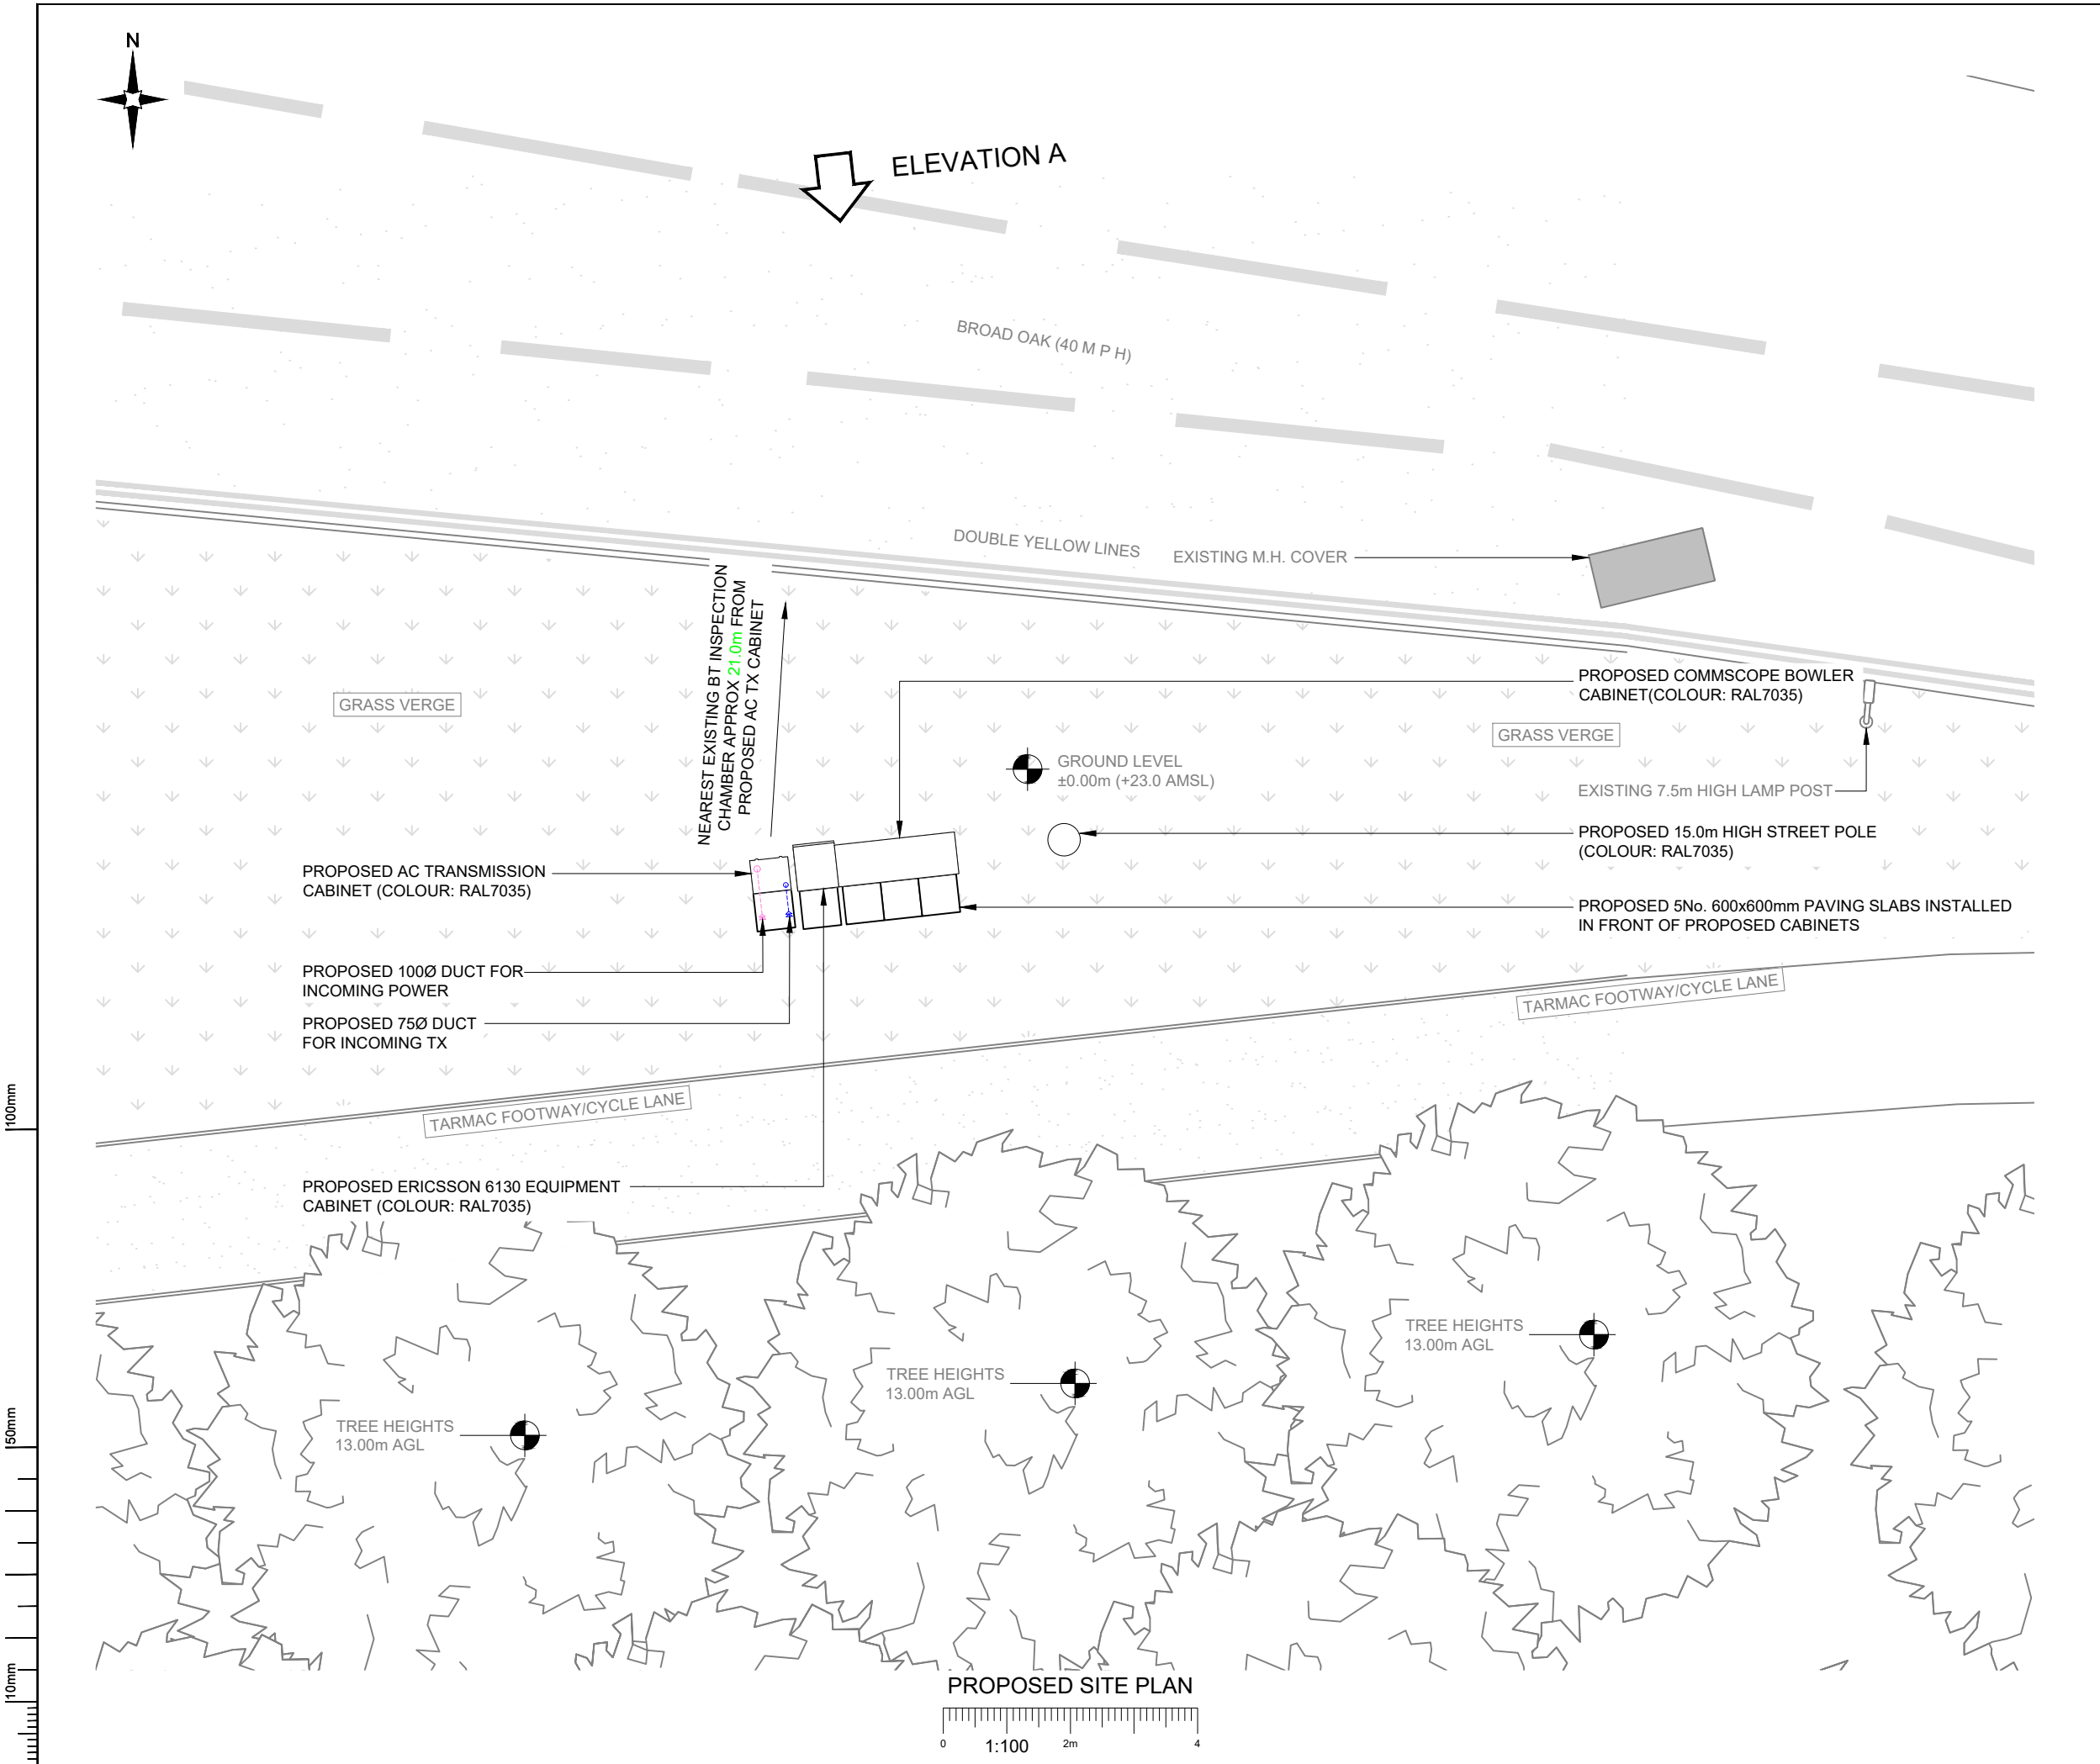

NOTES:				
1. ALL DIMENSIONS IN MM UNLESS OTHERWISE NOTED.				
C	Site Location Amended	JS	GBC	13.02.23
B	Proposed Site Location Revised	LD	GBC	11.01.23
A	Issued for Planning	JDS	DO	09.06.22
REV	MODIFICATION	BY	CH	DATE
CK Hutchison Networks (UK) Limited Green Park, 450 Longwater Avenue, Reading, RG30 3UR				
Design Consultant & Principal Contractor: GBC Great British Communications Lapwing House, Block 3 Forward Point, Tan House Lane, Widnes, Cheshire, WAB 0SL t. 44 (0)151 420 4128 www.gbcservices.co.uk				
Site Name: TEXACO SERVICE STATION				
3UK Nominal ID: ELH21731				
Address: TEXACO SERVICE STATION GRANGE ROAD HEDGE END, EASTLEIGH HAMPSHIRE SO30 2FU				
Title: 215 PROPOSED SITE PLAN				
Project: UNILATERAL SW				
Purpose of Issue: PLANNING				
MBNL/TM/H3G Cell ID: ELH070/86361/SO0627				
Drawing No: ELH21731_ELH070_86361_SO0627_GA_REV_C				Issue: C