




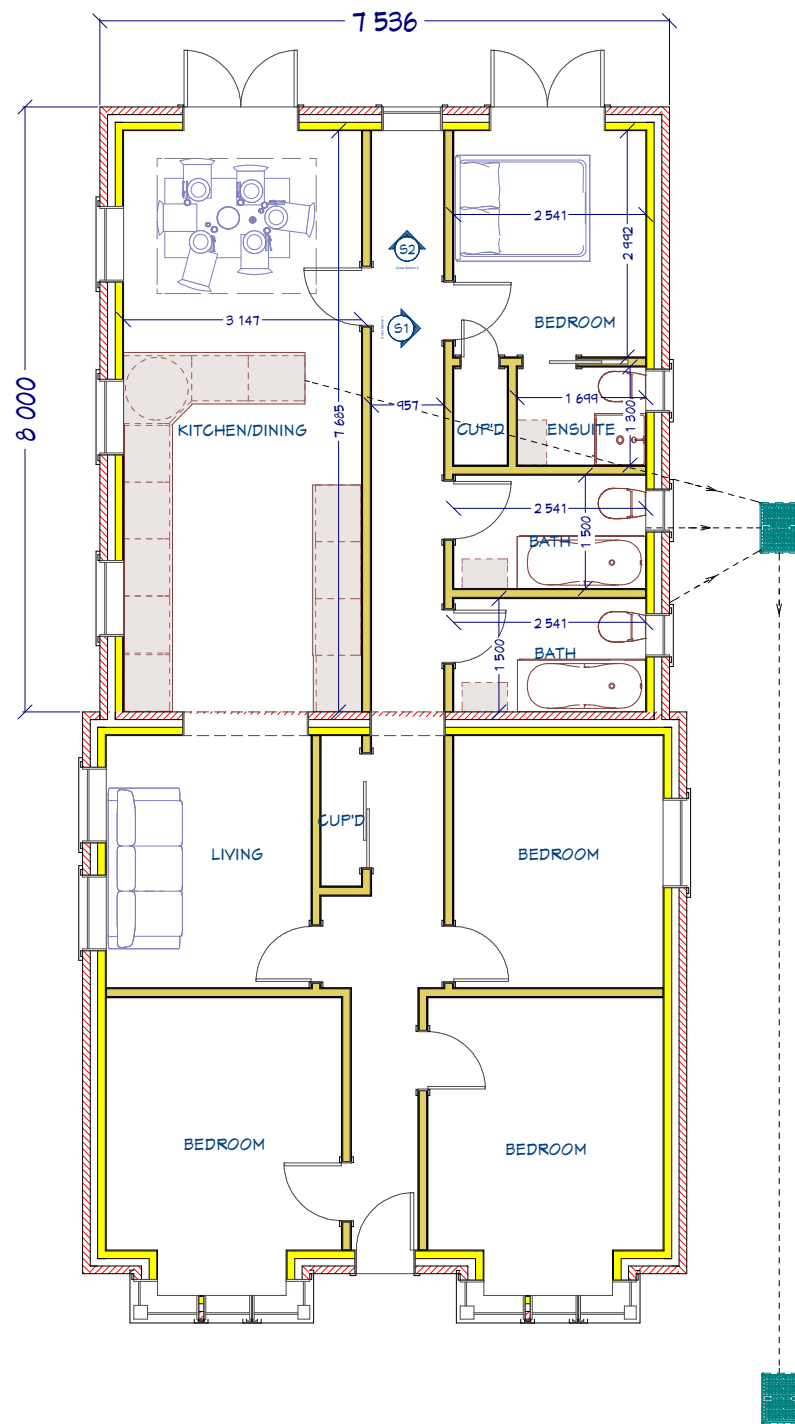


PROPOSED GROUND FLOOR PLAN

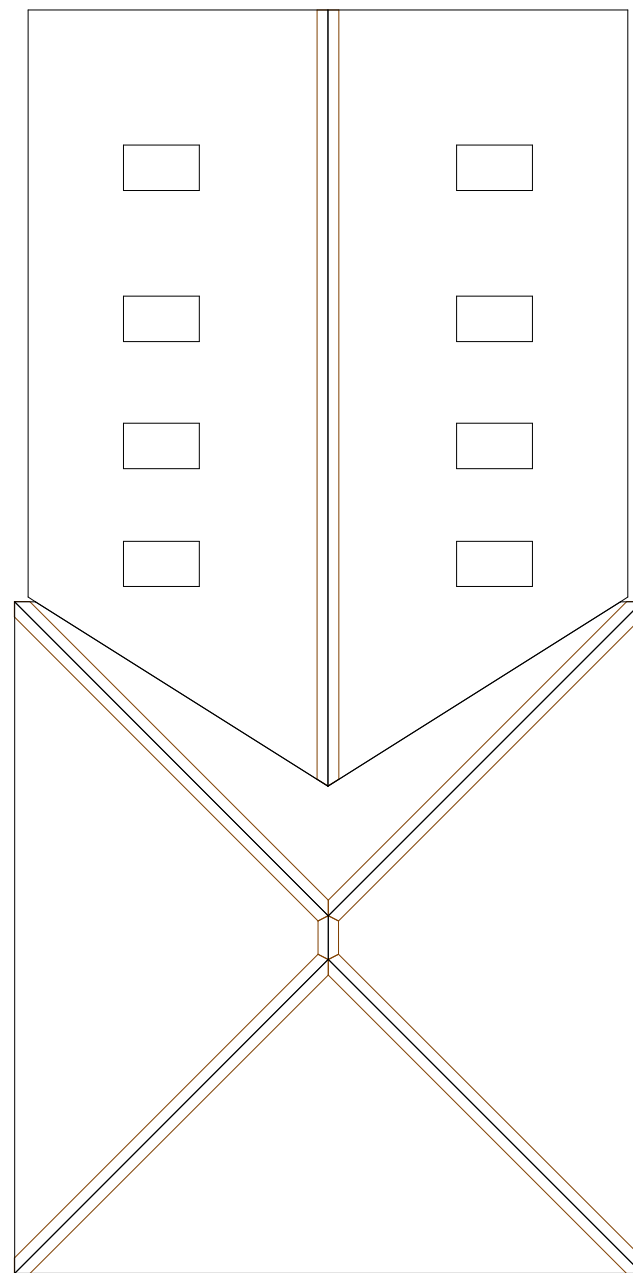

PROPOSED ROOF PLAN

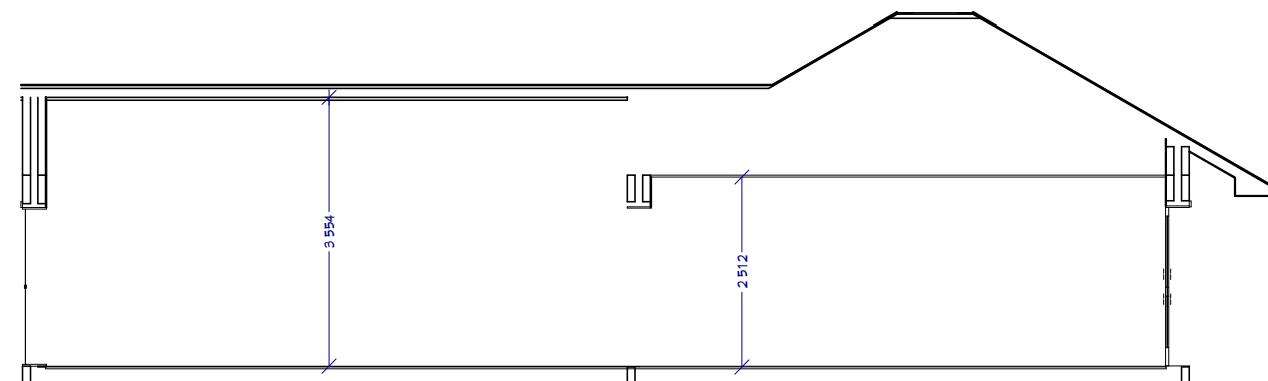


CROSS SECTION THROUGH SECTION 1

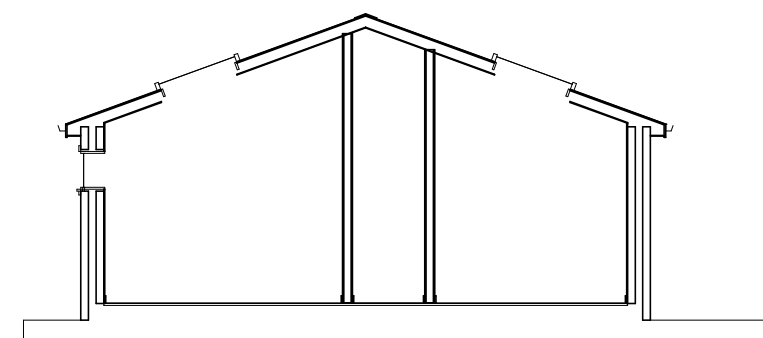

CROSS SECTION THROUGH SECTION 2

NOTES:

- 1) ALL DRAWINGS SUPPLIED BY DWG PLANS ARE TO BE USED FOR PLANNING PERMISSION PURPOSES ONLY AND NOT TO BE USED FOR BUILDING REGULATION PURPOSES.
 - 2) THE CONTRACTOR, SUB-CONTRACTOR OR SUPPLIER IS TO CHECK ALL RELEVANT DIMENSIONS, LEVELS, EXISTING STRUCTURE AND MATERIALS PRIOR TO COMMENCING THE WORKS.
- © THIS DRAWING IS COPYRIGHT AND MAY NOT BE COPIED, TRACED, ALTERED OR REPRODUCED WITHOUT WRITTEN PERMISSION FROM DWG PLANS.

 

DWG PLANS
35 Cranmer Drive, Nursling, Southampton, SO16 0TD
Mobile: 07851229345, Email: info@dwgplans.co.uk

	NAME	DATE	TITLE		
DRAWN	PRB	15/02/2023	Proposed floor and roof plan 313 Leigh Road, Chandlers Ford		
UNLESS OTHERWISE SPECIFIED DIMENSIONS ARE IN MILLIMETERS			SIZE A3	DWG NO DWG PLANS 02306	REV A
			CLIENT: Mrs Sukhdev Kaur		
			SCALE: 1:100 @ A3		SHEET 1 of 1