



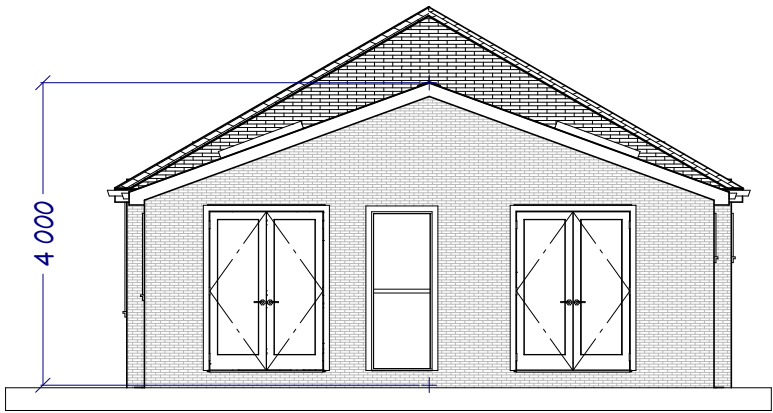


PROPOSED REAR ELEVATION  
(SOUTH FACING)

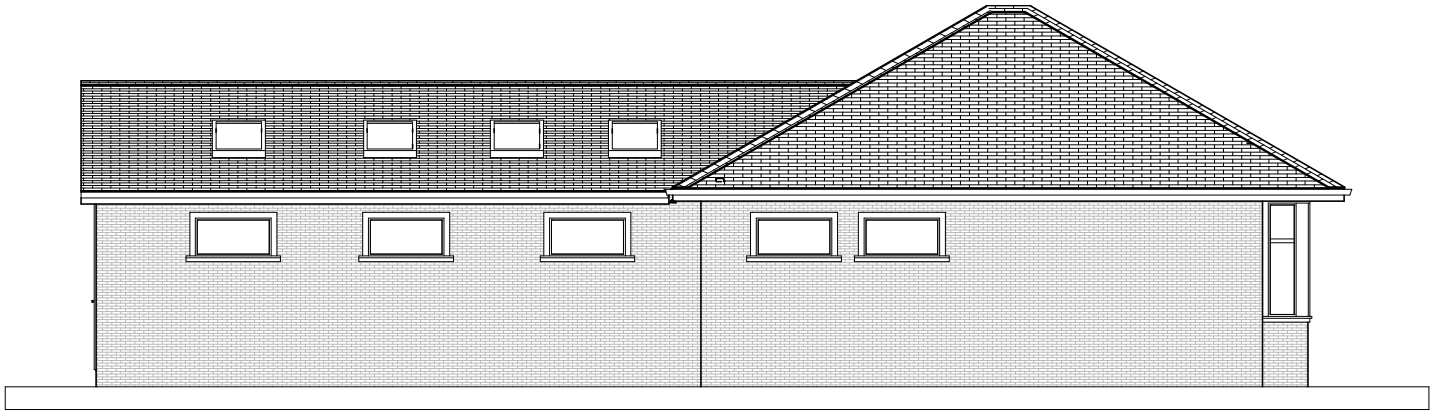

PROPOSED SIDE ELEVATION  
(EAST FACING)



PROPOSED FRONT ELEVATION  
(NORTH FACING)

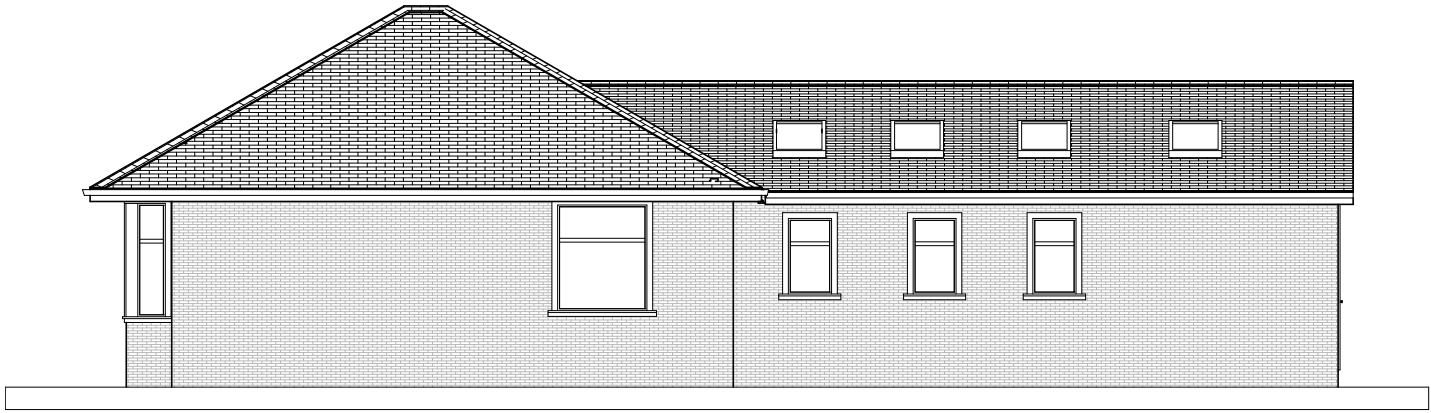

PROPOSED SIDE ELEVATION  
(WEST FACING)

NOTES:  
1) ALL DRAWINGS SUPPLIED BY DWG PLANS ARE TO BE USED FOR PLANNING PERMISSION PURPOSES ONLY AND NOT TO BE USED FOR BUILDING REGULATION PURPOSES.  
2) THE CONTRACTOR, SUB-CONTRACTOR OR SUPPLIER IS TO CHECK ALL RELEVANT DIMENSIONS, LEVELS, EXISTING STRUCTURE AND MATERIALS PRIOR TO COMMENCING THE WORKS.  
© THIS DRAWING IS COPYRIGHT AND MAY NOT BE COPIED, TRACED, ALTERED OR REPRODUCED WITHOUT WRITTEN PERMISSION FROM DWG PLANS.



|       | NAME | DATE       |
|-------|------|------------|
| DRAWN | PRB  | 15/02/2023 |

UNLESS OTHERWISE SPECIFIED  
DIMENSIONS ARE IN MILLIMETERS

|   |                           |              |
|---|---------------------------|--------------|
| DWG PLANS<br>35 Cranmer Drive, Nursling, Southampton, SO16 0TD<br>Mobile: 07851229345, Email: info@dwgplans.co.uk |                           |              |
| TITLE<br>Proposed elevations<br>313 Leigh Road, Chandlers Ford                                                    |                           |              |
| SIZE<br>A3   | DWG NO<br>DWG PLANS 02307 | REV<br>A     |
| CLIENT: Mrs Sukhdev Kaur                                                                                          |                           |              |
| SCALE: 1:100 @ A3                                                                                                 |                           | SHEET 1 of 1 |