


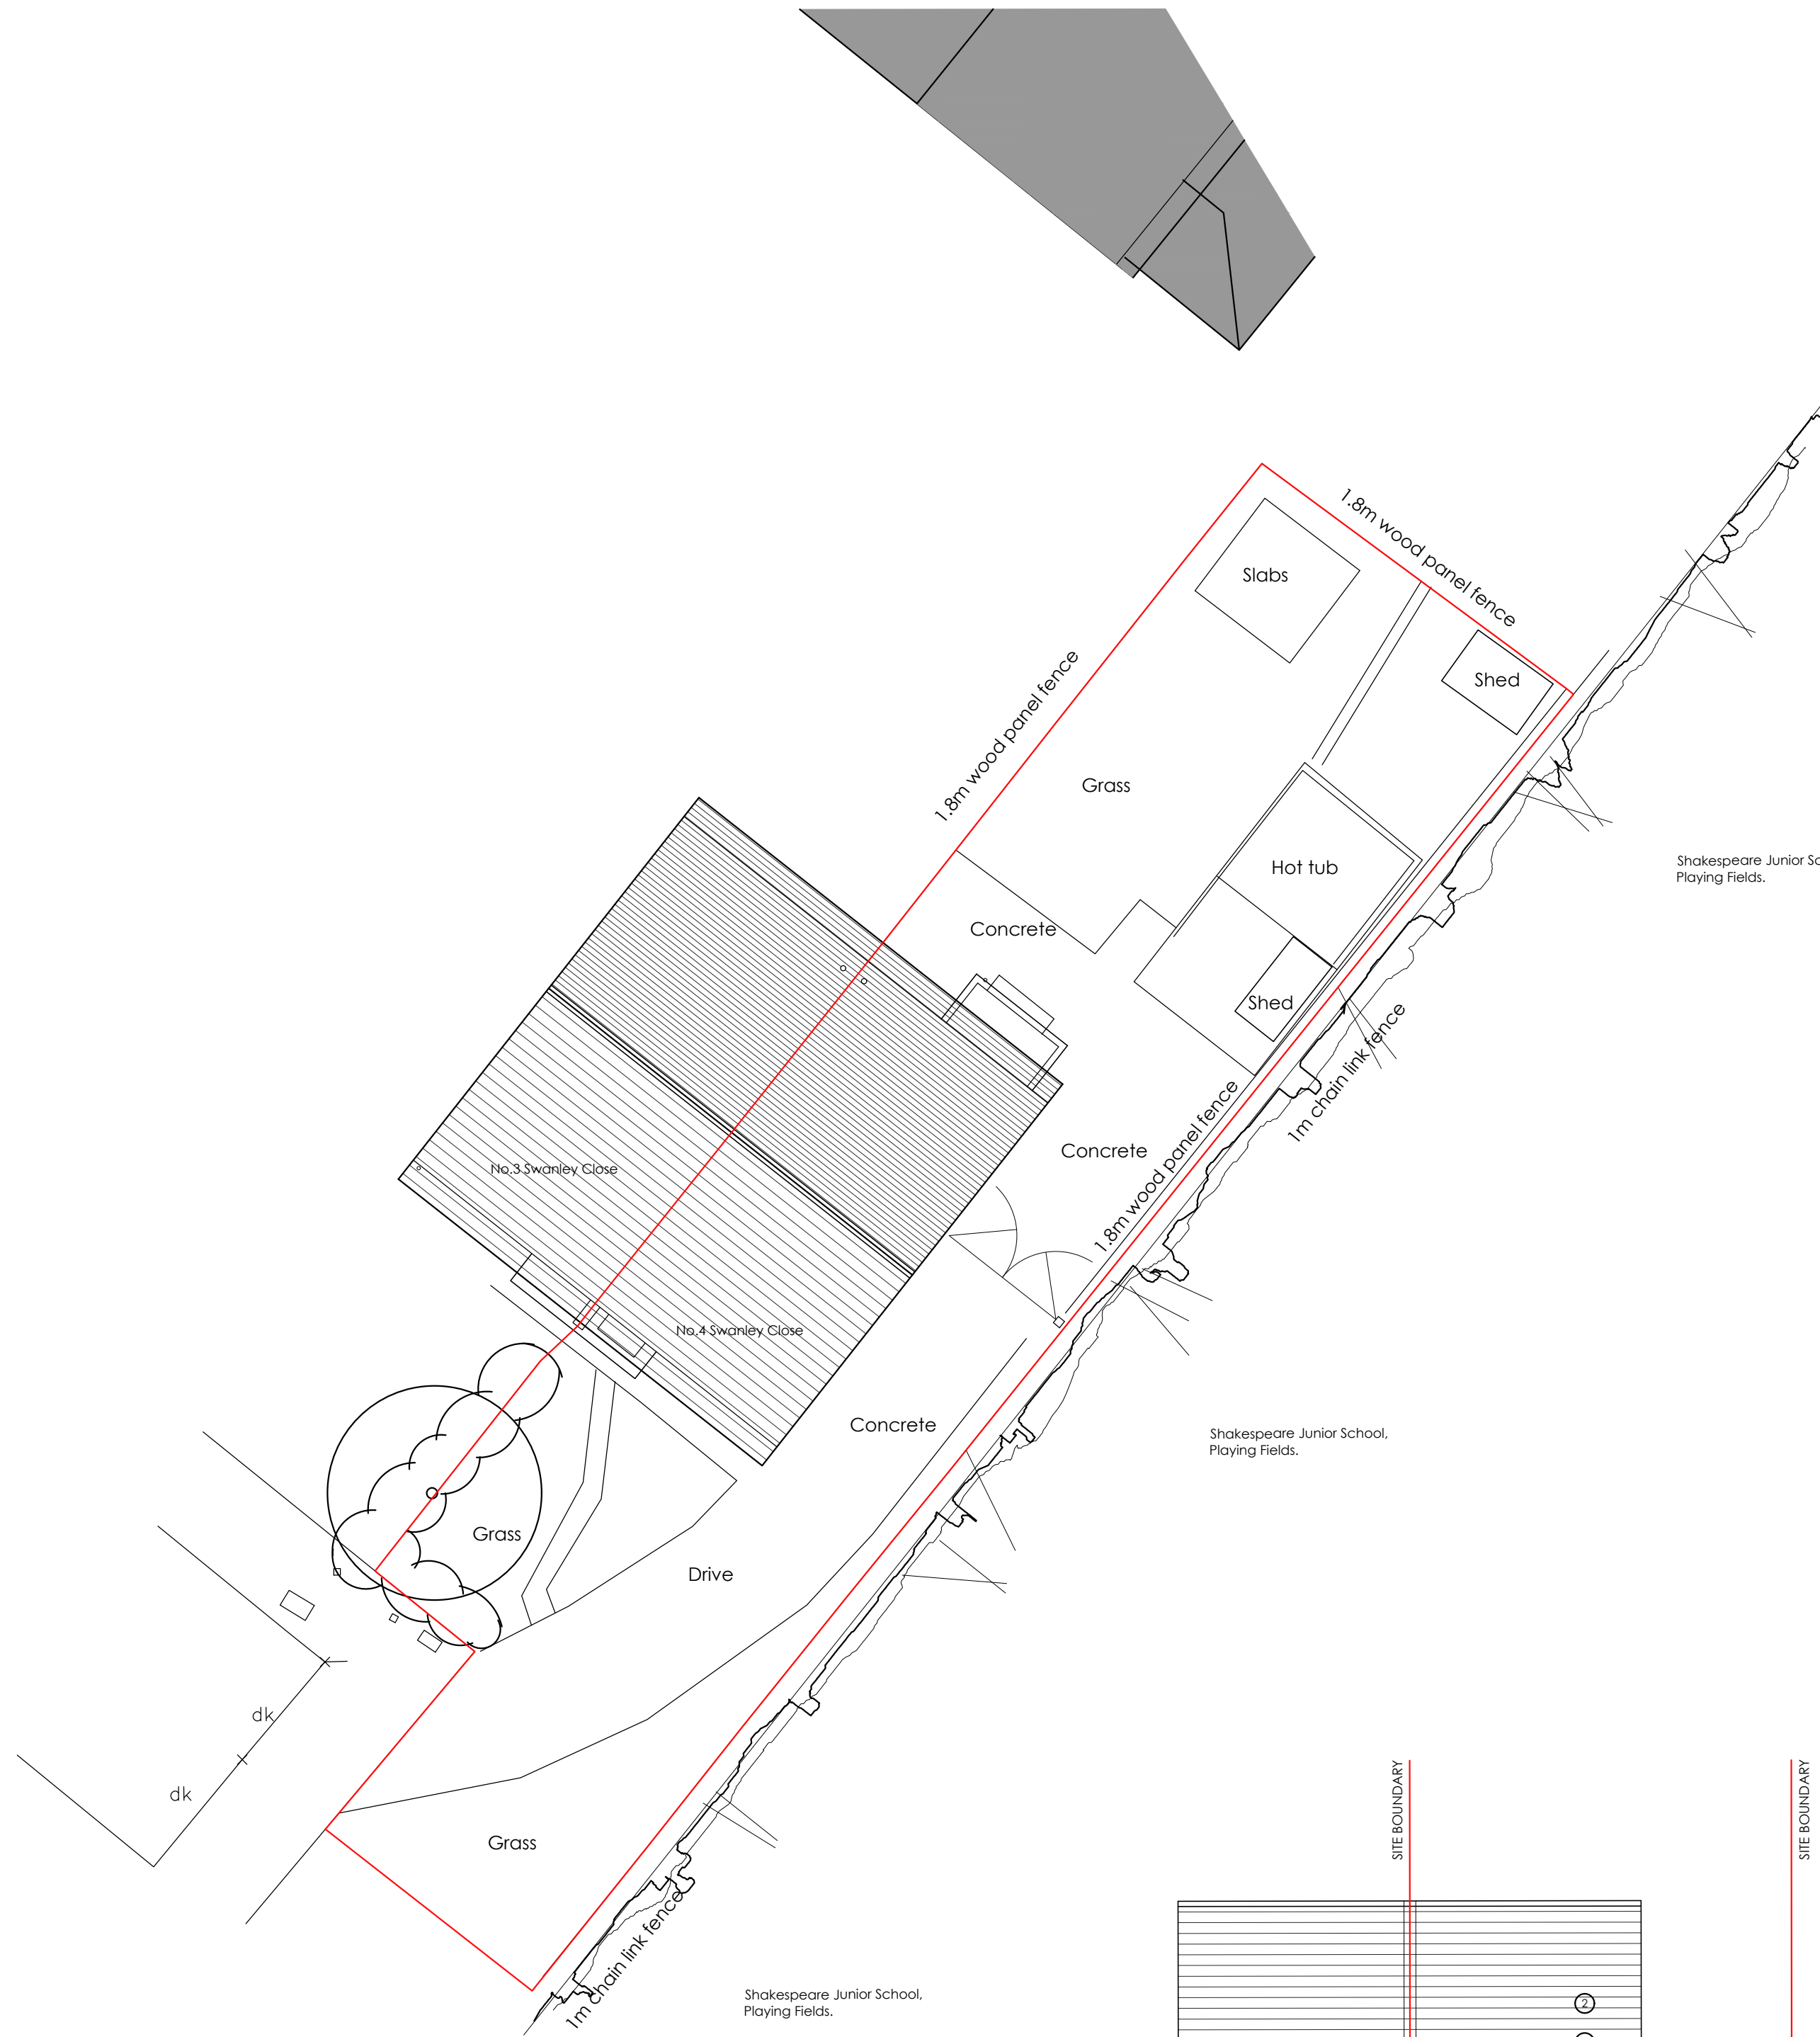


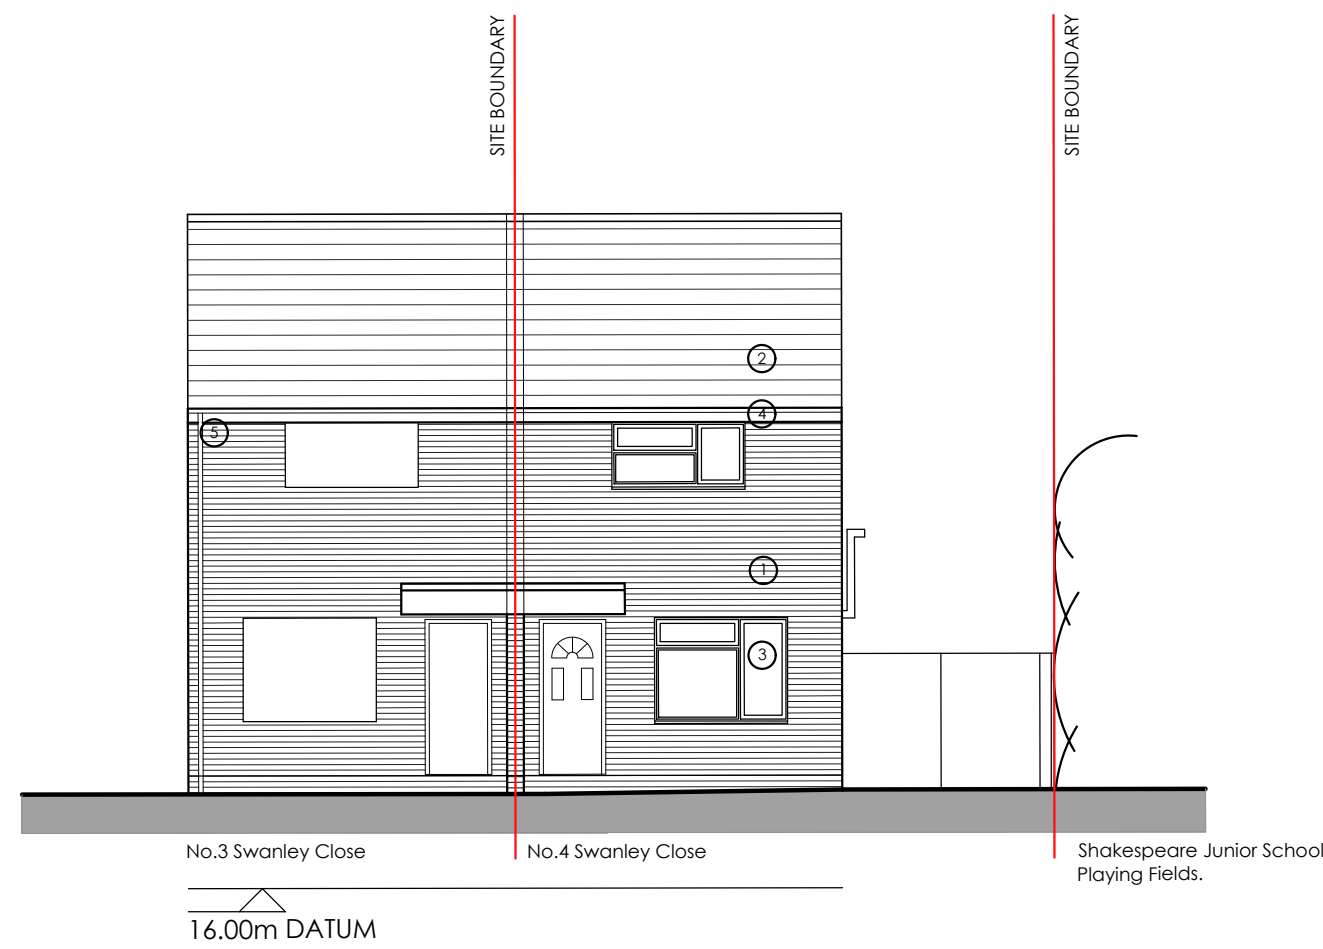


EXISTING SITE LAYOUT & ROOF PLAN

 


FRONT SOUTH WEST ELEVATION

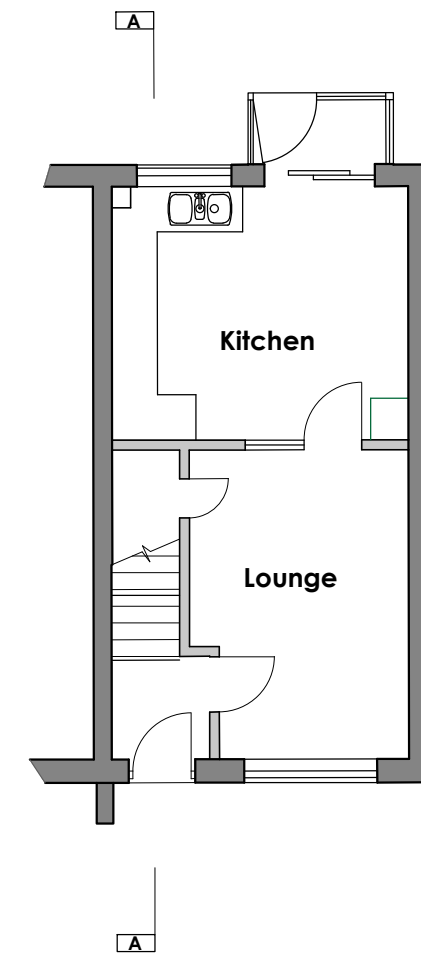


GROUND FLOOR PLAN

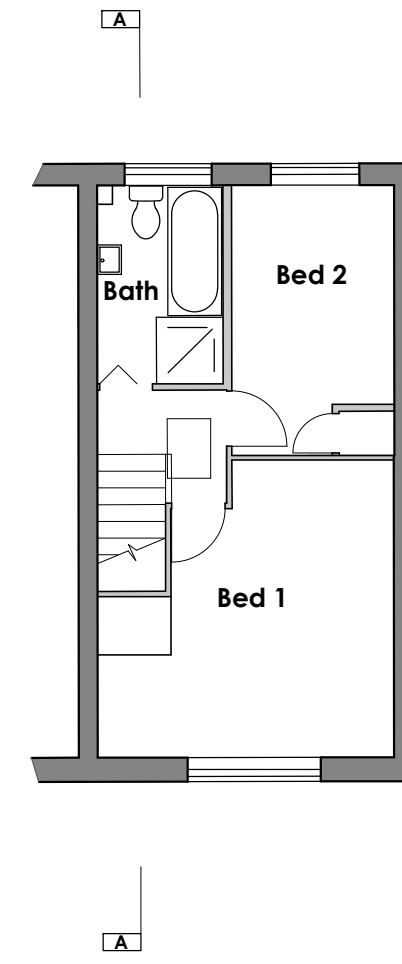


FIRST FLOOR PLAN

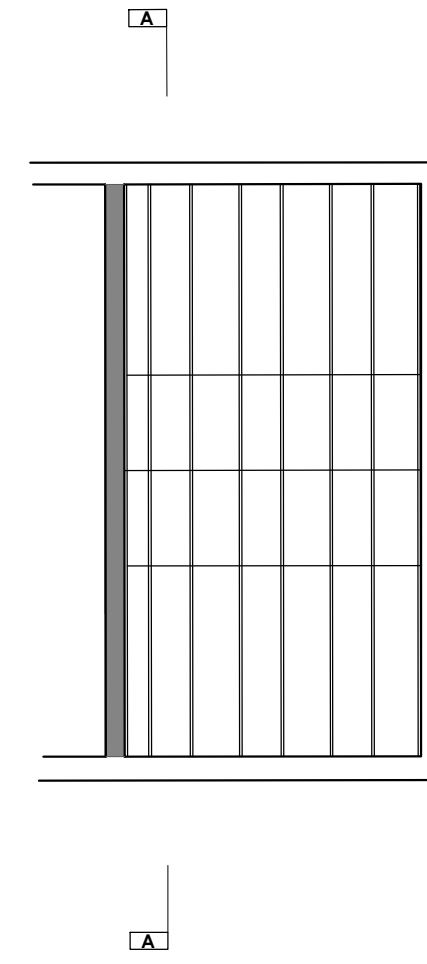

ROOF VOID

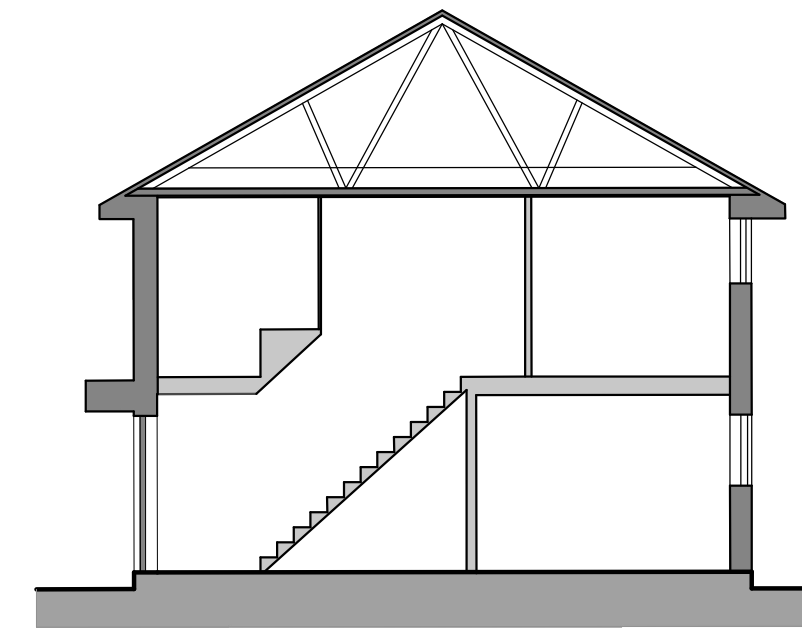

SECTION A-A

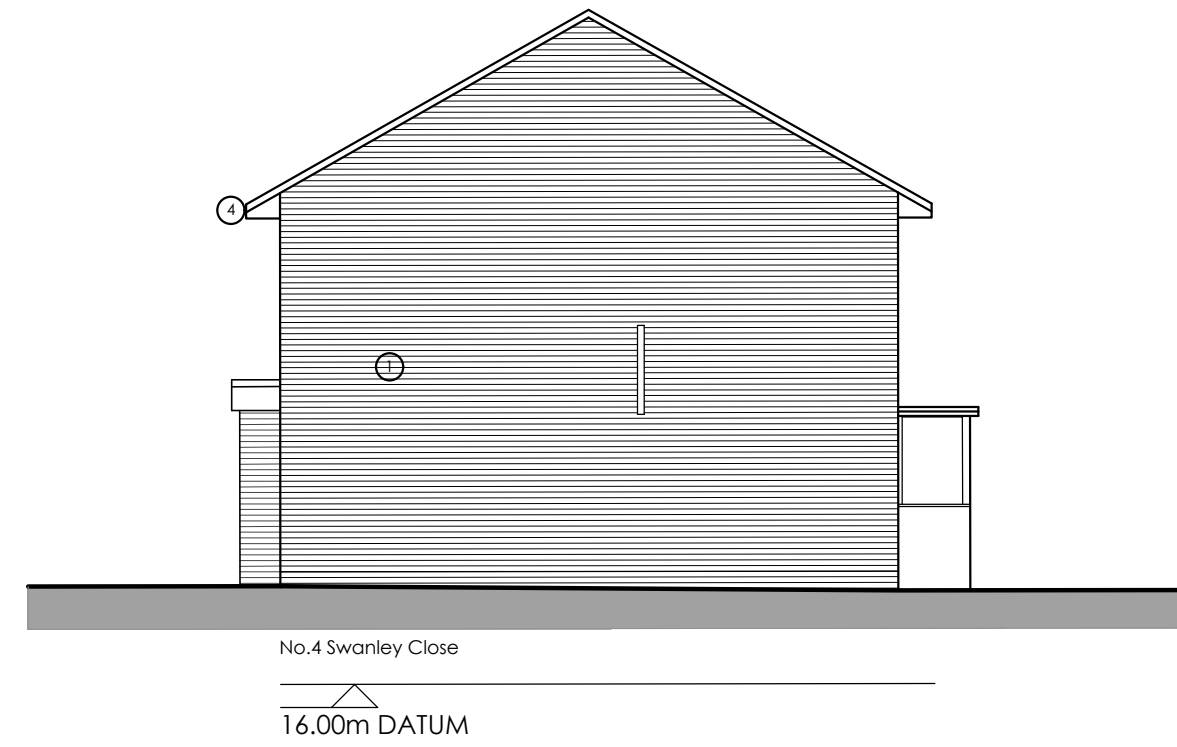

SIDE SOUTH EAST ELEVATION



REAR NORTH EAST ELEVATION

WGADD

WHITE + GRAYARCHITECTURE / DESIGN / DEVELOP LTD
159 Chamberlayne Road, Eastleigh, SOUTHAMPTON,
SO50 5JG.

16 Truleigh Drive, Portslade, BRIGHTON, BN41 2YQ.

Telephone STEVEN (SOUTHAMPTON) 07909961007,
MARTIN (BRIGHTON) 07788175278

Email whiteandgray@wgadd.co.uk
Website www.wgadd.co.uk

Project Title

4 Swanley Close, Eastleigh, SO50 4NY

Drawing Title

**Existing Site Layout With Roof Plan, Ground/
First & Roof Void Plan, Section A-A & Elevations.**

Drawing No

WG207 100-02

Issue Status

PLANNING ISSUE

Revision


P01

Scale

1:100 @ A1

Date

Feb 2023

 

EXISTING MATERIALS KEY

- ① BUFF / BURNT BROWN FACE BRICKWORK
- ② BURNT BROWN ROOF TILES
- ③ WHITE UPVC WINDOWS & DOORS
- ④ WHITE FASCIAS AND SOFFITS.
- ⑤ WHITE RAINWATER GUTTERS & DOWNPIPES.

This drawing has been produced for planning purposes only do not use for any other reason without prior consent of WGADD LTD, this drawing is copyright.