



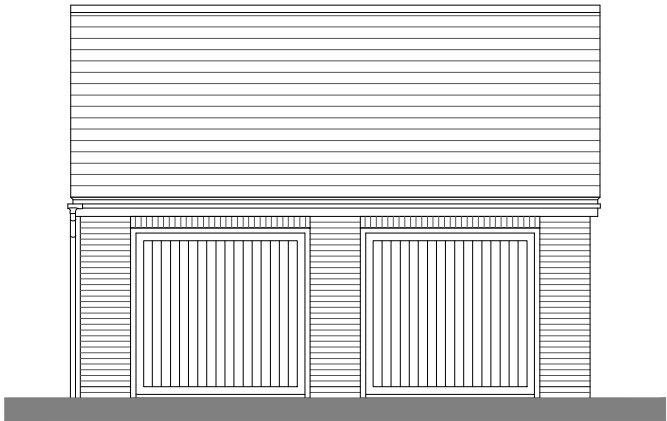


Front Elevation

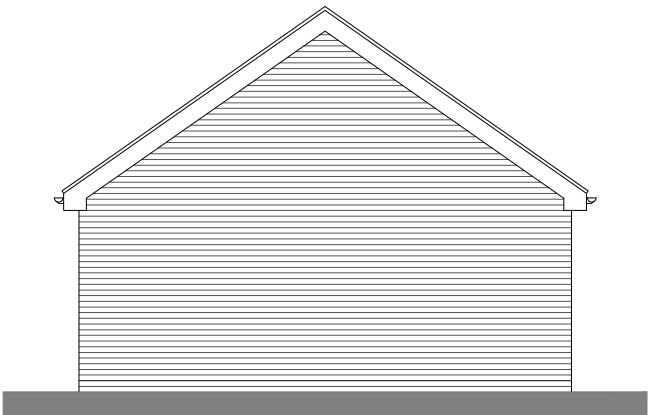


Side Elevation



Rear Elevation

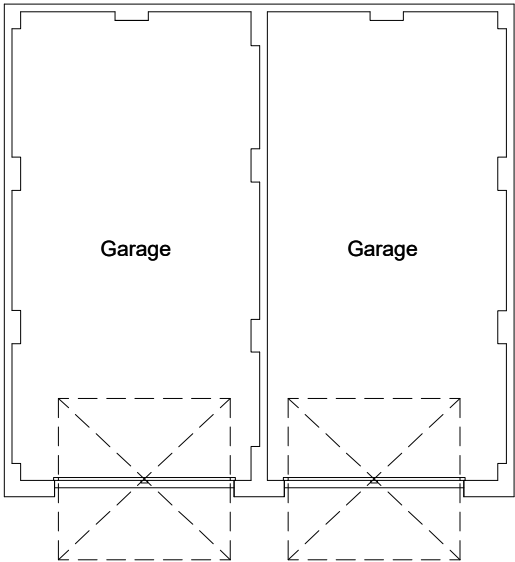

Floor Plan

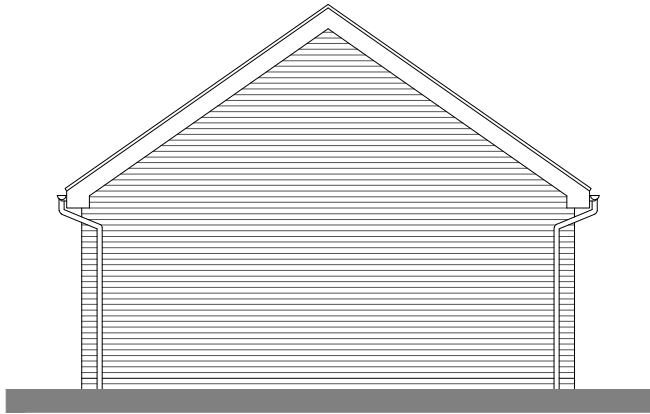

Side Elevation



Romsey Office Building 300, The Grange, Romsey Road, Michelmersh, Romsey, Hampshire, SO51 0AE T:01794 367703 F:01794 367276	Portishead Office Unit 5, Middle Bridge Business Park, Bristol Road, Portishead Bristol, BS20 6PN T:01275 407000 F:01794 367276	<table><tr><th>Rev</th><th>Description</th></tr><tr><td>A</td><td>Issued for planning.</td></tr></table>	Rev	Description	A	Issued for planning.	<table><tr><th>Date</th><th>Au</th><th>Ch</th></tr><tr><td>16.12.22</td><td>FK</td><td></td></tr></table>	Date	Au	Ch	16.12.22	FK	
Rev	Description												
A	Issued for planning.												
Date	Au	Ch											
16.12.22	FK												

Project	Boorley Gardens RM3		
Drawing	Twin Garage - Town Floor Plans & Elevations		
Client	Bellway Wessex		
Job no.	BELL220612	Date	16.12.22
Dwg no.	GAR.02.pe	Rev.	A
Author	FK	Checker	Scale 1:100 at A3
Status	PLANNING	Office	Romsey
Client ref.			

