



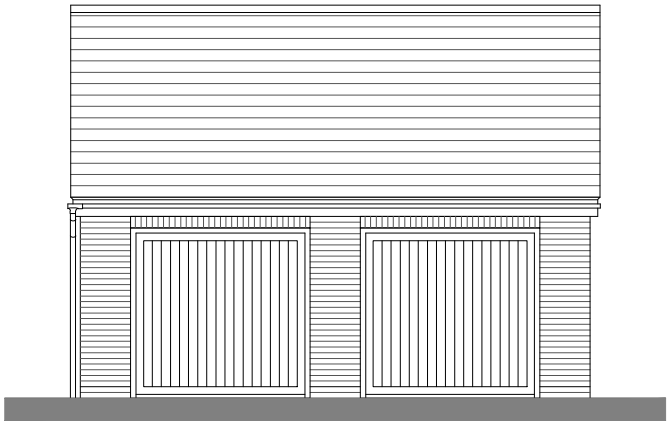


Front Elevation

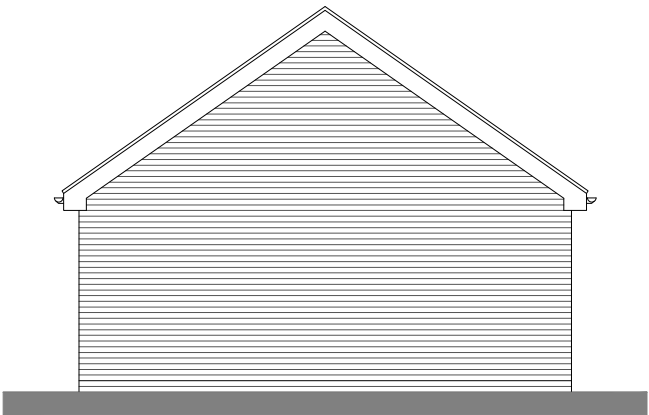


Side Elevation



Rear Elevation

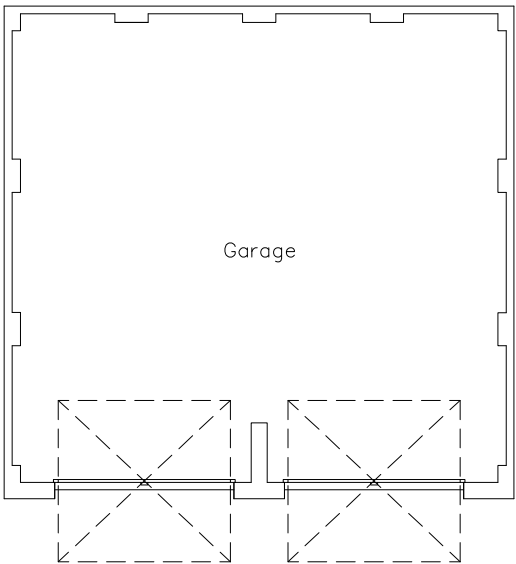

Floor Plan

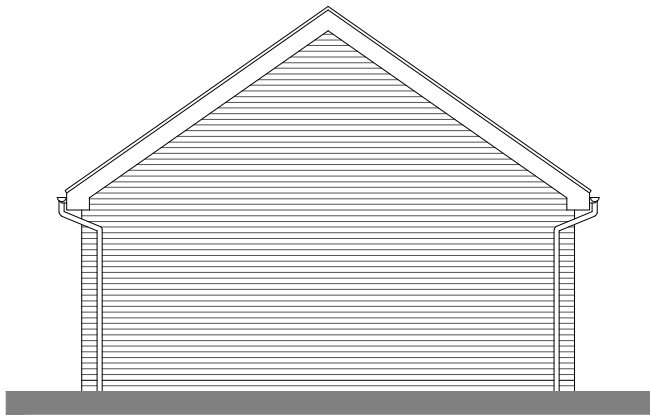

Side Elevation



Romsey Office Building 300, The Grange, Romsey Road, Michelmersh, Romsey, Hampshire, SO51 0AE T:01794 367703 F:01794 367276	Portishead Office Unit 5, Middle Bridge Business Park, Bristol Road, Portishead Bristol, BS20 6PN T:01275 407000 F:01794 367276	Rev Description A Issued for planning.	Date 16.12.22	Au FK	Ch
---	---	---	-------------------------	-----------------	-----------

www.thrivearchitects.co.uk
This drawing is the copyright of Thrive Architects Ltd ©. All rights reserved. Ordnance Survey Data © Crown Copyright. All rights reserved. Licence No. 100007359. DO NOT scale from this drawing. Contractors, Sub-Contractors and Suppliers are to check all relevant dimensions and levels of the site and building before commencing any shop drawings or building work. Any discrepancies should be recorded to the Architect. Where applicable this drawing is to be read in conjunction with the Consultants' drawings.

Project	Boorley Gardens RM3		
Drawing	Double Garage - Town Floor Plans & Elevations		
Client	Bellway Wessex		
Job no.	BELL220612	Date	16.12.22
Dwg no.	GAR.03.pe	Rev.	A
Author	FK	Checker	Scale 1:100 at A3
Status	PLANNING	Office	Romsey
Client ref.			

