




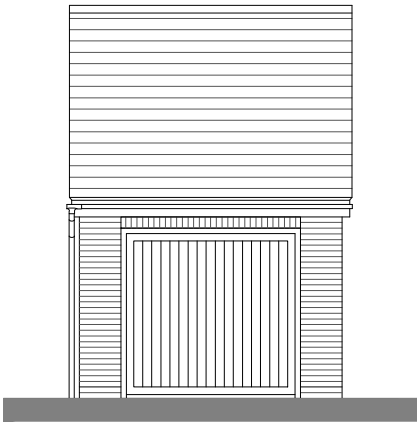


Front Elevation

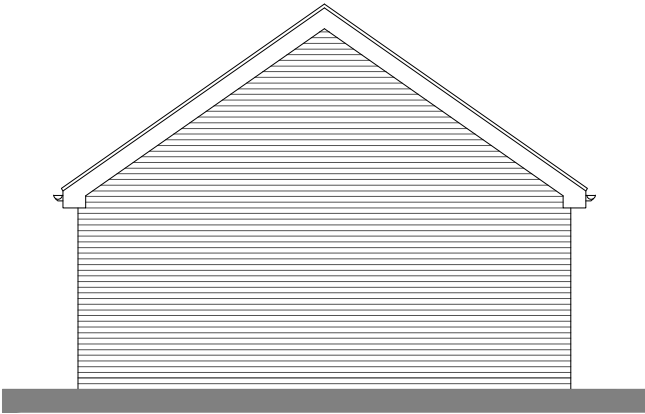


Side Elevation

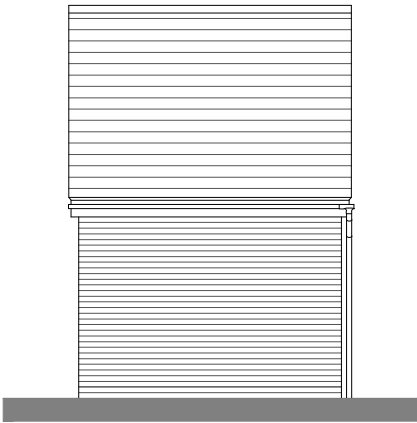


Rear Elevation

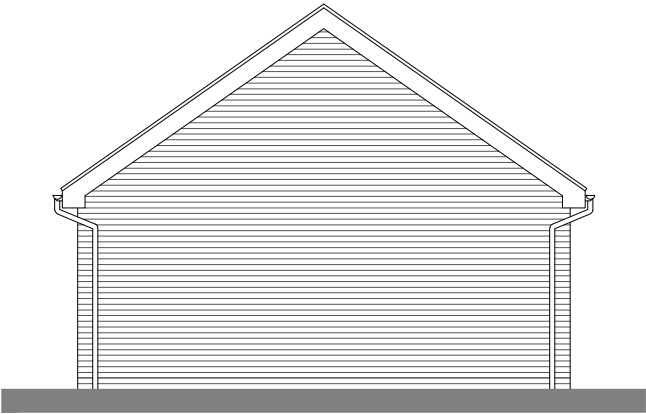

Side Elevation

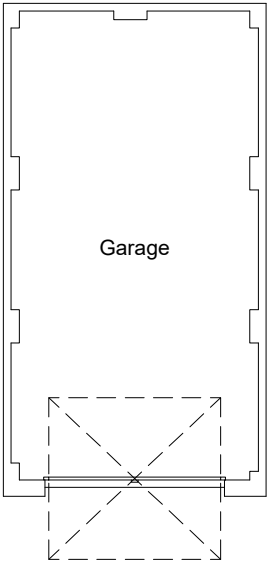

Floor Plan

 

Romsey Office Building 300, The Grange, Romsey Road, Michelmersh, Romsey, Hampshire, SO51 0AE T:01794 367703 F:01794 367276	Portishead Office Unit 5, Middle Bridge Business Park, Bristol Road, Portishead Bristol, BS20 6PN T:01275 407000 F:01794 367276	Rev Description A Issued for planning.	Date 16.12.22	Au FK	Ch
---	---	---	-------------------------	-----------------	-----------

Project	Boorley Gardens RM3		
Drawing	Single Garage - Town - Option 1 Floor Plans & Elevations		
Client	Bellway Wessex		
Job no.	BELL220612	Date	16.12.22
Dwg no.	GAR.01-1.pe	Rev.	A
Author	FK	Checker	Scale 1:100 at A3
Status	PLANNING	Office	Romsey
Client ref.			

The logo for thrive. architects, featuring the word 'thrive.' in a lowercase, sans-serif font with a period, and 'architects' in a smaller, uppercase, sans-serif font below it, all in white text on an orange square background.