



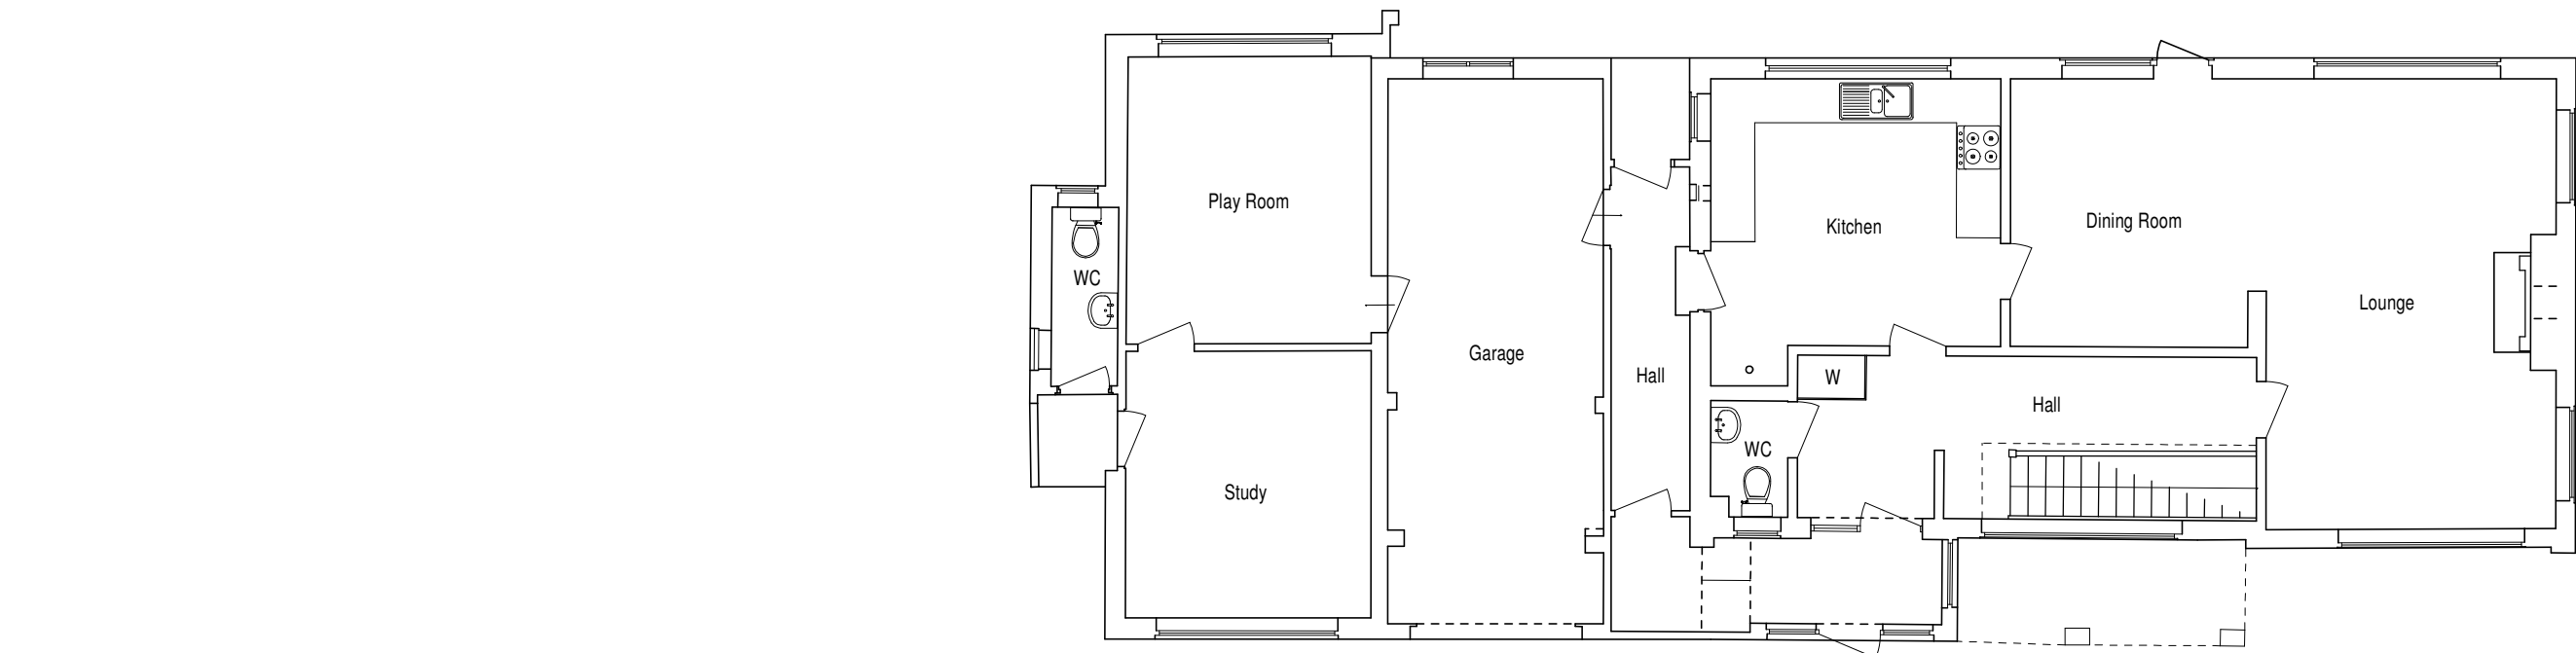

EXISTING GROUND FLOOR PLANS 136M²

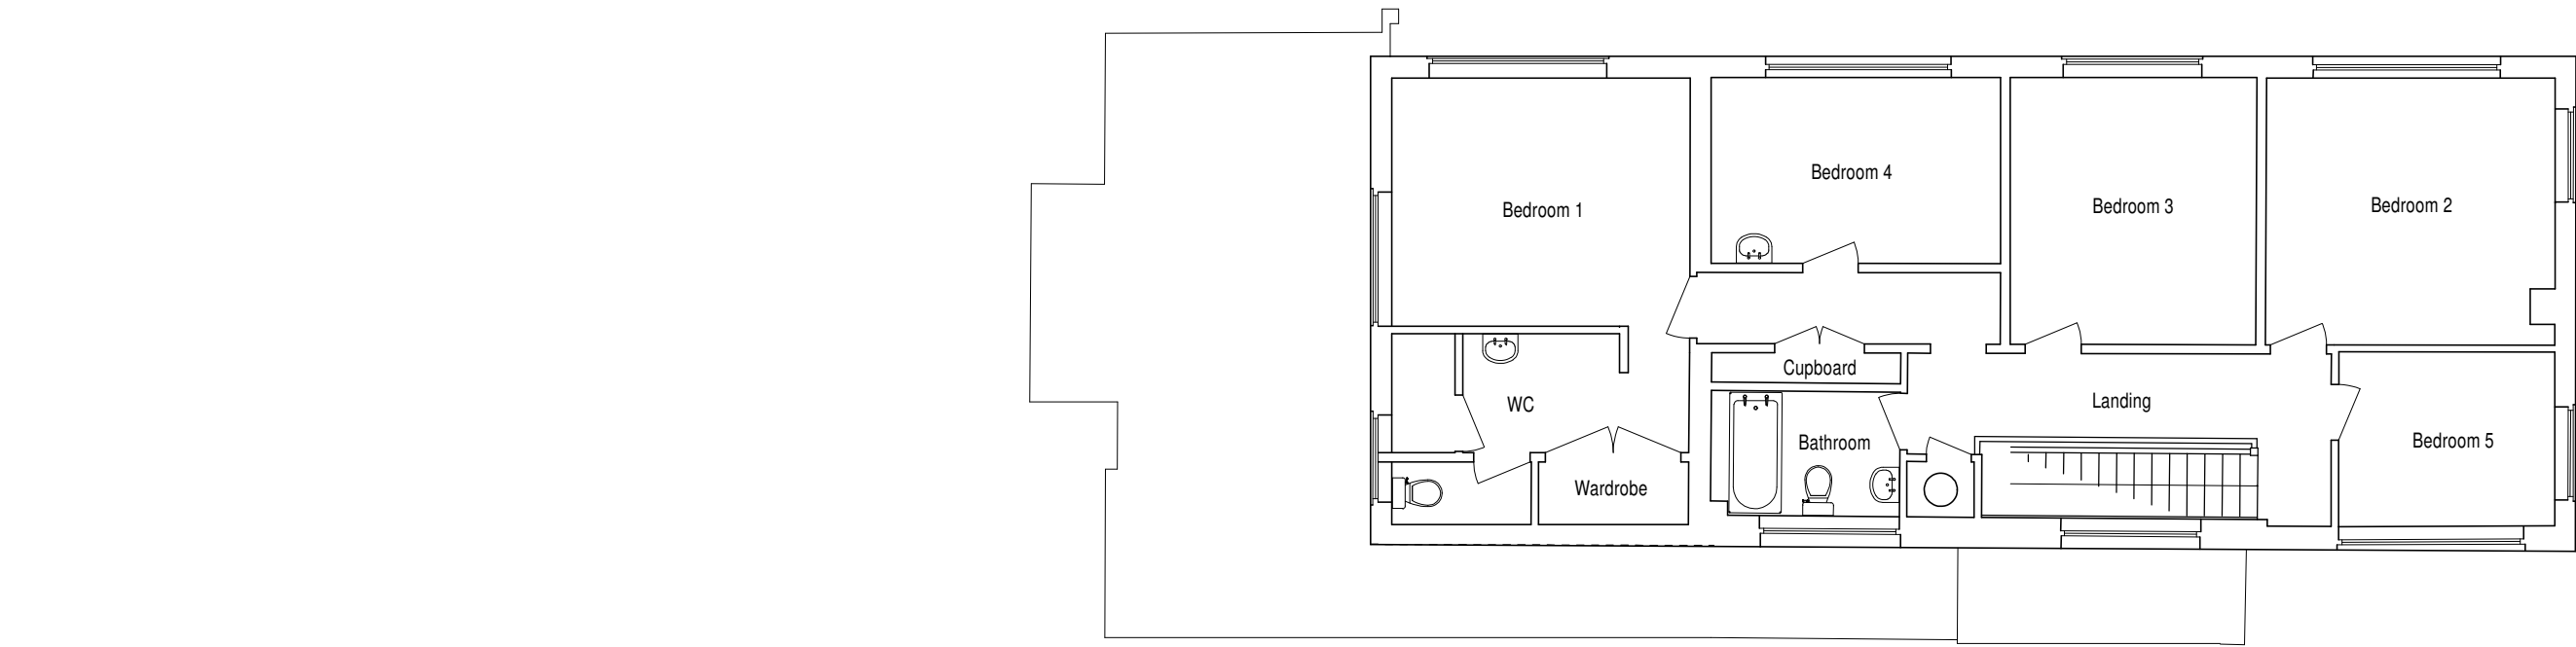

EXISTING FIRST FLOOR PLANS 95M²



Revisions:


Client:
Mr & Mrs P Mitchell

Site Address:
65 Hocombe Road
Chandlers Ford
Eastleigh
SO53 5QA

Drawing Title:
EXISTING PLANS

Drawing No.: 22-0812/E1

Scale: 1:100 @ A2

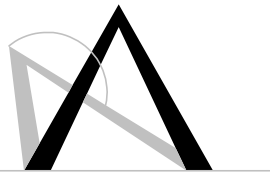

Adams Planning &
Project Services Ltd
Tel:01363 779143 enquiries@adamspps.co.uk