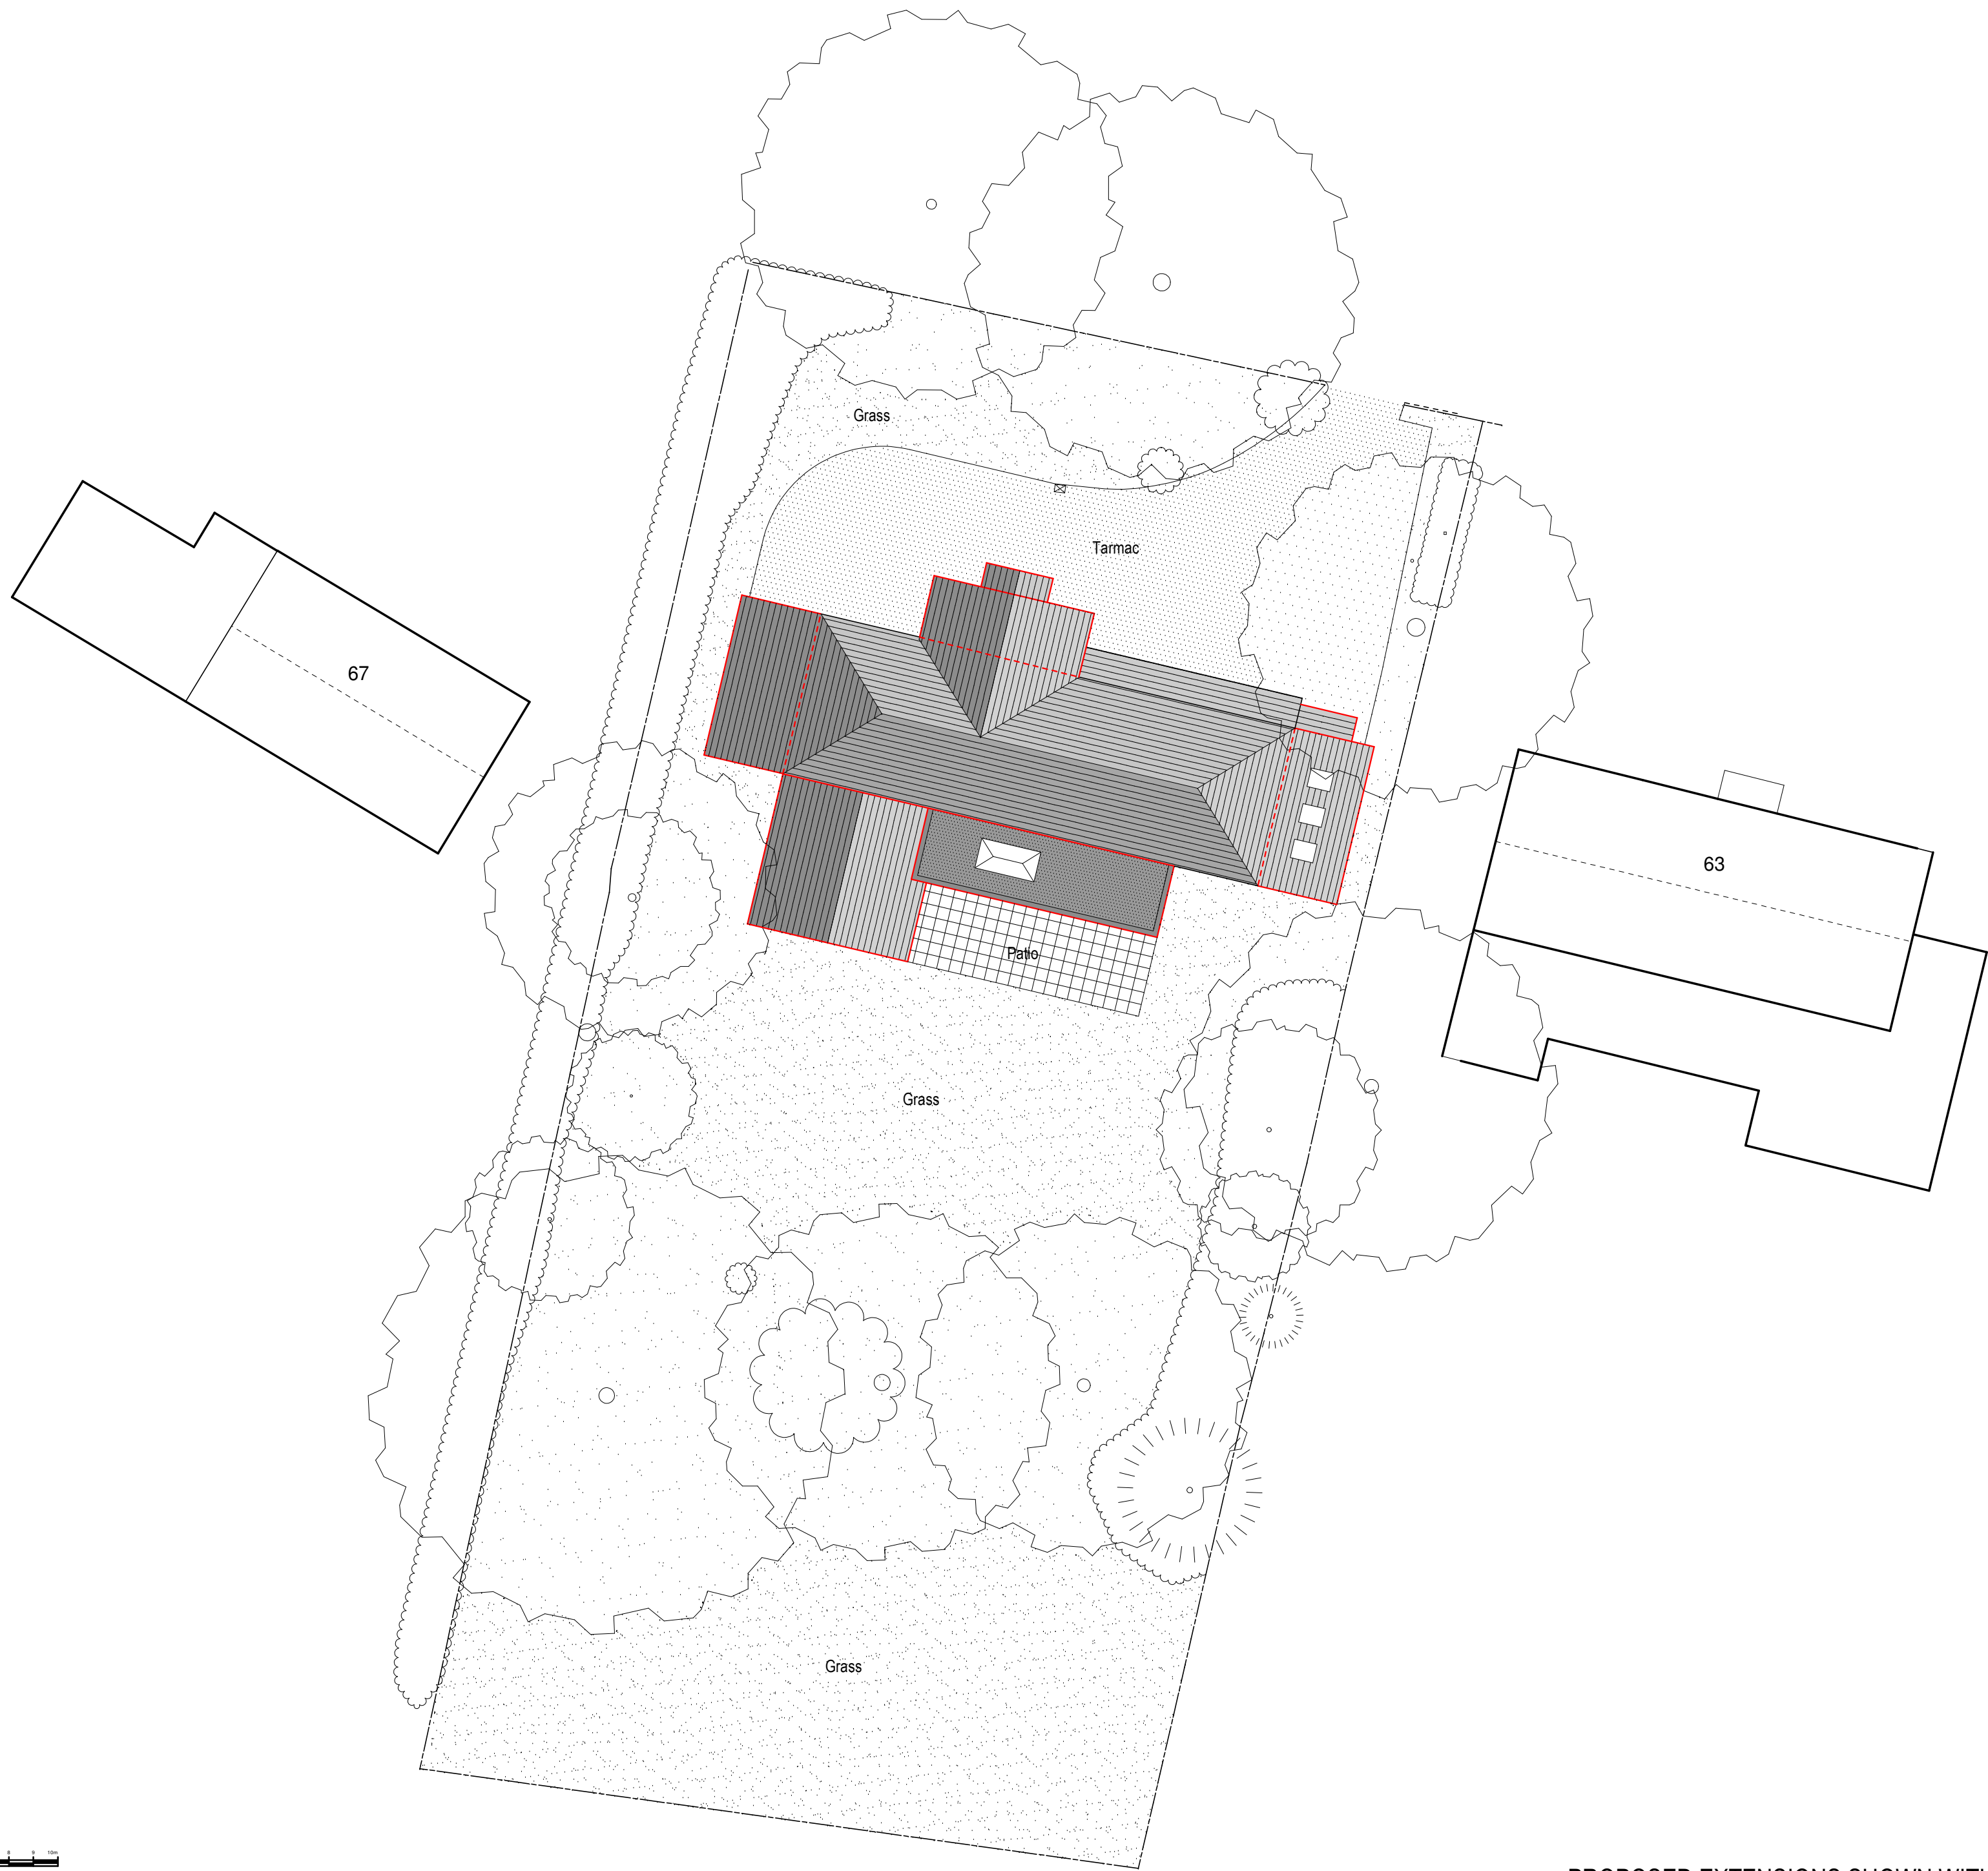


PROPOSED EXTENSIONS SHOWN WITH A RED OUTLINE

Revisions:


Client:
Mr & Mrs P Mitchell

Site Address:
65 Hocombe Road
Chandlers Ford
Eastleigh
SO53 5QA

Drawing Title:
PROPOSED SITE PLAN

Drawing No.:	22-0812/SP1
--------------	-------------

Scale:	1:200 @ A2
--------	------------

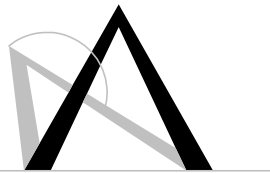

Adams Planning &
Project Services Ltd
Tel: 01363 779143 enquiries@adamspps.co.uk