


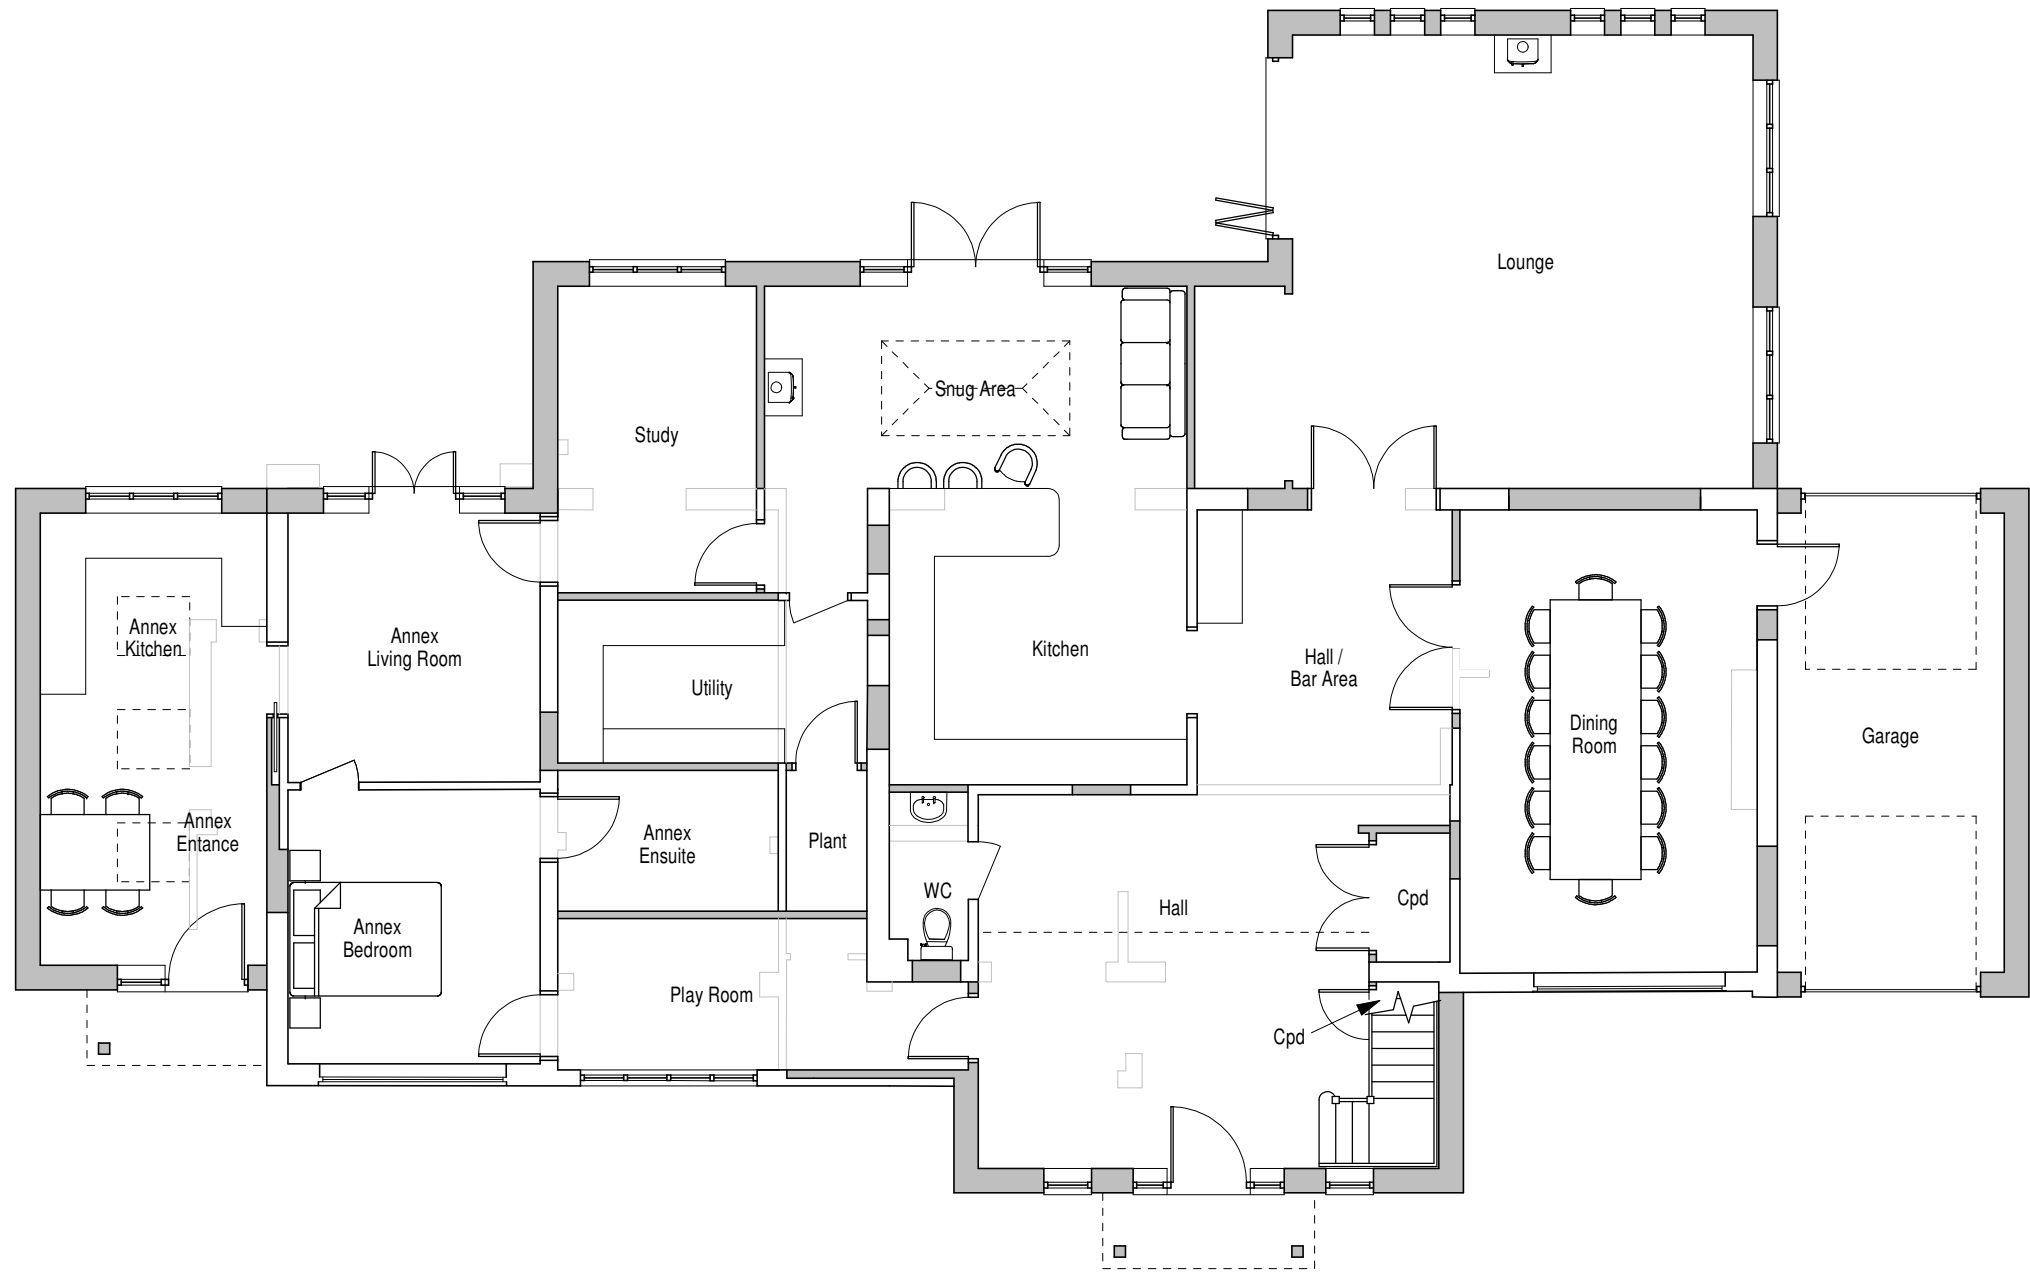

PROPOSED GROUND FLOOR PLANS 253M²



PROPOSED FIRST FLOOR PLANS 134M²



Revisions:


Client:
Mr & Mrs P Mitchell

Site Address:
65 Hocombe Road
Chandlers Ford
Eastleigh
SO53 5QA

Drawing Title:
PROPOSED PLANS

Drawing No.: 22-0812/1

Scale: 1:100 @ A2

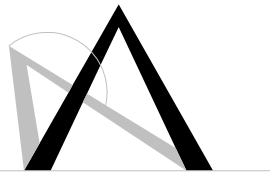

Adams Planning &
Project Services Ltd
Tel:01363 779143 enquiries@adamspss.co.uk