

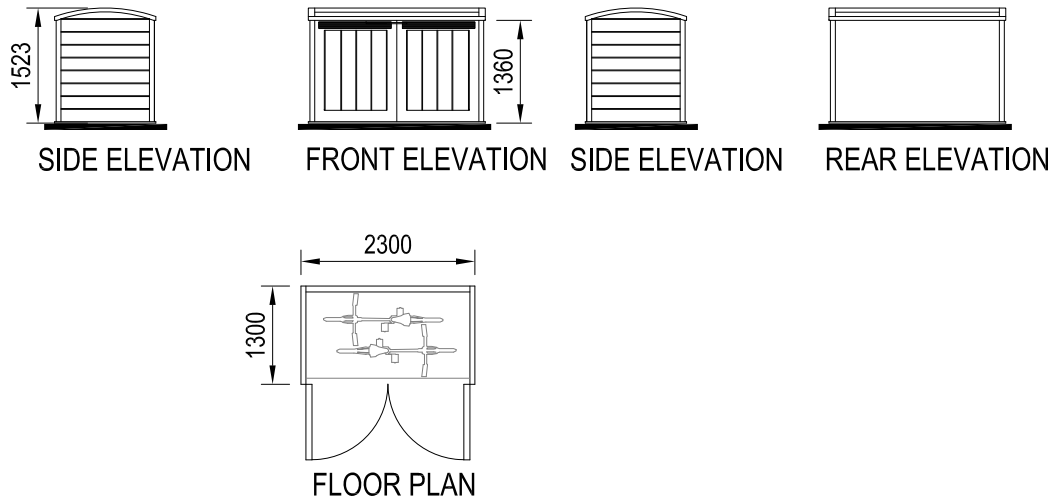


SITE PLAN
SCALE 1:200

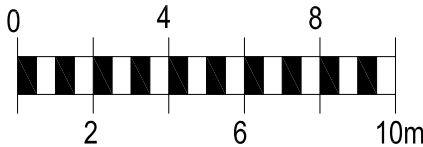

CYCLE STORE
SCALE 1:100

 

- NOTES
- © Copyright Reserved
1. This drawing is the copyright of **NA PALMER DESIGN LTD**. It may not be copied, altered or reproduced in any way whatsoever neither passed to a third party without their written authority.
 2. Diminensions to be checked on site prior to commencing any work. Any discrepancies should be reported to the project architect immediately.
 3. Listed dimensions must be assumed approximate and checked on site.
 4. If in doubt ask.

rev.	description	date	by	ch
	drawing status: PLANNING			



**NA PALMER
DESIGN LTD**

NA PALMER DESIGN LTD

M: 07360109434 E: neil@nyerarch.co.uk

client
MR R HABGOOD

project
CONVERSION TO FLAT
LOWFORD FISH BAR
PORTSMOUTH RD
BURSLEDON SO31 8EP

drawing
SIDE PLAN
AND
CYCLE STORE

drawn	scale	checked	date
NAP	1:200 & 1:1100@A3		FEB 23

drawing No.	revision
10530-PL-02	A