

6, NICKSON CLOSE, CHANDLER'S FORD, HAMPSHIRE, SO53 1HD


Supplied by: www.ukmapcentre.com
Serial No: 256171
Centre Coordinates: 442992,121657
Production Date: 16/01/2023 16:09:29



© Crown copyright and database rights 2023 Ordnance Survey 100048957. The representation of road, track or path is no evidence of a boundary or right of way. The representation of features as lines is no evidence of a property boundary.

0m 1cm = 12.5m 62.5m
Scale 1:1250

LOCATION PLAN

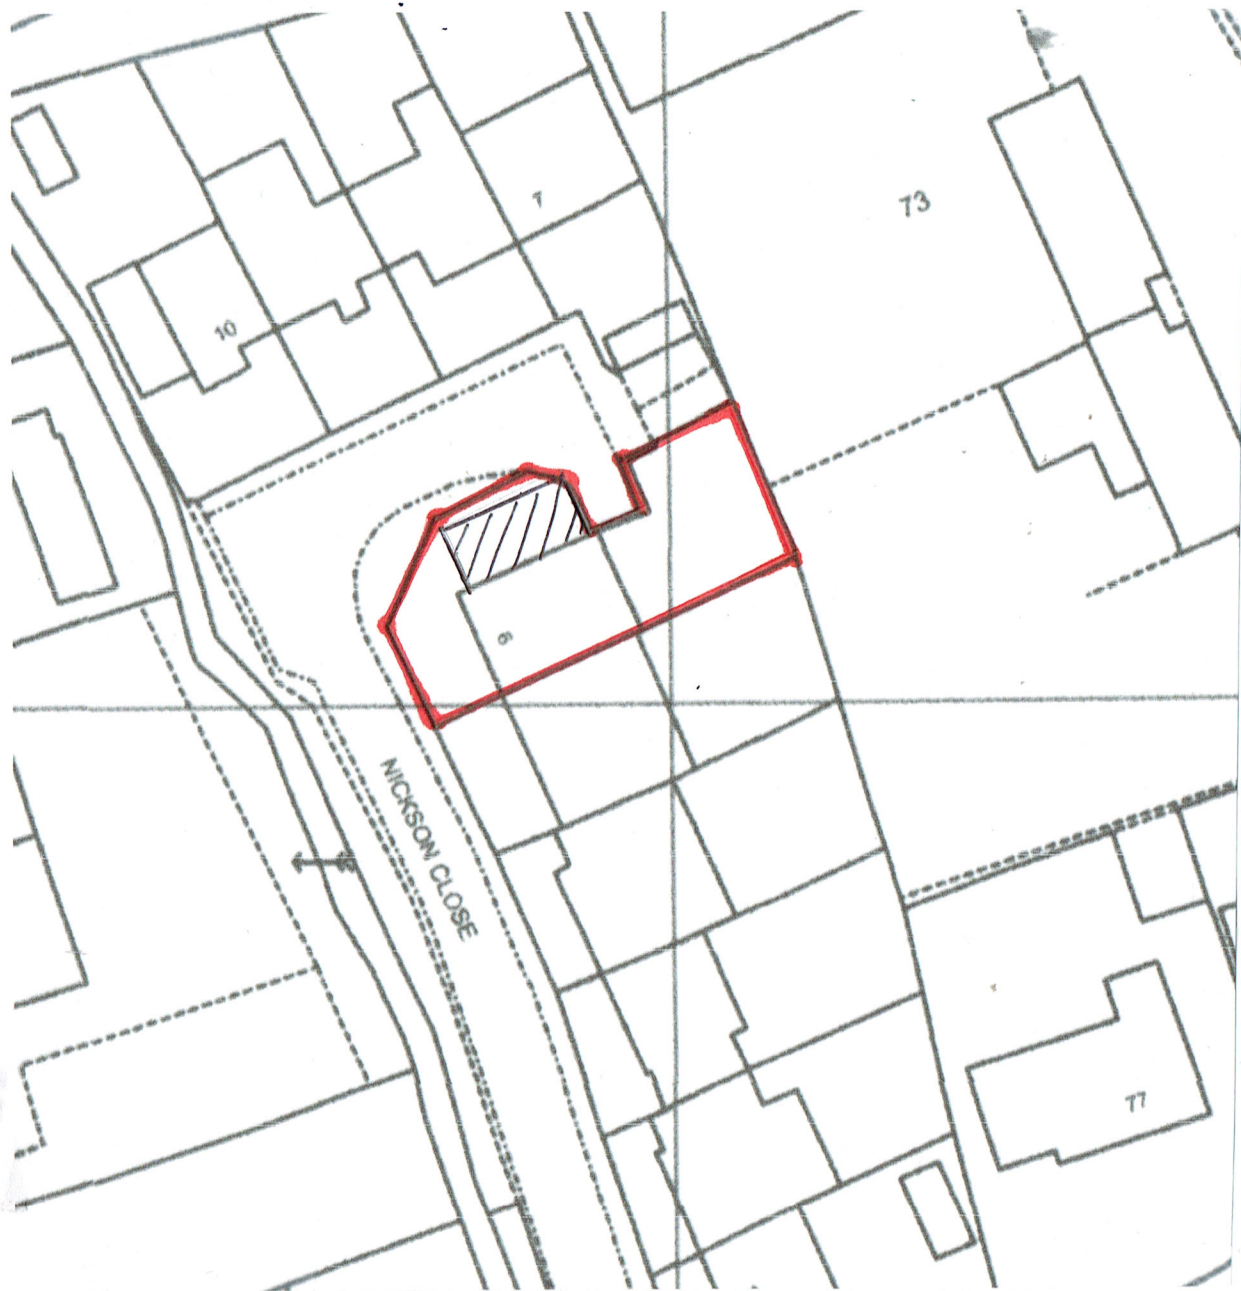

SITE PLAN

SCALE IN METRES
0 1 10 15 20



ANDREW JOHNS DESIGN

94 Hiltigbury Road T 023 8025 5529
Chandler's Ford M 07759 061722
Hampshire SO53 5NZ

E.andrew@andrewjohnsdesign.co.uk
W. www.andrewjohnsdesign.co.uk

This drawing is the copyright of Andrew Johns Design
& may not be copied, altered or reproduced
in any way without written authority.

Client Lindsay Marie Armstrong & David Toal

Site address 6 Nickson Close, Chandlers Ford, Hants.

Project Two storey side extension

Drawing title Location & Site plans

Revisions

Scale 1/1250 & 1/500 at A3 Drawing ref. F

Date 15/11/2022