


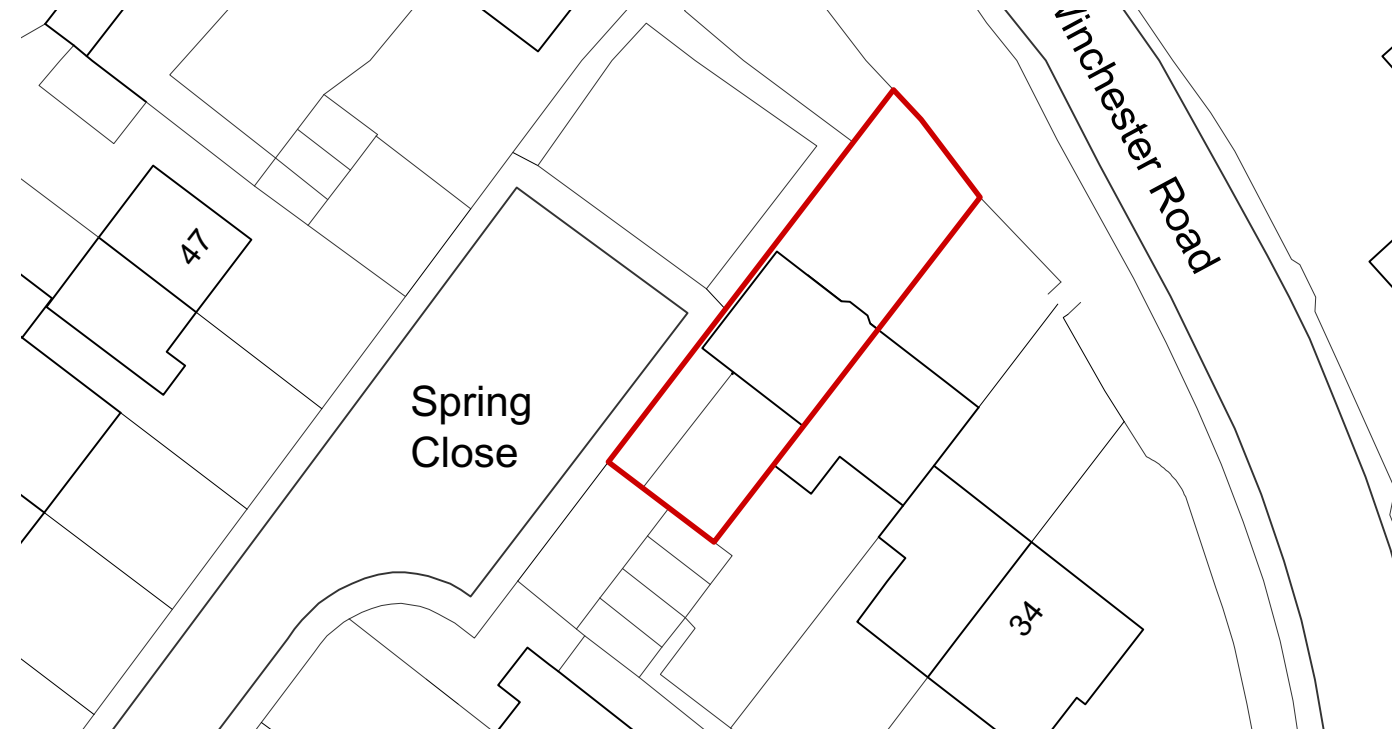


Ordnance Survey, (c) Crown Copyright 2023. All rights reserved. Licence number 100022432

EXISTING SITE PLAN
SCALE 1:500



PROPOSED SITE PLAN
SCALE 1:500

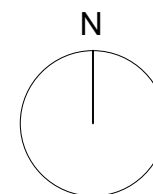

DRAWINGS
28 SPRING CLOSE
SCALE 1:500
@ A3

TITLE
EXISTING AND PROPOSED SITE PLANS

STATUS
PLANNING

DATE
23 02 16

DRAWING NUMBER
230110 06