




UK
Planning
Maps

01856 898 022
www.UKPlanningMaps.com

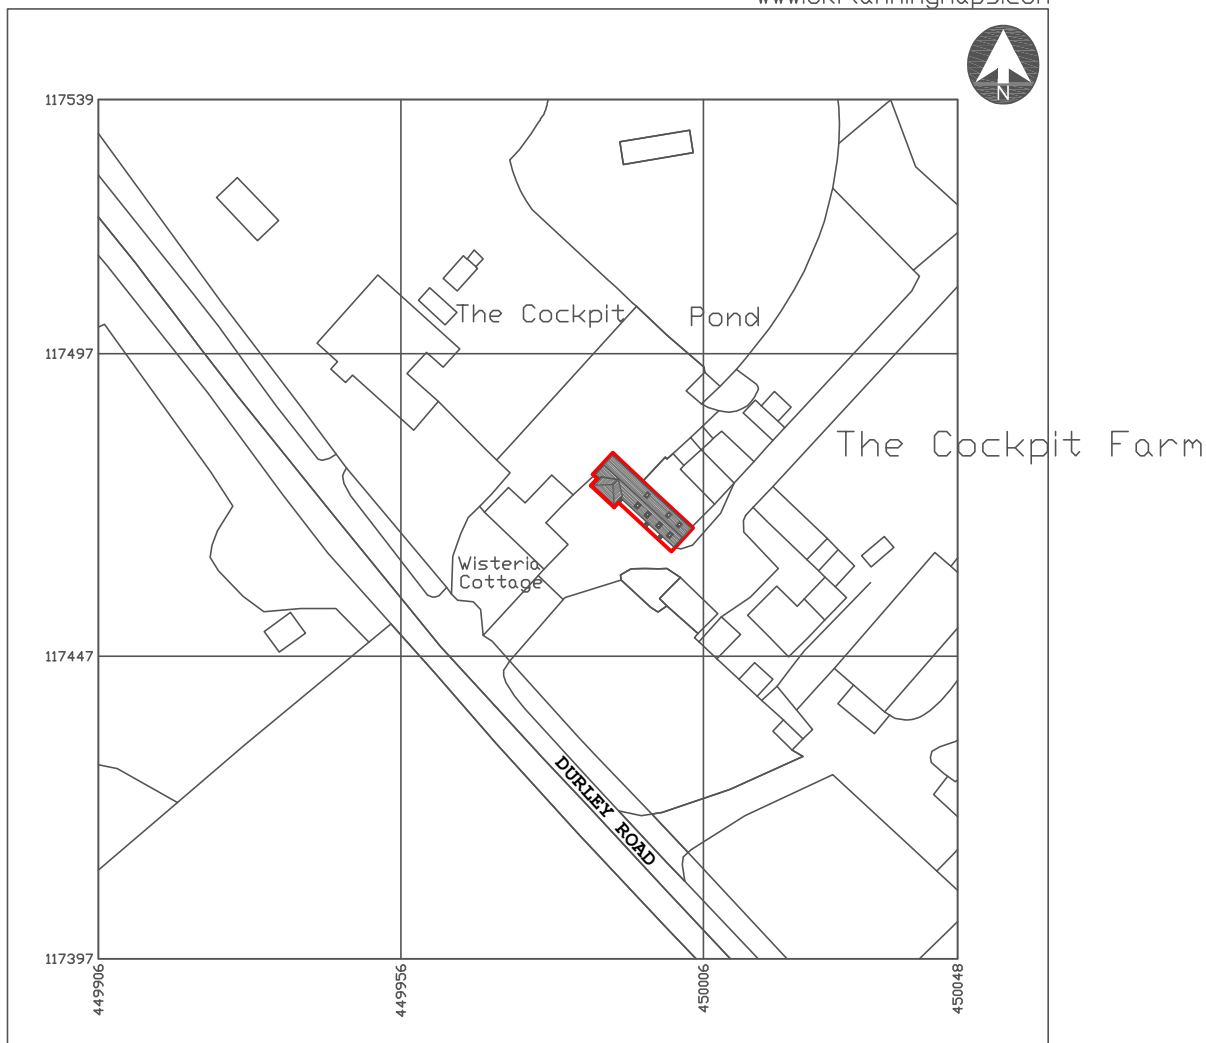


Produced on 23 September 2022 from the Ordnance Survey National Geographic Database and incorporating surveyed revision available at this date.

This map shows the area bounded by 449906 117397,450048 117397,450048 117539,449906 117539,449906 117397

Crown copyright 2022. Supplied by copla ltd trading as UKPlanningMaps.com a licensed Ordnance Survey partner (100054135).

Reproduction in whole or part is prohibited without the prior permission of Ordnance Survey.

Data licence expires 23 September 2023. Unique plan reference: v2c//853653/1153665

 

Scale Metres 1:1250

BLOCK/PARKING PLAN 1:1250

unsted design

Client: MR J CHEKE
Property Address: Wisteria Cottage
Durley Road
Horton Heath
SO50 7DY

Unsted Design Ltd,
16 Hazel Close, Chandlers Ford,
Eastleigh, SO53 5RF.
Company Registration
Number 8013235

Revisions:

Drawing Contents: ROOF PLAN
Purpose: PLANNING APPLICATION
Scale: 1:1250
Date: 22nd FEBRUARY 2023

Drawn by: JAU

Drawing Number	Client	Type	Job No	Sheet size
004-CHEKE				

-BP- 1446 -A4