

NOTES


GENERAL NOTES:
1. THIS DRAWING IS TO BE READ IN CONJUNCTION WITH THE OTHER RELEVANT CONSULTANTS DRAWINGS.
2. ALL FINISHES ARE TO CONFORM TO THE CURRENT BUILDING REGULATIONS.
3. REFER TO A SEPARATE DOCUMENT FOR THE DESIGNERS RISK ASSESSMENT.
4. ALL WORKS OR MATERIALS INDICATED ON THIS DRAWING ARE TO BE TO THE LATEST RELEVANT BRITISH STANDARDS AND CARRIED OUT IN ACCORDANCE WITH THE BRITISH STANDARDS CODES OF PRACTICE OR RECOGNIZED INSTITUTE OR TRADE ASSOCIATION RECOMMENDATIONS AND PUBLICATIONS.

External Materials

- ① Red facing brickwork to match existing
- ② Single-ply membrane roof.
- ③ Black UPVC rainwater goods to match existing
- ④ White powder coated aluminium doors and windows
- ⑤ Grey powder coated aluminium coping
- ⑥ Painted timber fascia a signage zone
- ⑦ Existing Frame Painted white



Key

- - - Removed doors and windows.

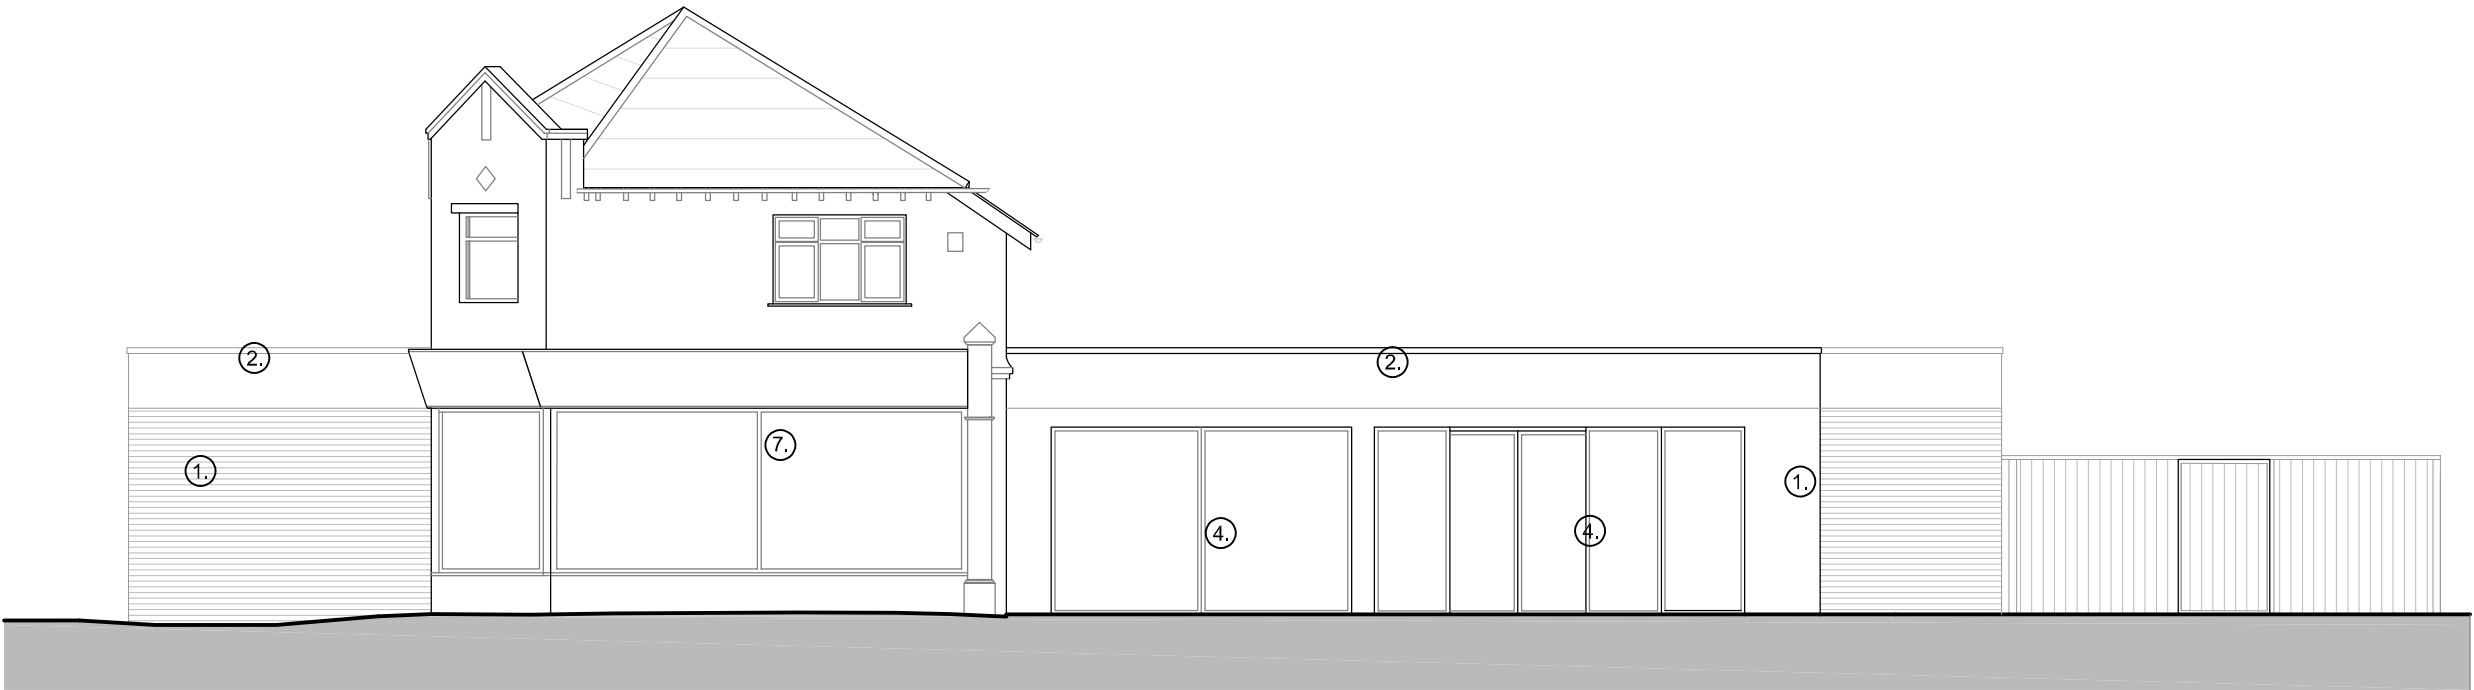

Proposed West Elevation

1:100 scale

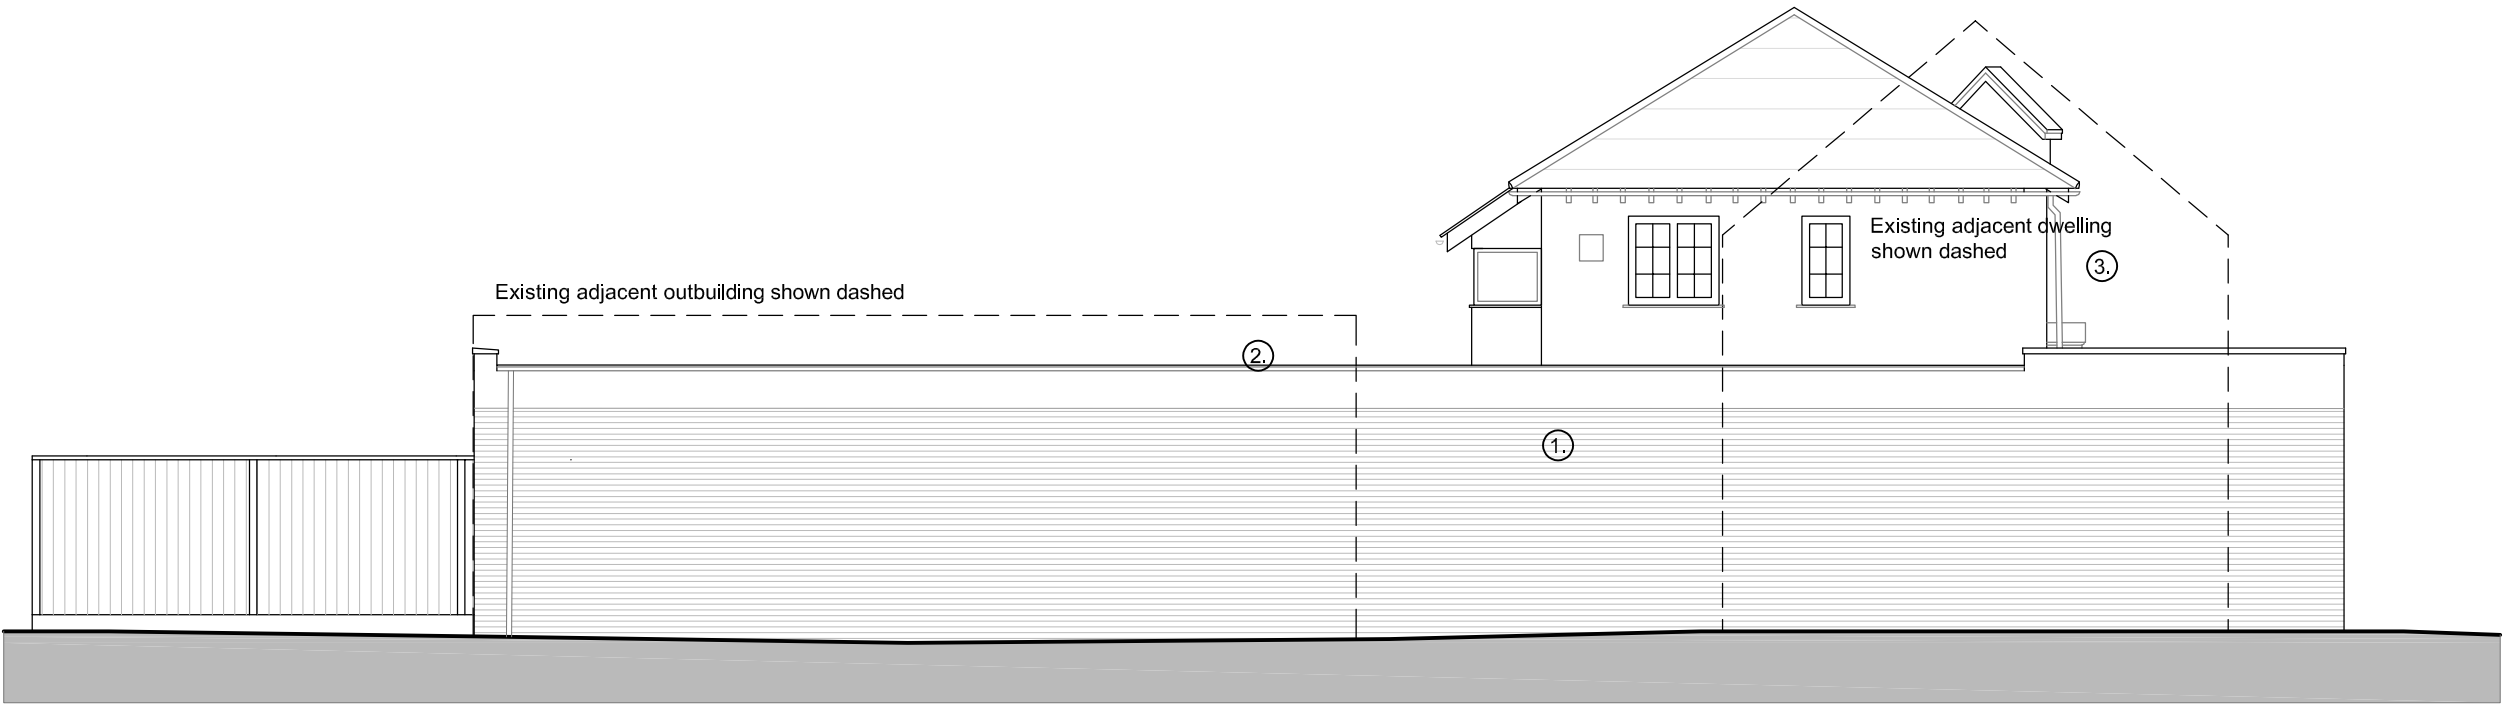 

Proposed East Elevation

P8	Feb 2023	Amendments based on clients feedback	JB	
P7	Feb 2023	Removal of first floor extension	HM	
P6	Jan 2023	Amendments based on client feedback	HM	
P5	Dec 2022	Minor amendments	HM	
P4	Nov 2022	Minor amendments	LW	
P3	Oct 2022	Planning	ST	
Revision	Date	Description	Drawn	Chkd

PLC

ARCHITECTS

Lansdowne House

25-26 Hampshire Terrace

Portsmouth PO1 2QF

Hampshire England

Tel: (023) 92 755 333

E-Mail: admin@plcarchitects.com

Web: www.plcarchitects.com

Client :

Project :
103 Bournemouth Road
Southampton
SO53 3AJ

Drawing Title:
Proposed Elevations

Drawn By	Date	Checked By	Date	Approved By	Date
ST	Oct 22				
Drawing No.	Revision	Scale			
22.3377.104	P8	1:100@A3			

PLC ARCHITECTS © COPYRIGHT RESERVED 2022
NOT TO BE SCALED. DIMENSIONS TO BE CHECKED ON SITE
SCALING ONLY FOR LOCAL AUTHORITY PURPOSES