




All external lighting is to be fixed to the face of houses and downlighting only. No lighting is sideways or upwards projecting to reduce light spill.

Lamp colour is 2700 Kelvin

See lighting spill denoted by

No external bollard lighting or street lighting is to be installed adjacent to boundary lines or adjacent to vegetation

Refer to report by Ecosupport ref: "Phase II Bat Survey Report" for further details

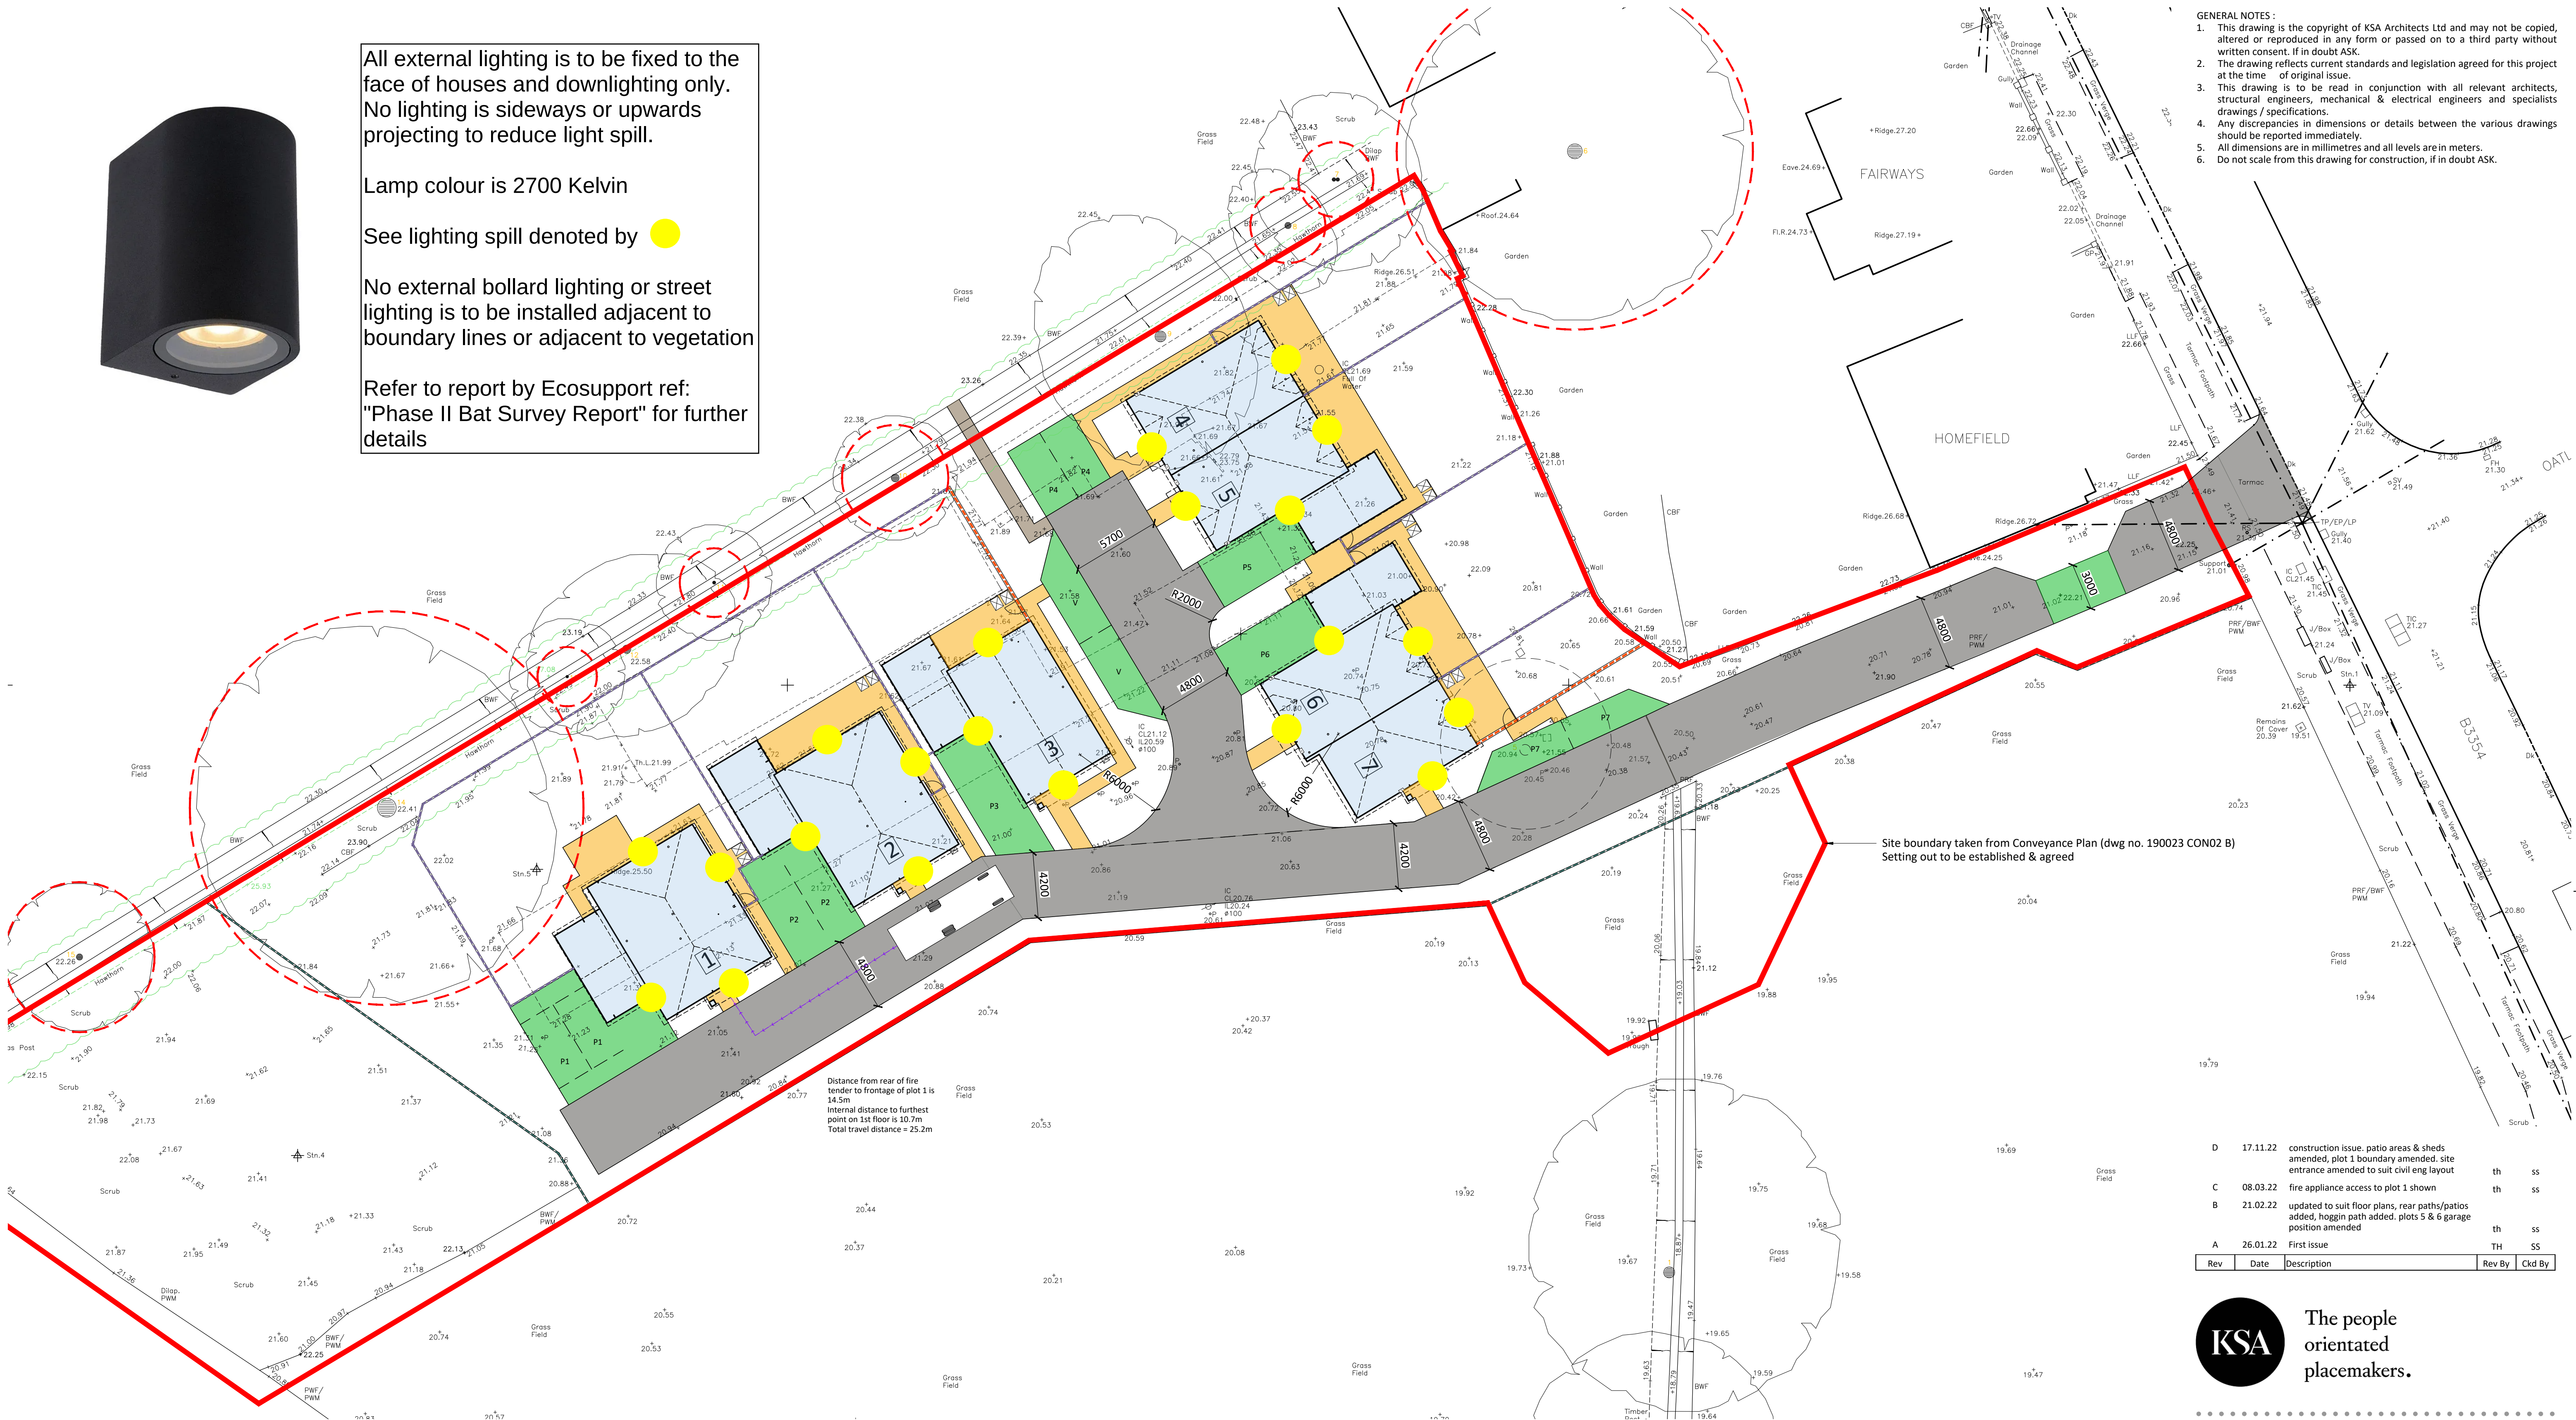

- GENERAL NOTES :
1. This drawing is the copyright of KSA Architects Ltd and may not be copied, altered or reproduced in any form or passed on to a third party without written consent. If in doubt ASK.
 2. The drawing reflects current standards and legislation agreed for this project at the time of original issue.
 3. This drawing is to be read in conjunction with all relevant architects, structural engineers, mechanical & electrical engineers and specialists drawings / specifications.
 4. Any discrepancies in dimensions or details between the various drawings should be reported immediately.
 5. All dimensions are in millimetres and all levels are in meters.
 6. Do not scale from this drawing for construction, if in doubt ASK.

D	17.11.22	construction issue, patio areas & sheds amended, plot 1 boundary amended, site entrance amended to suit civil eng layout	th	ss
C	08.03.22	fire appliance access to plot 1 shown	th	ss
B	21.02.22	updated to suit floor plans, rear paths/patios added, hoggin path added, plots 5 & 6 garage position amended	th	ss
A	26.01.22	First issue	TH	SS
Rev	Date	Description	Rev By	Ckd By

- Tarmac
- Paving Slabs
- Block Paving
- Hoggin with timber board edging
- 1.8m high timber close boarded fence
- 1.2m high timber post & rail fence
- 1.8m high brick wall
- RPA

KSA The people orientated placemakers.

Client **DOSWELL PROJECTS**

Project **FAIRWAYS & HOMEFIELD**
Winchester Road
Boorley Green
Southampton
SO32 2DH

Drawing Title **Site Plan**

Drawing Status **CONSTRUCTION** Scale **1:200** @ **A1**

Document Ref. **1245 WD-111** Revision **D** Drawn By **TH**

RIBA **KSA Architects Ltd** Concept House 35 Kingston Crescent, North End Portsmouth, Hampshire, PO2 8AA Phone: **023 9267 3618** Email: **info@ksahtd.co.uk** Web: **www.ksahtd.co.uk**