


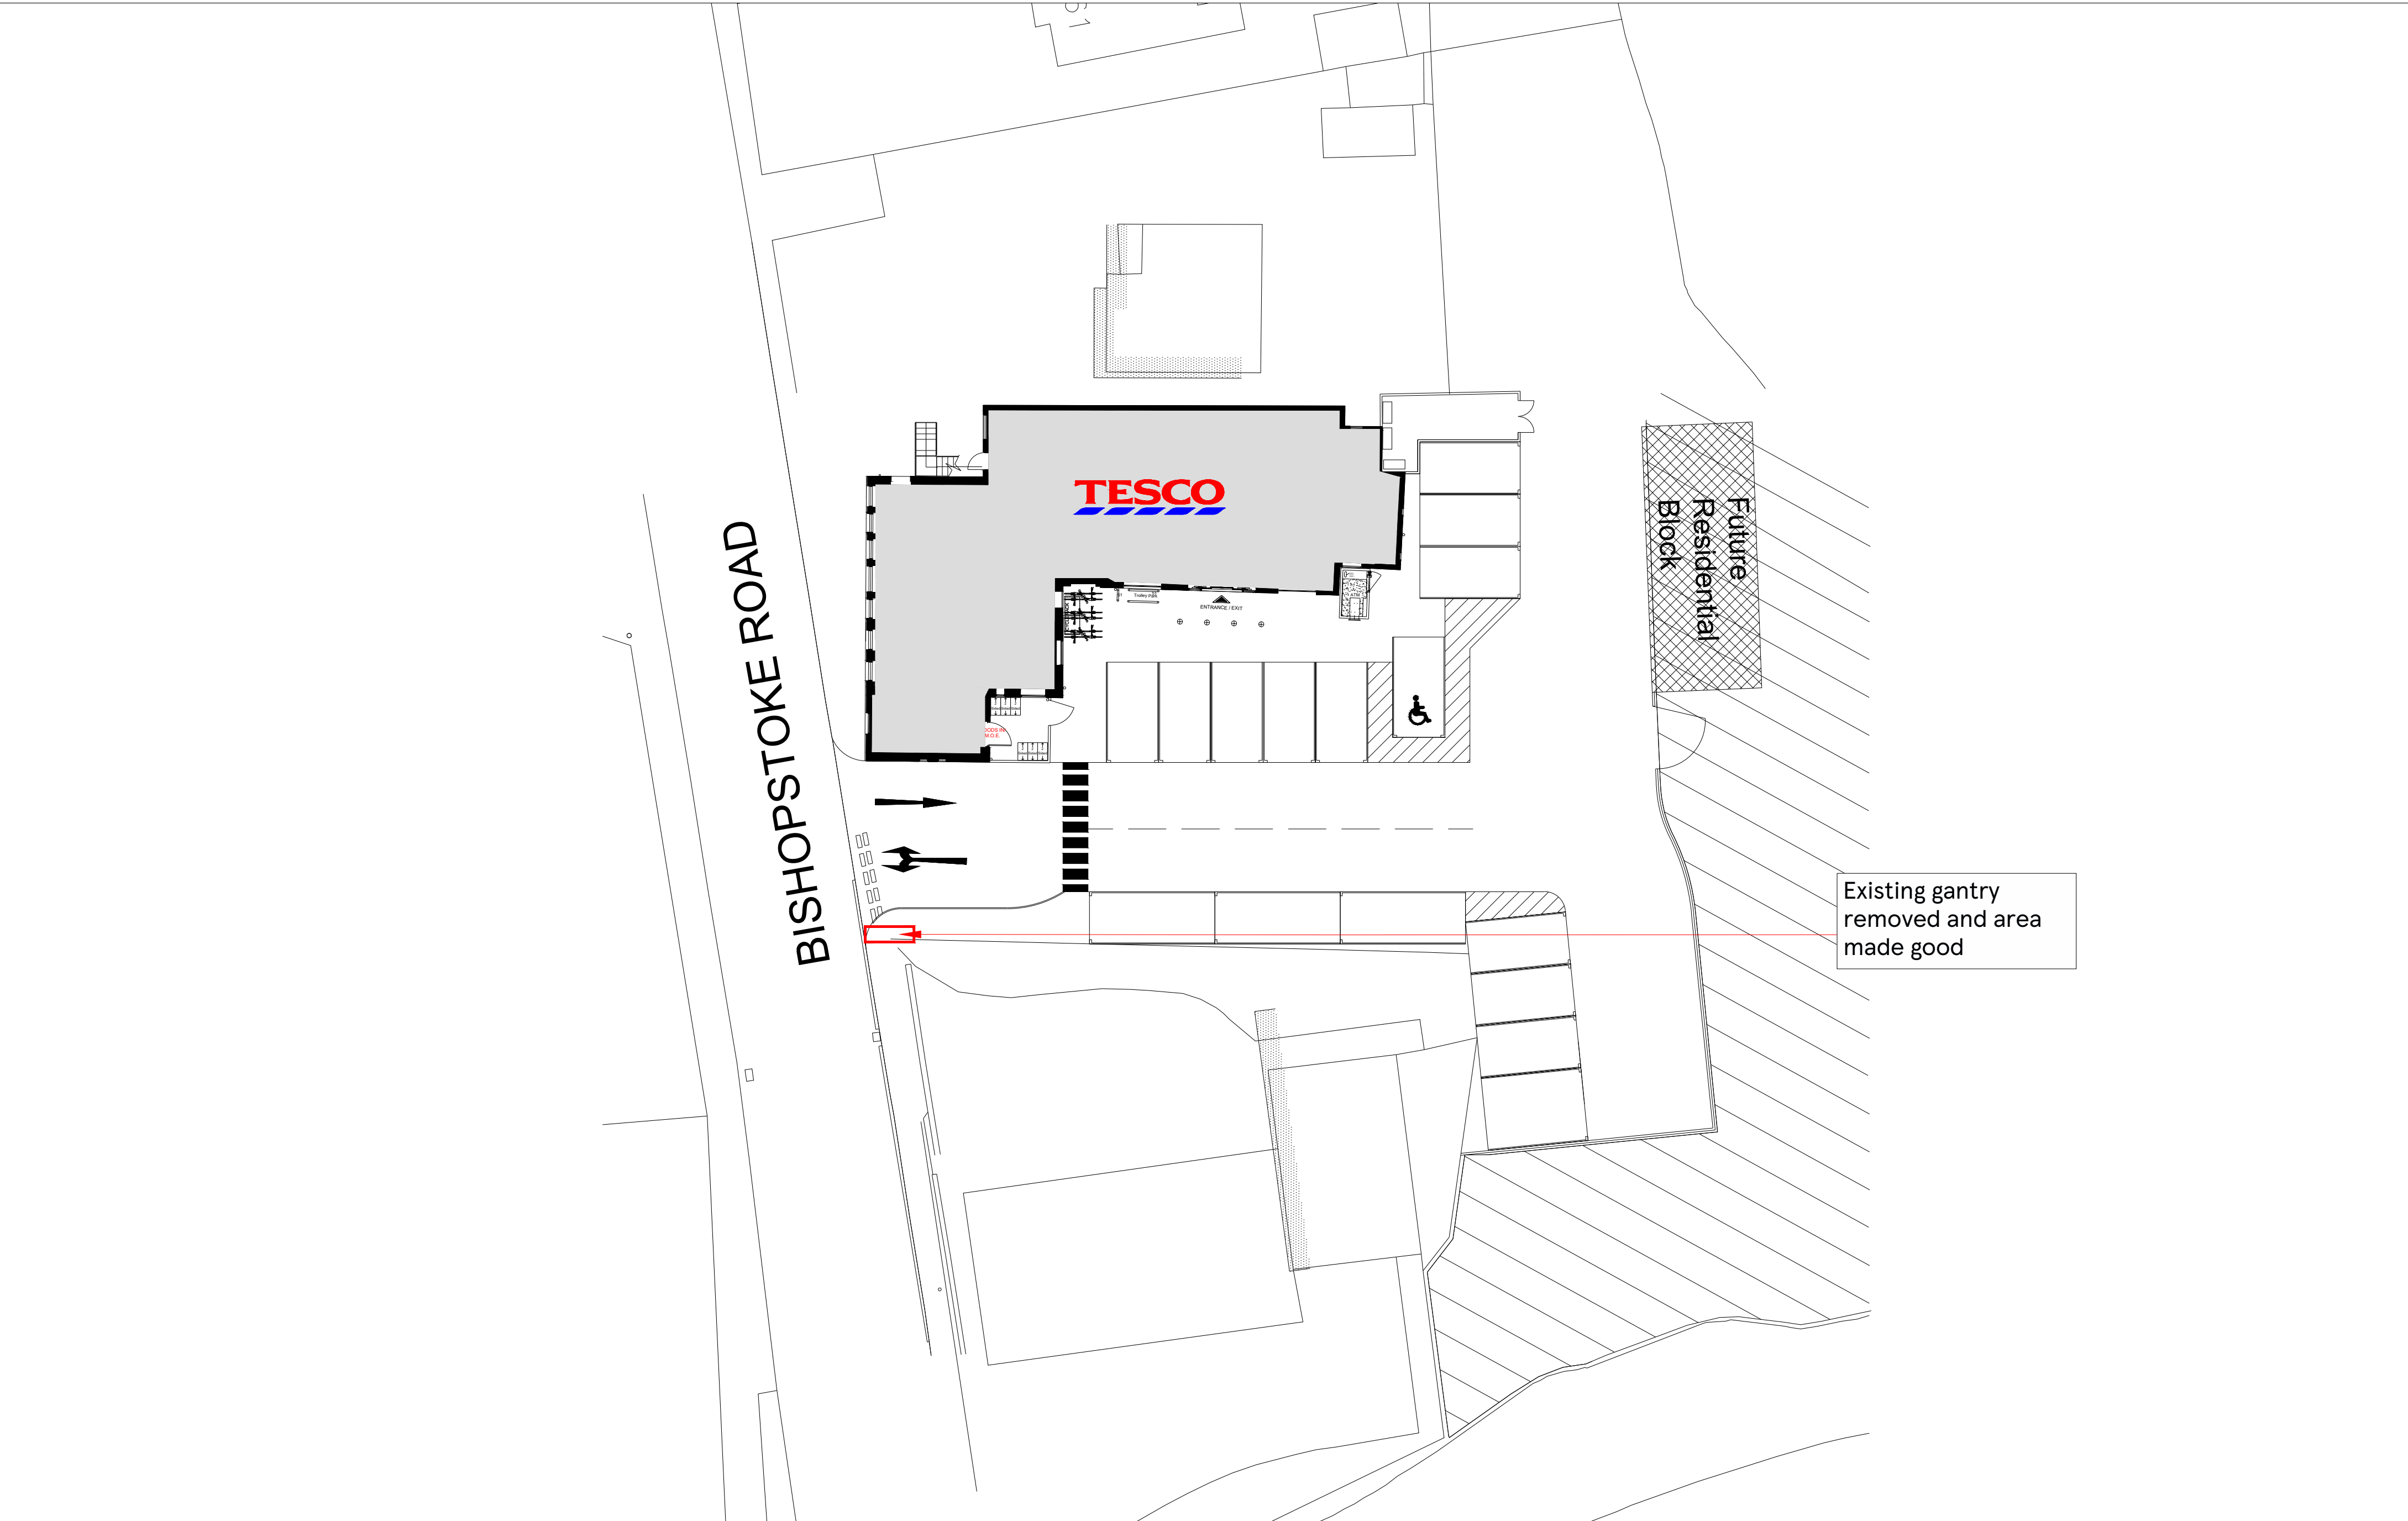

Existing gantry removed and area made good

SCALE BAR			DRAWING NO 02_6795_02H		STORE TYPE EXPRESS		 FEASIBILITY PLANNING STORE PLANNING DEPARTMENT PROPERTY SERVICES HIGHWOODS BUILDING, KESTREAL WAY WELWYN GARDEN CITY, HERTFORDSHIRE, AL7 1GB UK TELEPHONE : 01707 395150 THE COPYRIGHT AND ALL OTHER RIGHTS IN AND RELATING TO THIS PUBLICATION BELONG TO AND ARE THE SOLE PROPERTY OF TESCO STORES LIMITED ALL RIGHTS ARE RESERVED. NEITHER THE WHOLE NOR ANY PART OF THIS PUBLICATION MAY BE REPRODUCED OR TRANSMITTED IN ANY FORM OR BY ANY ELECTRONIC OR MECHANICAL MEANS INCLUDING PHOTOCOPYING AND RECORDING OR FROM ANY RETRIEVAL SYSTEM WITHOUT THE PRIOR WRITTEN LICENCE FROM THE OWNER © 1997 TESCO STORES LIMITED
1:200 4m 0 4m 8m 12m 16m 20m			SCALE 1:200@A2		DATE 23.02.2023		
			CHECKED BY RITESH		STORE NAME EASTLEIGH BISHOPSTOKE		
			DRAWN BY PRIYANKA		CONTENT PROPOSED SITE PLAN_GANTRY_REMOVAL		