



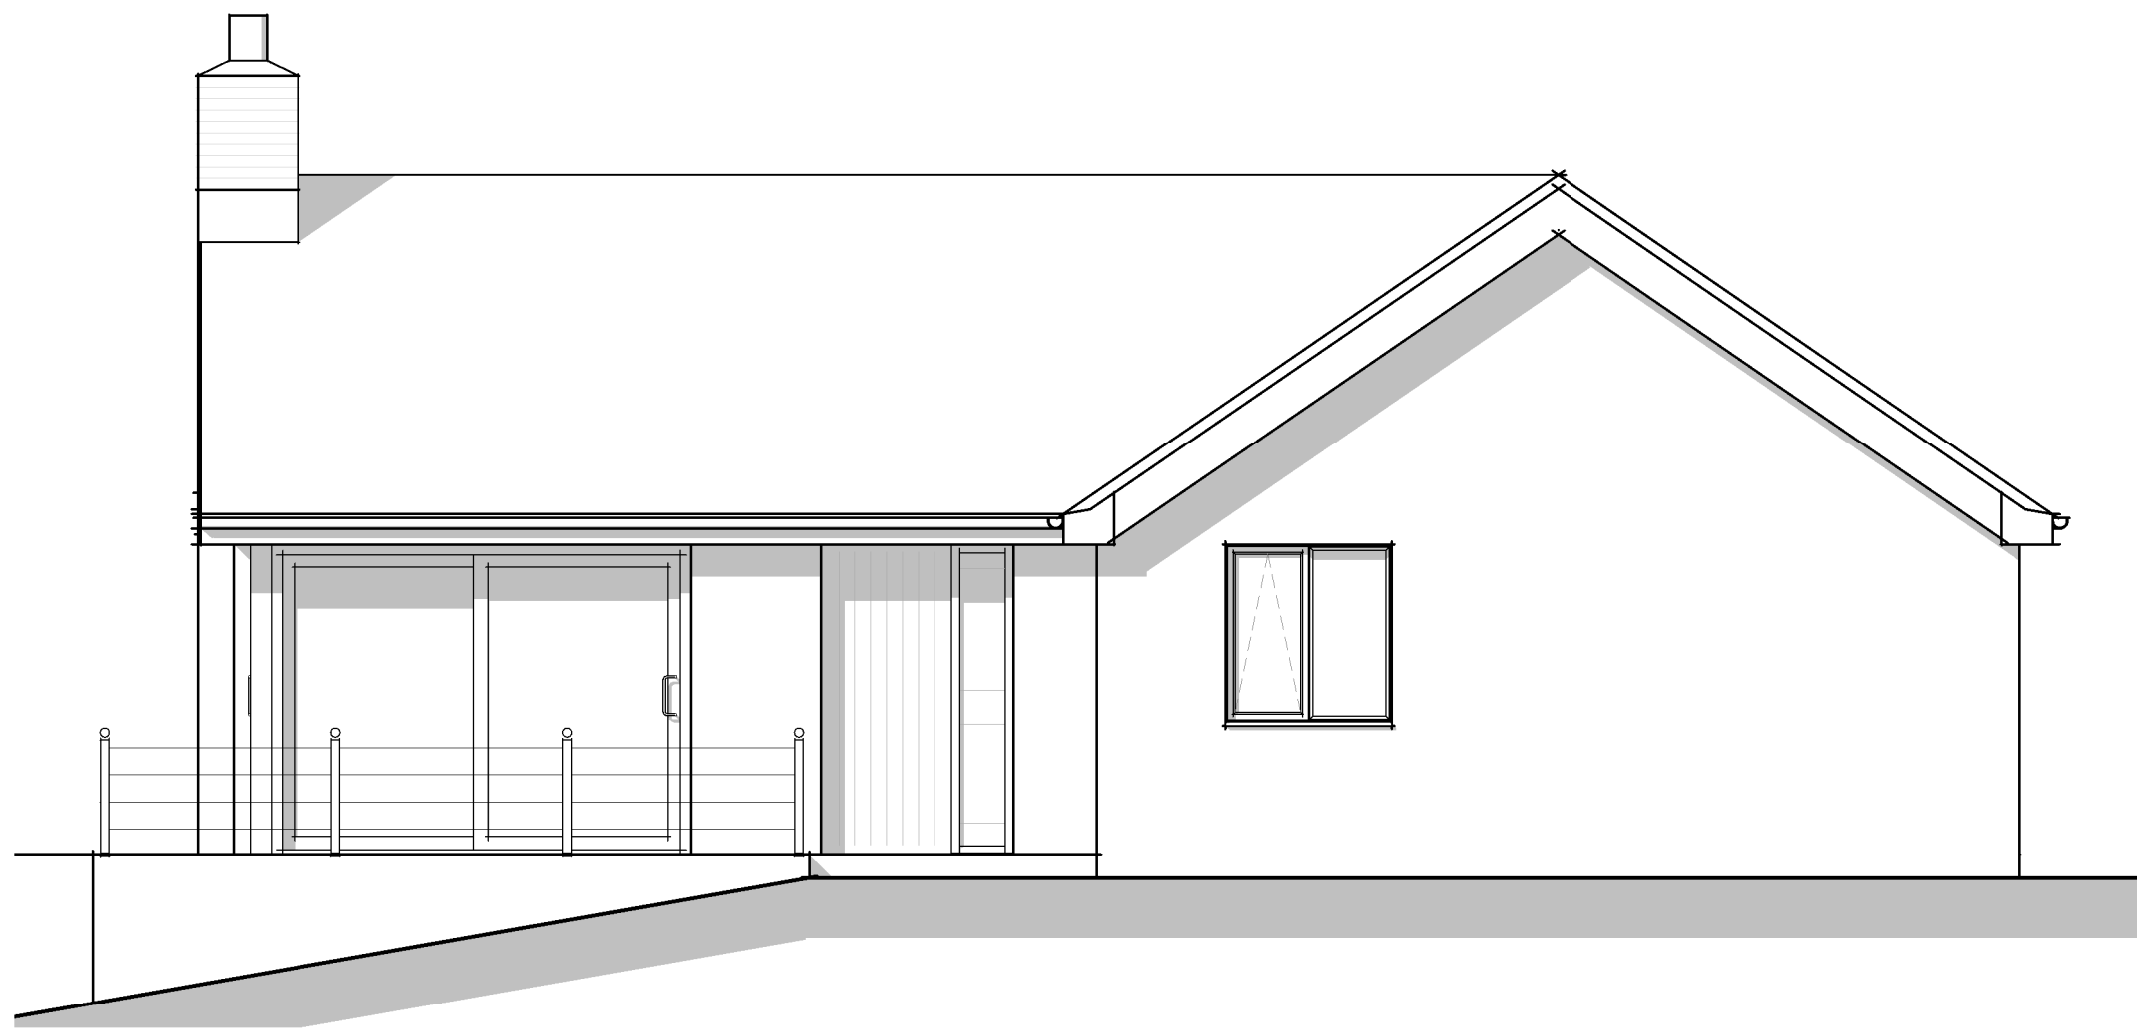


Existing South West Elevation
1 : 50

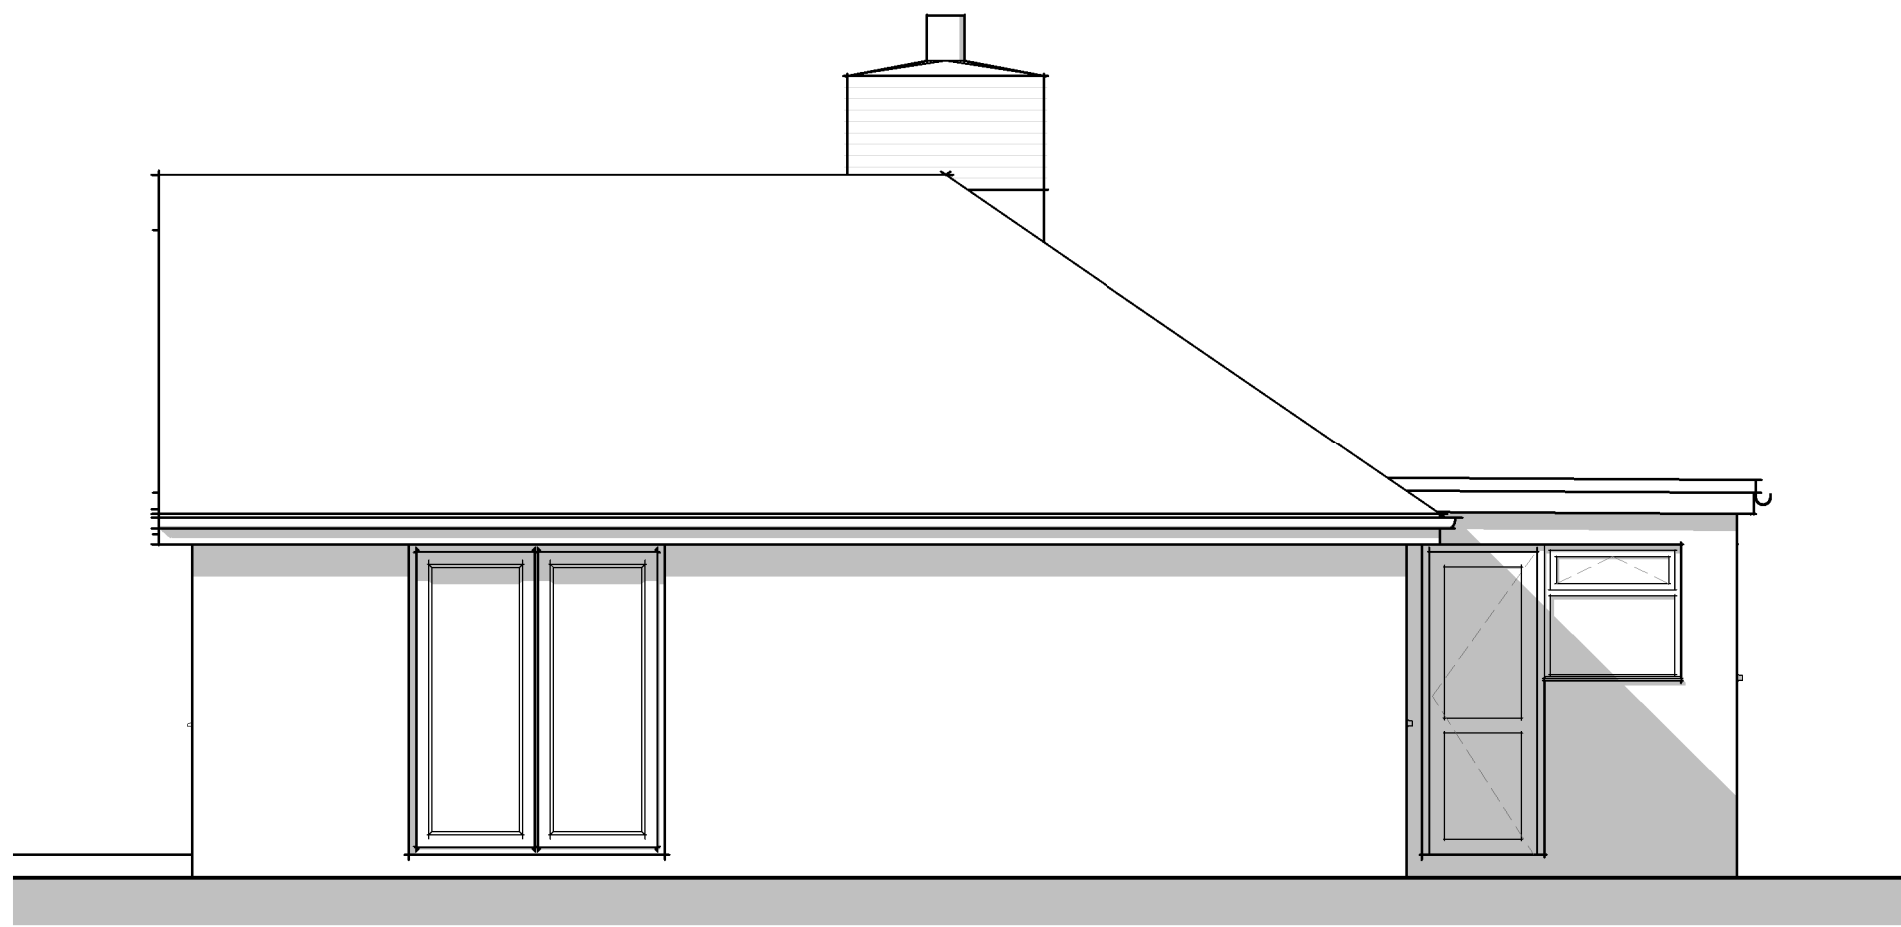


Existing South East Elevation
1 : 50




Existing North East Elevation
1 : 50

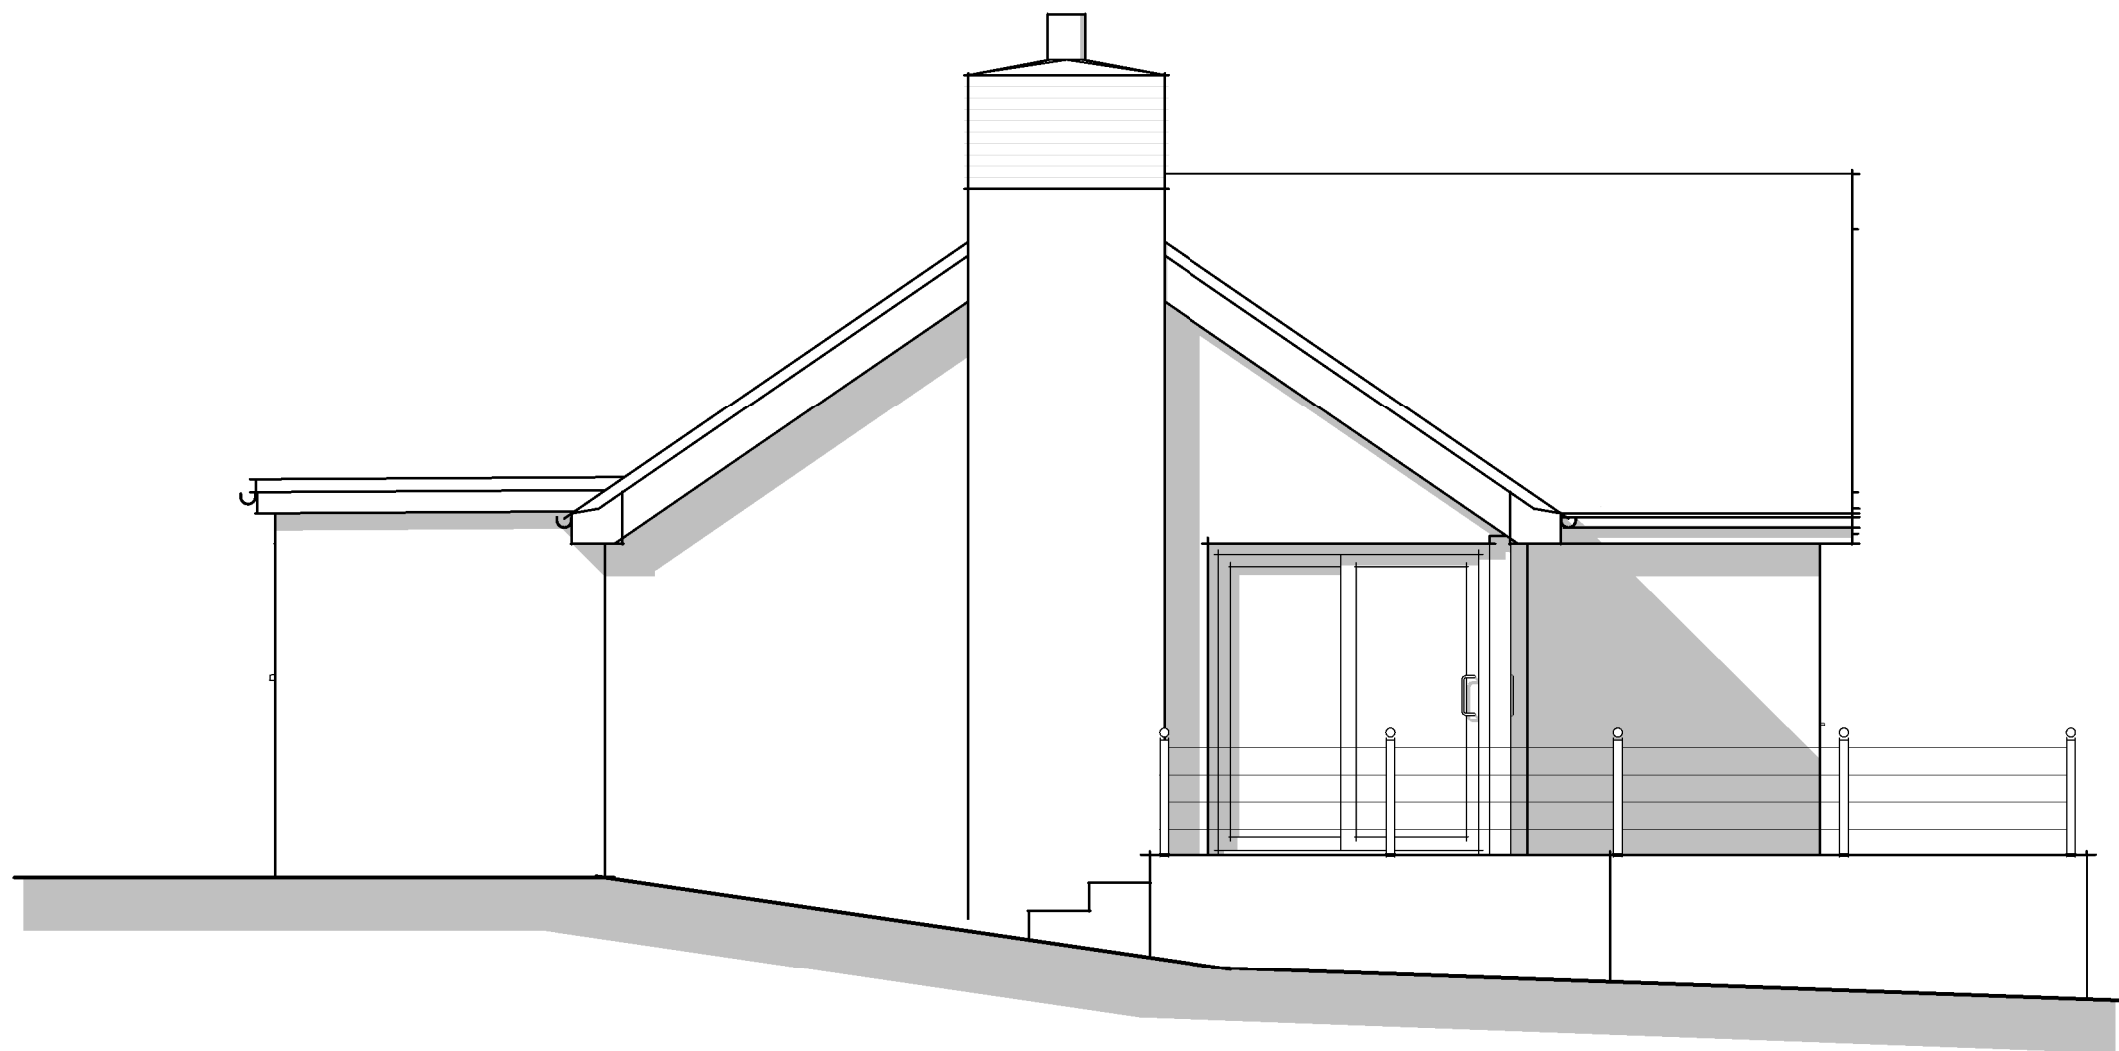


Existing North West Elevation
1 : 50

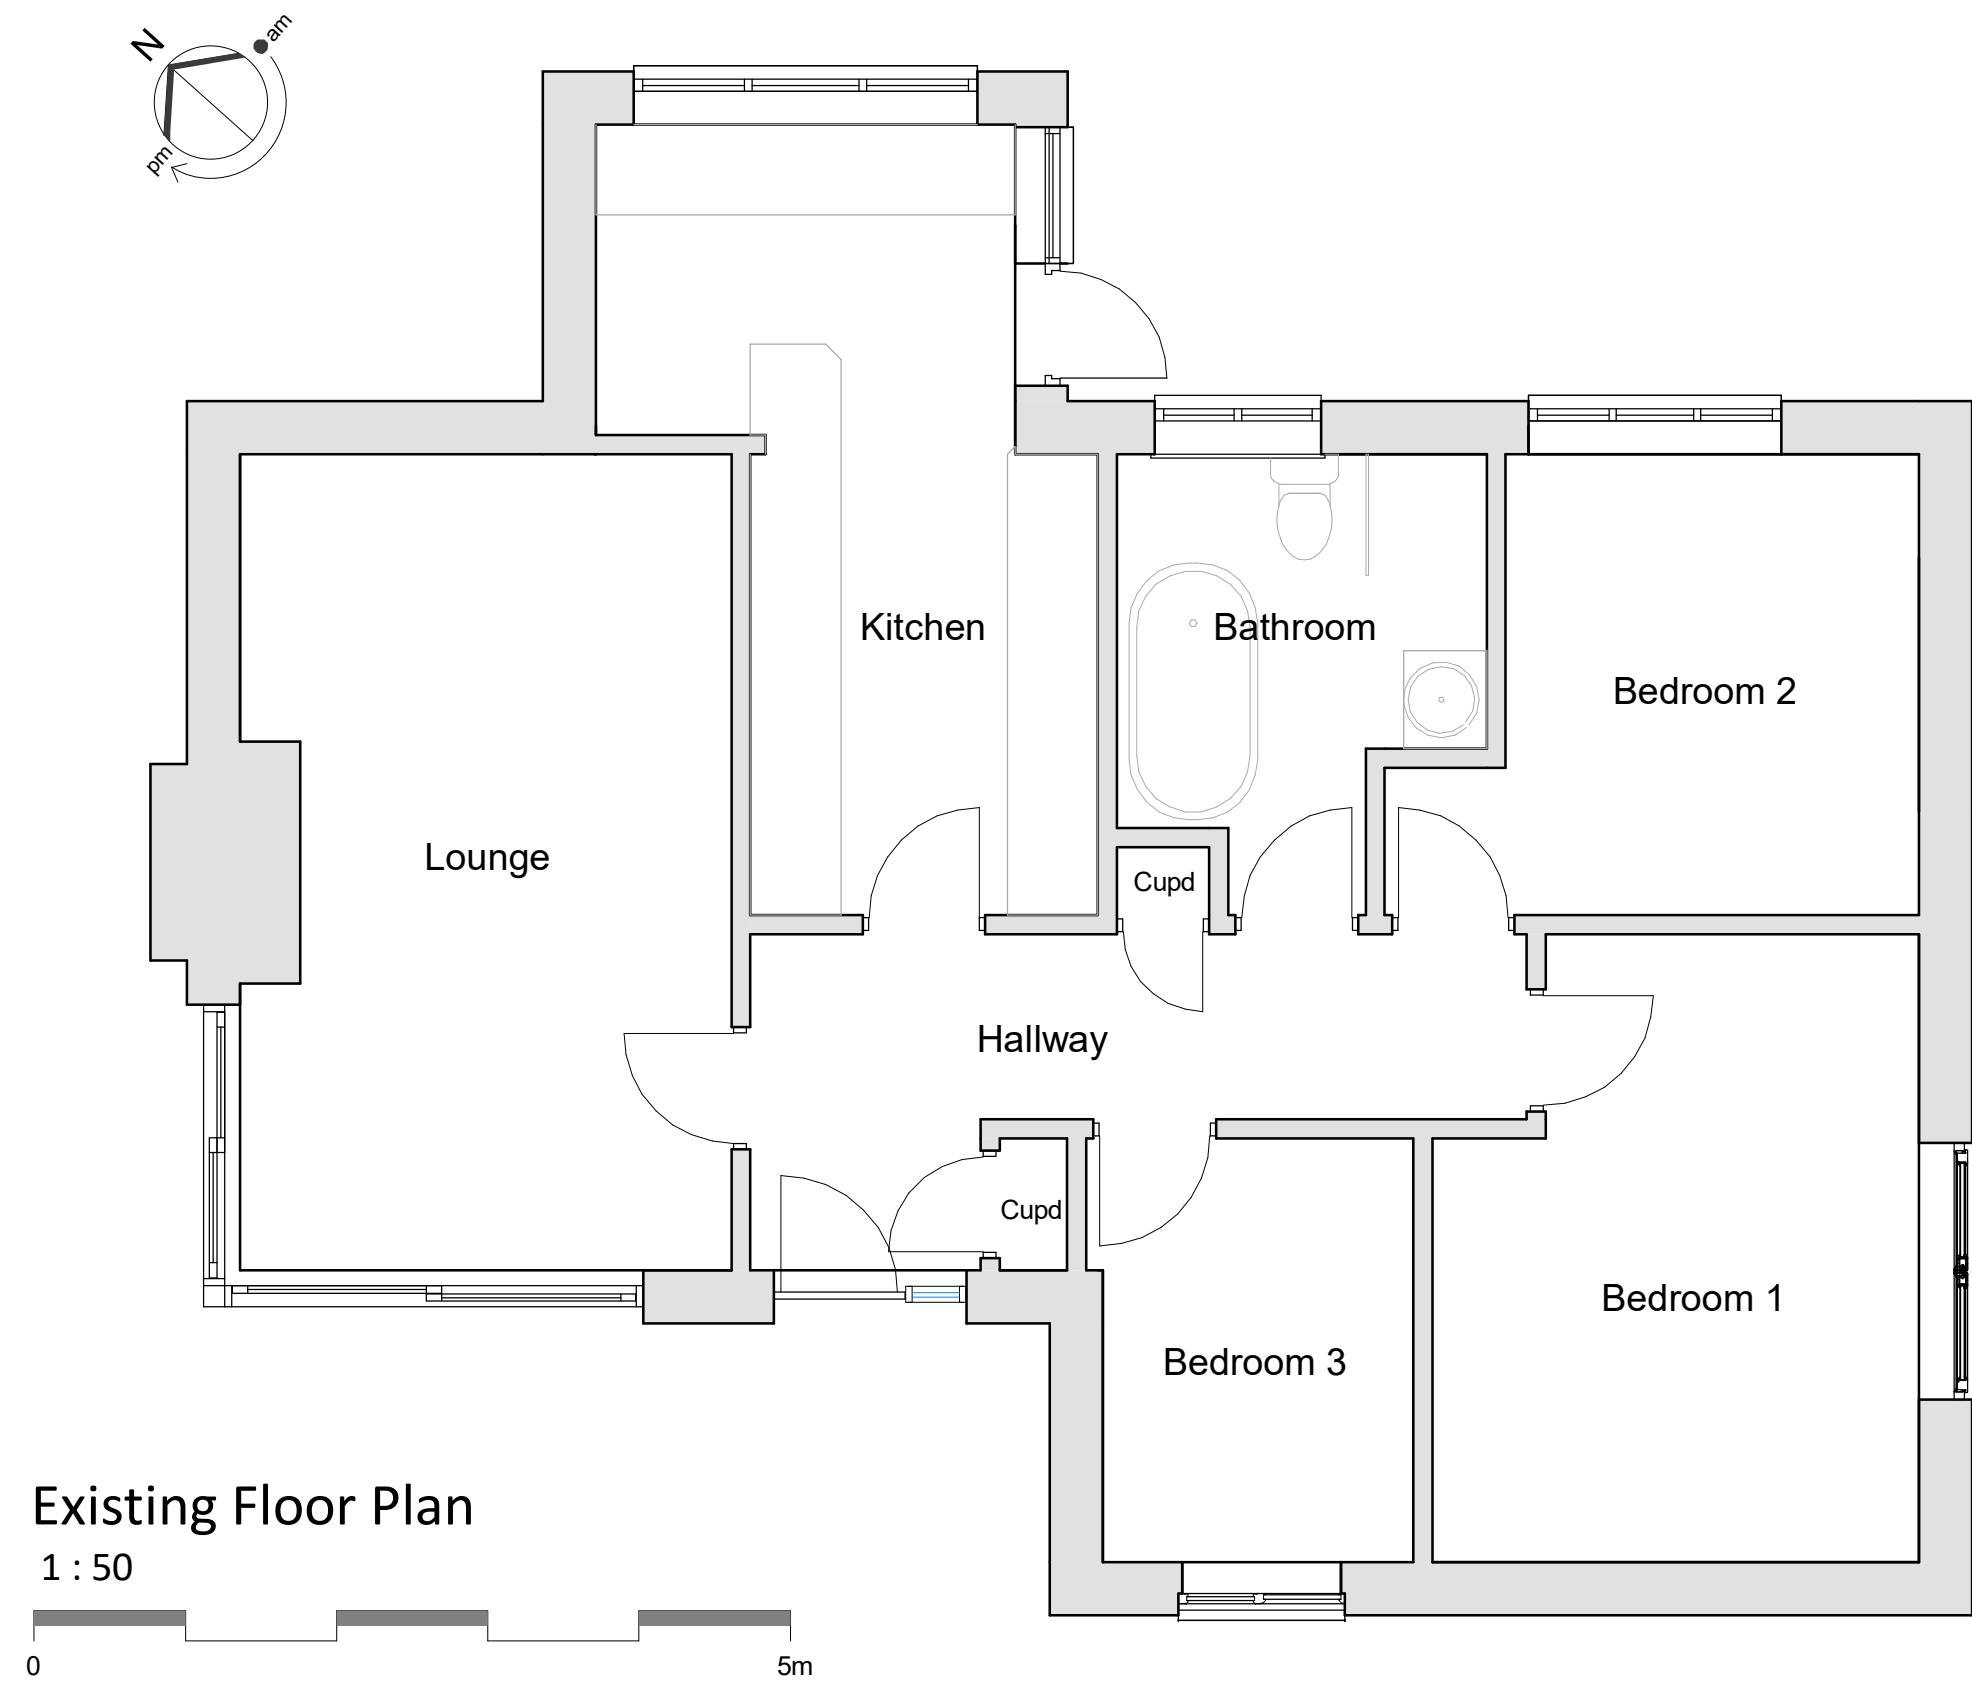

Existing Floor Plan
1 : 50

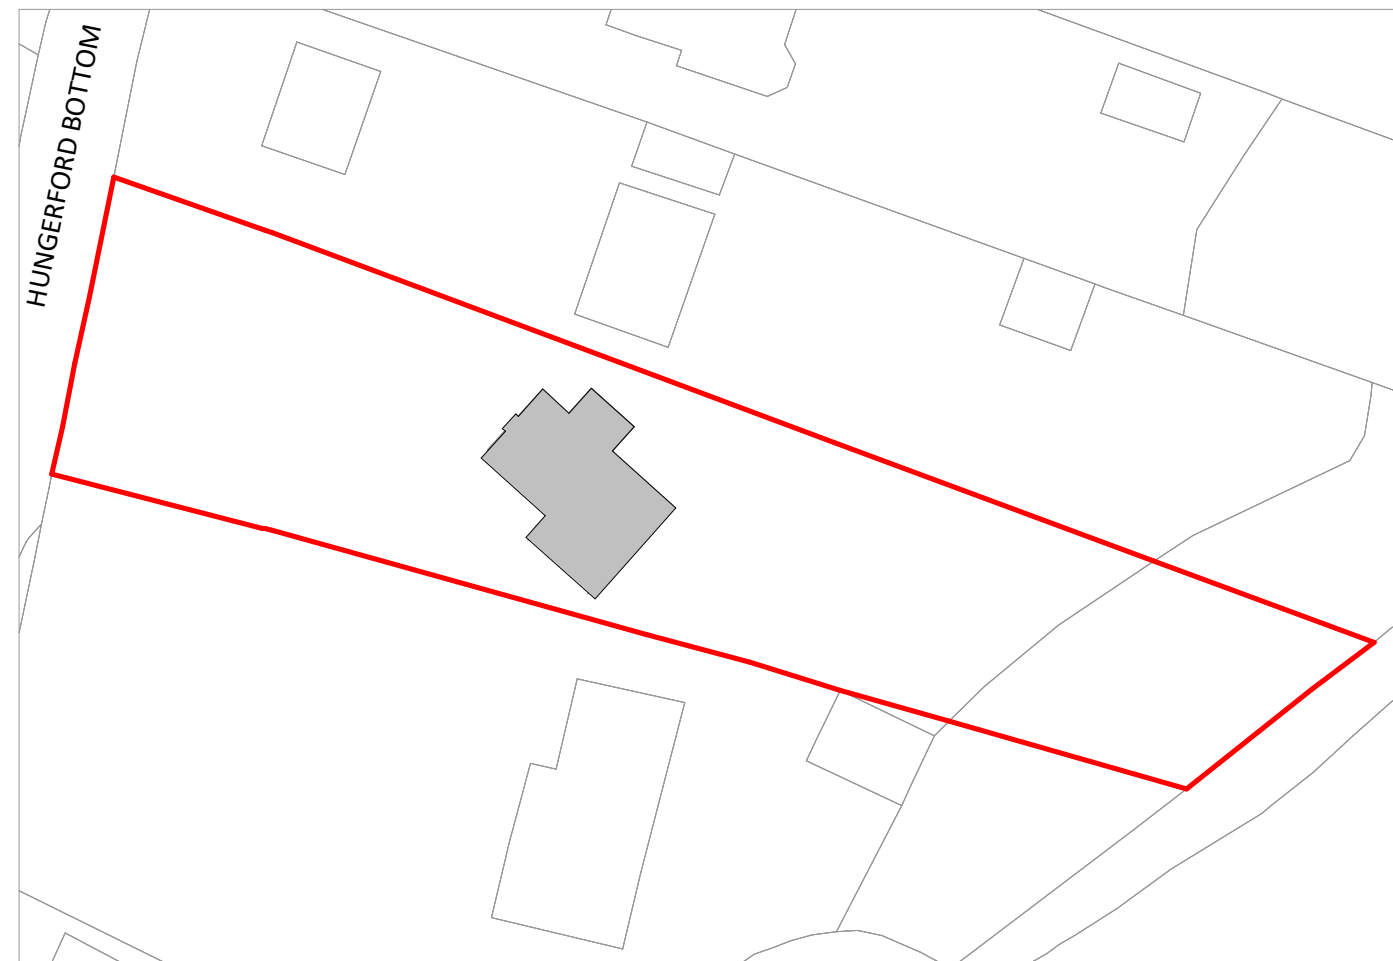

Existing Site Plan
1 : 500

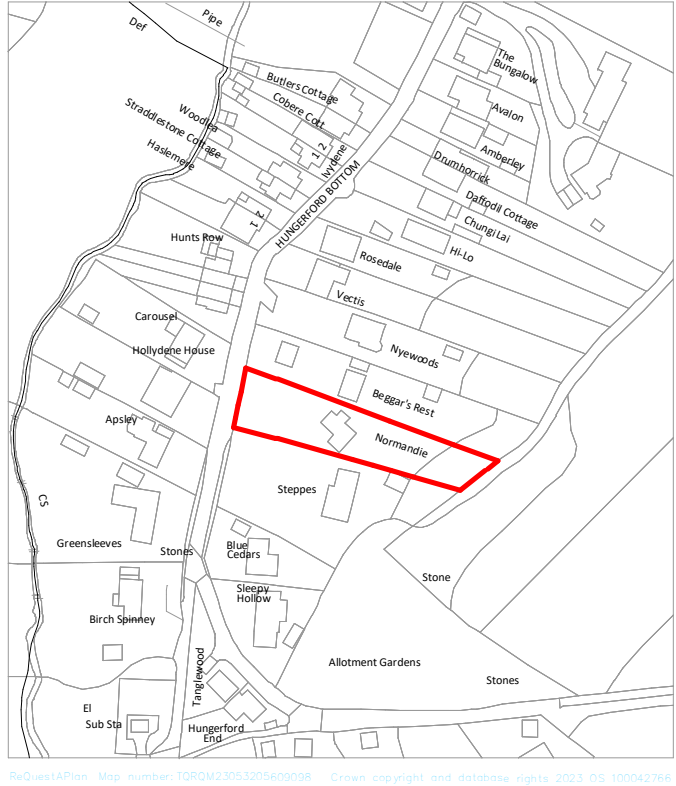

Location Plan
1 : 2500

NOTES

IT IS THE SOLE RESPONSIBILITY OF THE BUILDING OWNER TO DRAW UP ALL LEGAL AGREEMENTS WITH ADJOINING PROPERTY OWNERS TO COVER THE OVER HANGING OF ANY FASCIAS, GUTTERING, FOUNDATIONS OR ANY PART OF THE BUILDING. THE AGENT MAY NOT BE HELD RESPONSIBLE IN ANY WAY FOR ANY LEGAL COSTS OR OTHER COSTS INCURRED THROUGH NEIGHBOURHOOD DISPUTES.

IT IS THE SOLE RESPONSIBILITY OF THE BUILDING OWNER TO COMPLY WITH THE PARTY WALL ACT 1996. THE AGENT CAN NOT BE HELD RESPONSIBLE IN ANY WAY IF NON-COMPLIANCE IS ADOPTED.

USE FIGURED DIMENSIONS ONLY. ALL DIMENSIONS IN MILLIMETRES UNLESS OTHERWISE STATED.

CLIENT AND CONTRACTORS TO CHECK ALL DRAWINGS AND TO VERIFY ALL DIMENSIONS ON SITE PRIOR TO WORKS COMMENCING. ANY DISCREPANCIES IN DIMENSIONS OR BOUNDARY LOCATIONS ARE TO BE BROUGHT TO THE ATTENTION OF THE AGENT IMMEDIATELY, BEFORE ANY FURTHER WORKS TAKE PLACE ON SITE.

Rev	Description	Date
1	First Issue	25/02/23
PURPOSE OF ISSUE		
PLANNING		
PROJECT		
New Front Porch and Rear Extension to Existing Bungalow		
Normandie, Hungerford Bottom		
Bursledon, S031 8DF		
TITLE		
Location Plan, Existing Plans & Elevations		
CLIENT		
Mr K & Mrs L Howard		
DRAWN BY AMc	CHECKED BY KH	DATE 28/01/2023
SCALE (@ A1) As indicated		PROJECT NUMBER KH-NOR
DRAWING NUMBER 100		REV 1