



REVISIONS					
REV.	DESCRIPTION	DRAWN	CHKD.	DATE	
A	****	JR	**	****/****/****	

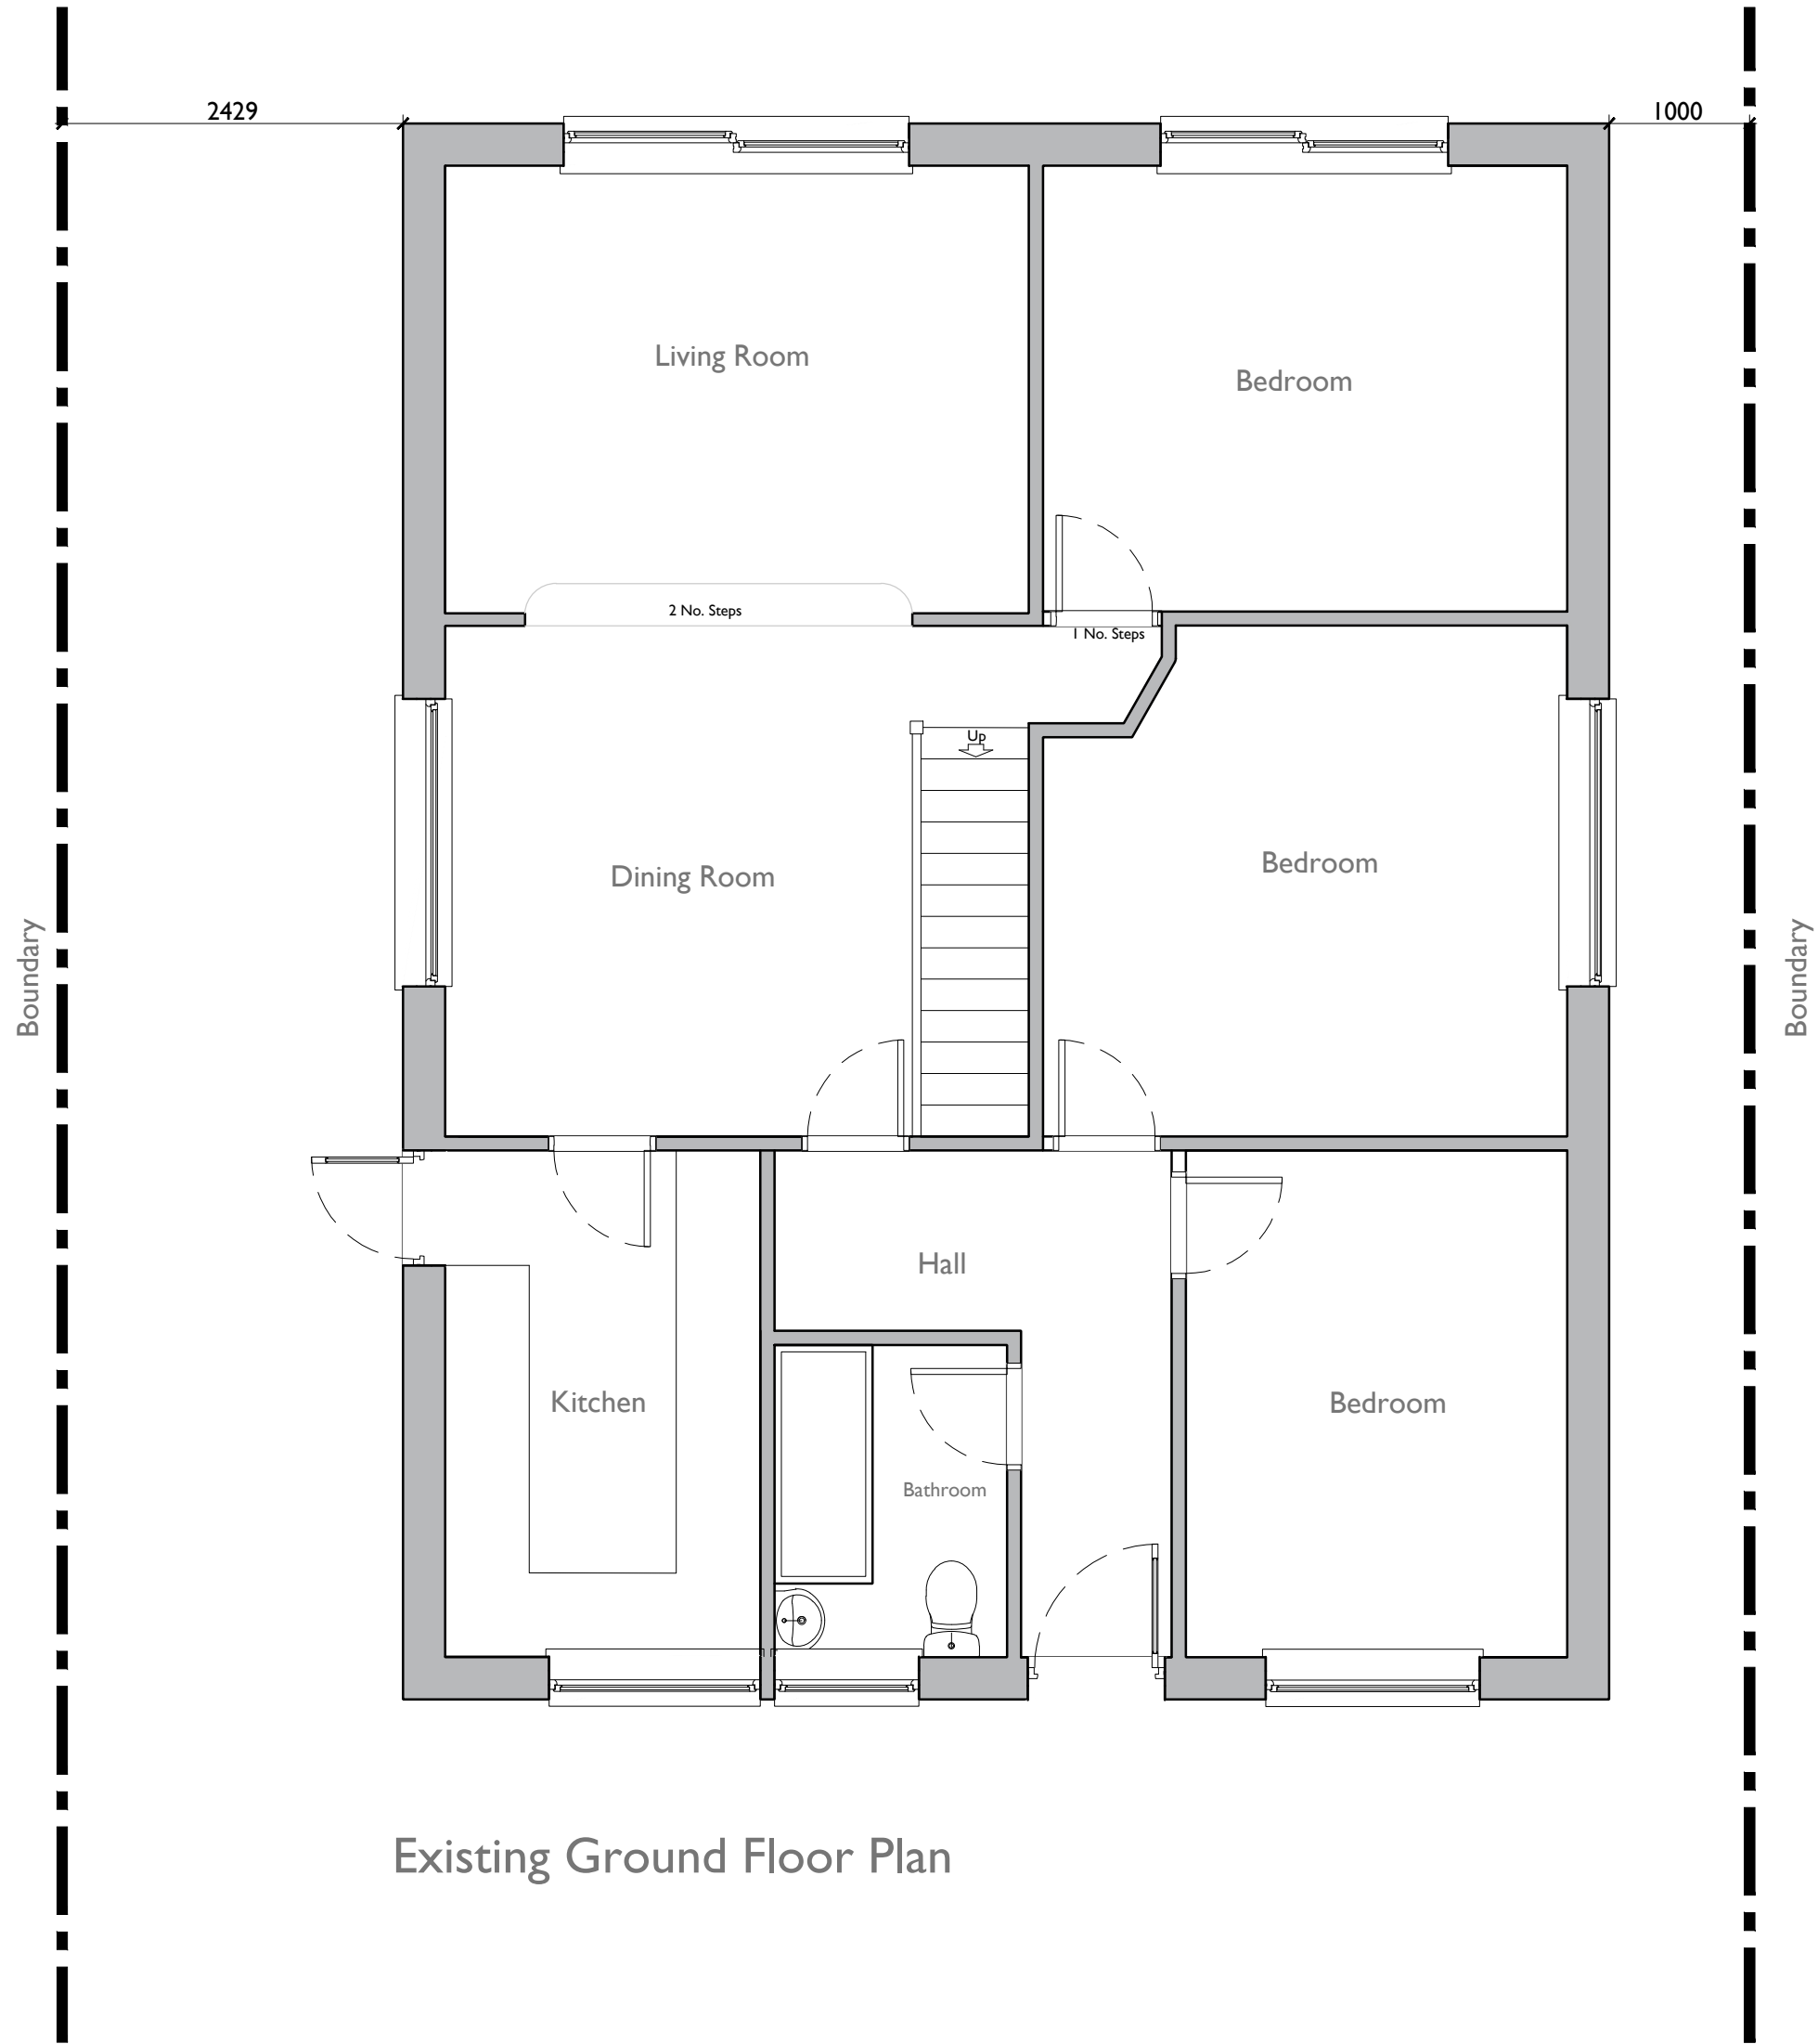

Existing Ground Floor Plan

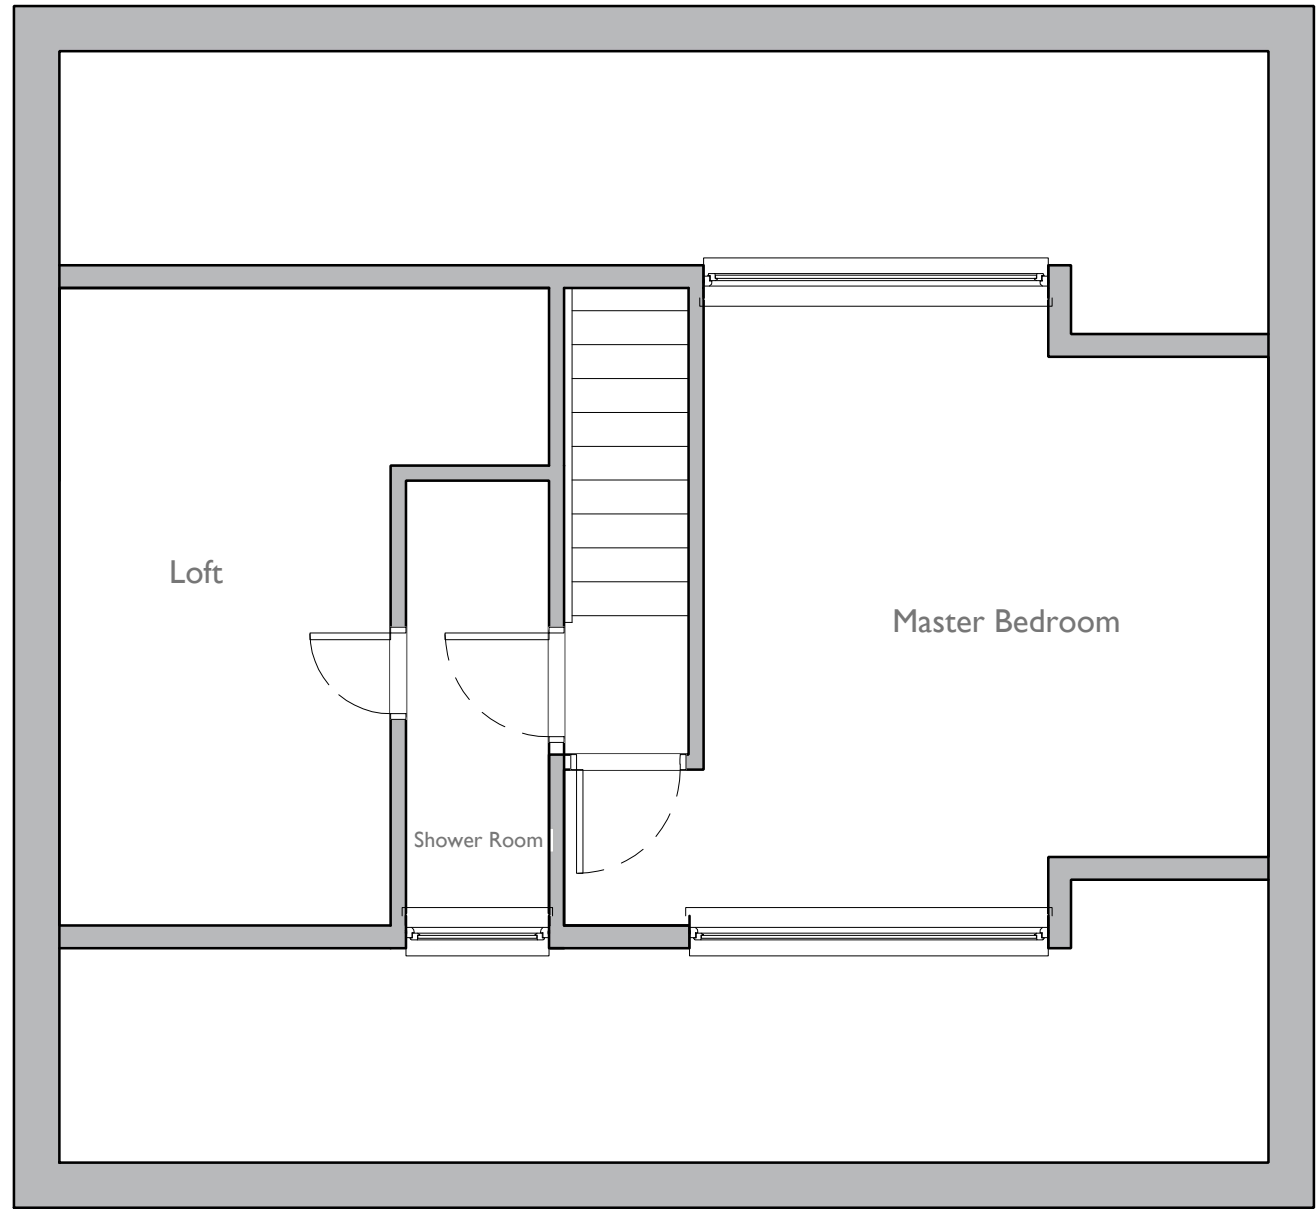


Existing First Floor Plan




Scale 1:50 at A1




Front Elevation

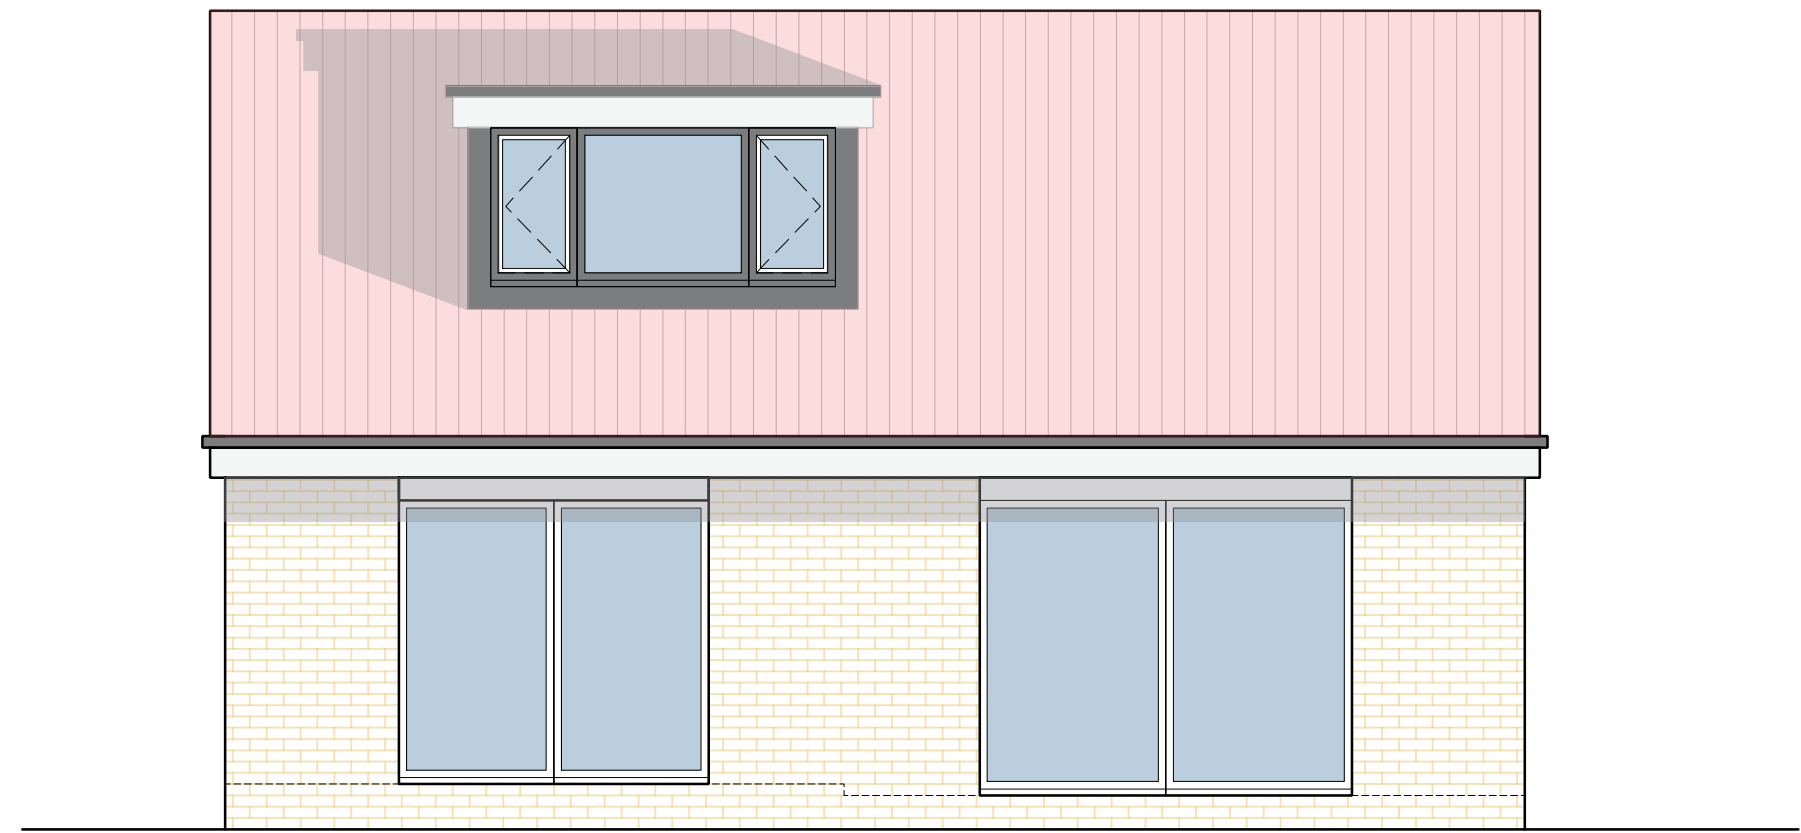

Rear Elevation

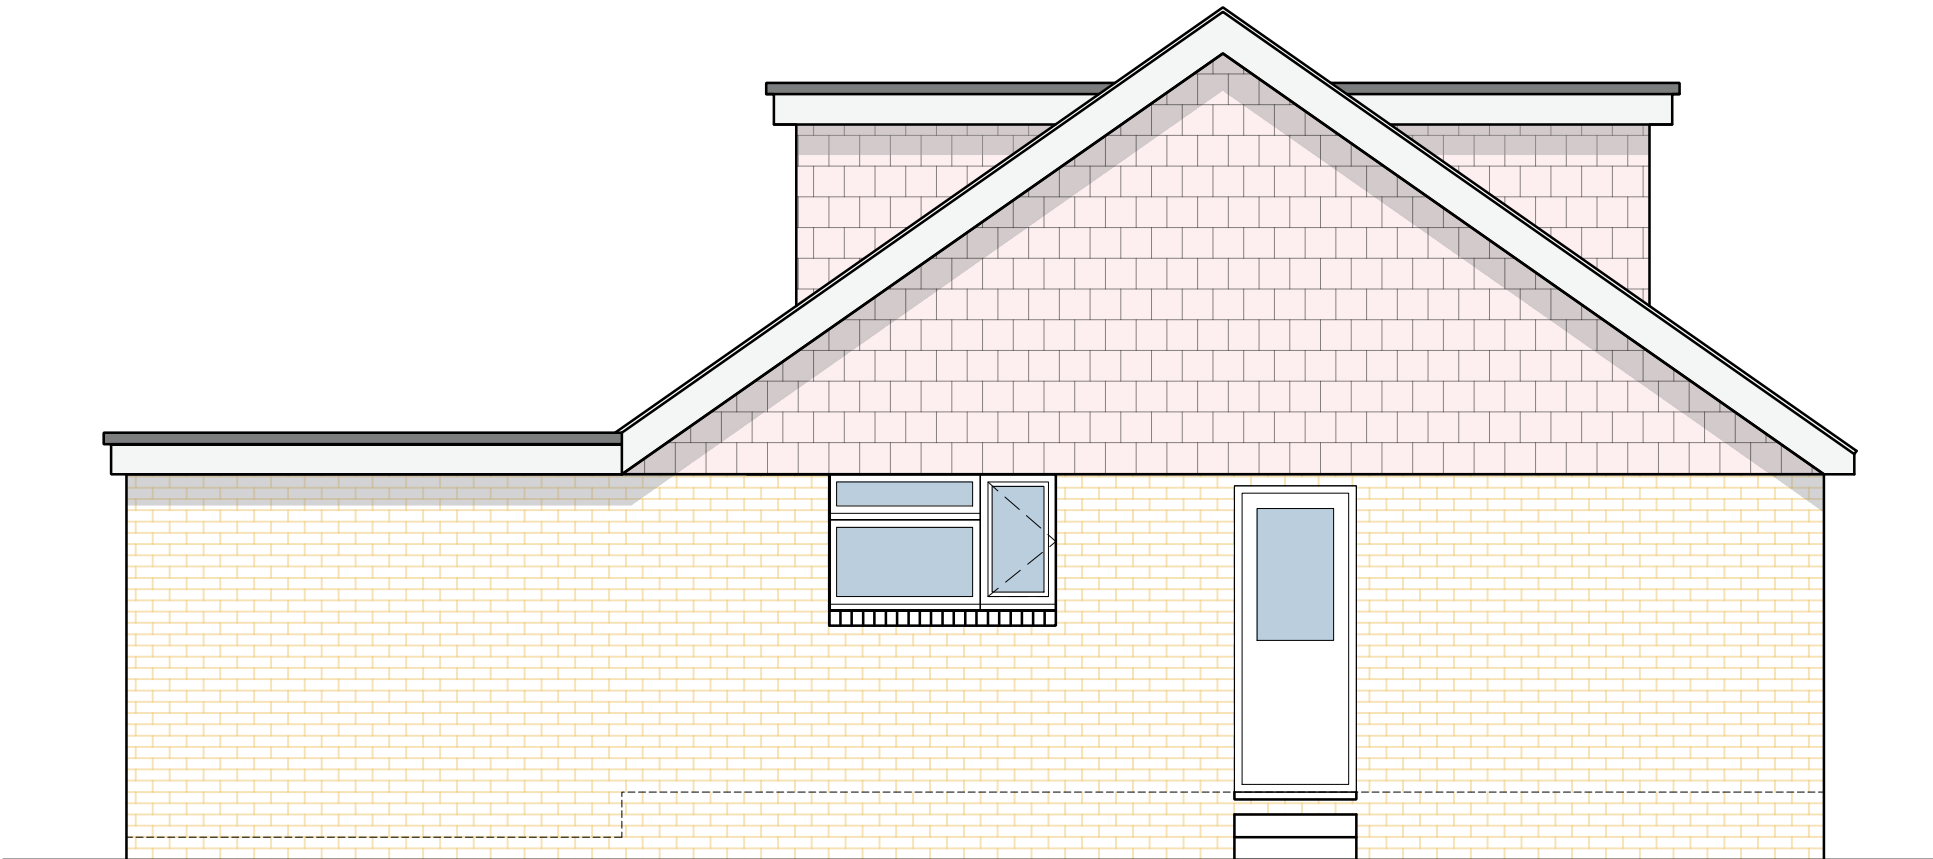

Side Elevation

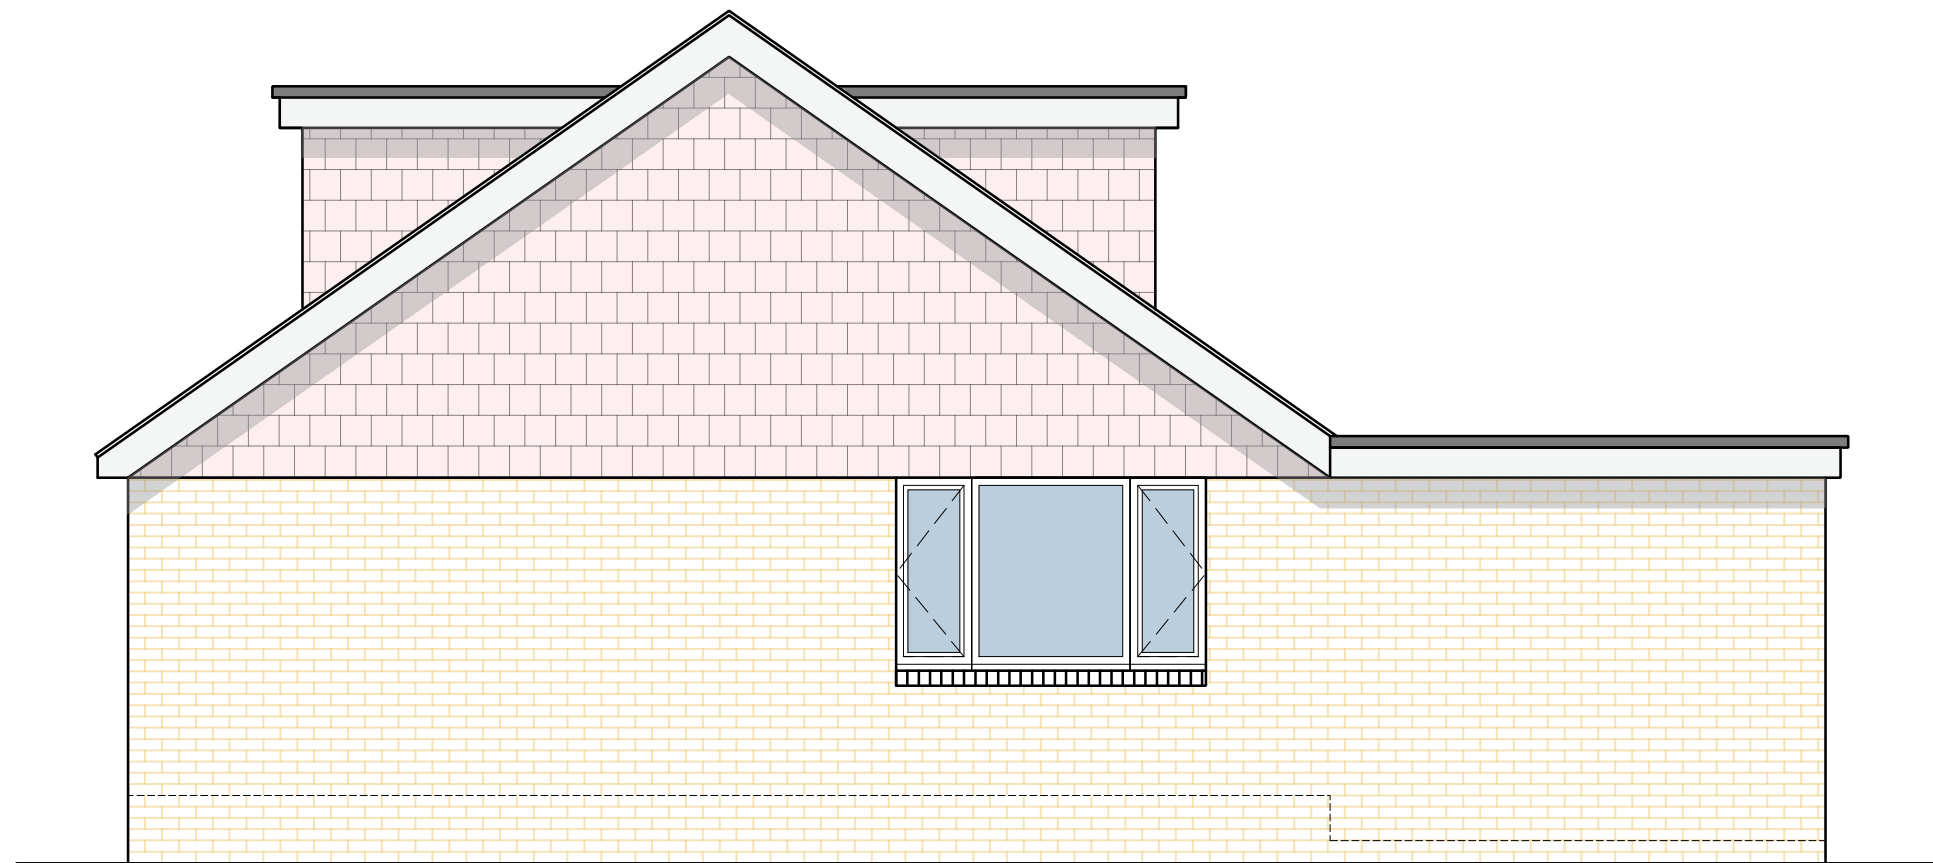

Side Elevation

PROJECT⁹²

Project type PLANNING	Drawing classification RESIDENTIAL	Work stage
DRAWING TITLE J. Atkinson Portelet Place, Hedge End Existing Floor Plans & Elevations		

SCALE	SHEET SIZE	SHEET No.	DRAWN	CHKD.	DATE	CAD FILE
1:50	A1	of	JR	JR	2020	

PLANNING
JRD22-006-100