




REVISIONS					
REV.	DESCRIPTION	DRAWN	CHKD.	DATE	
A	****	JR	**	11/11/22	

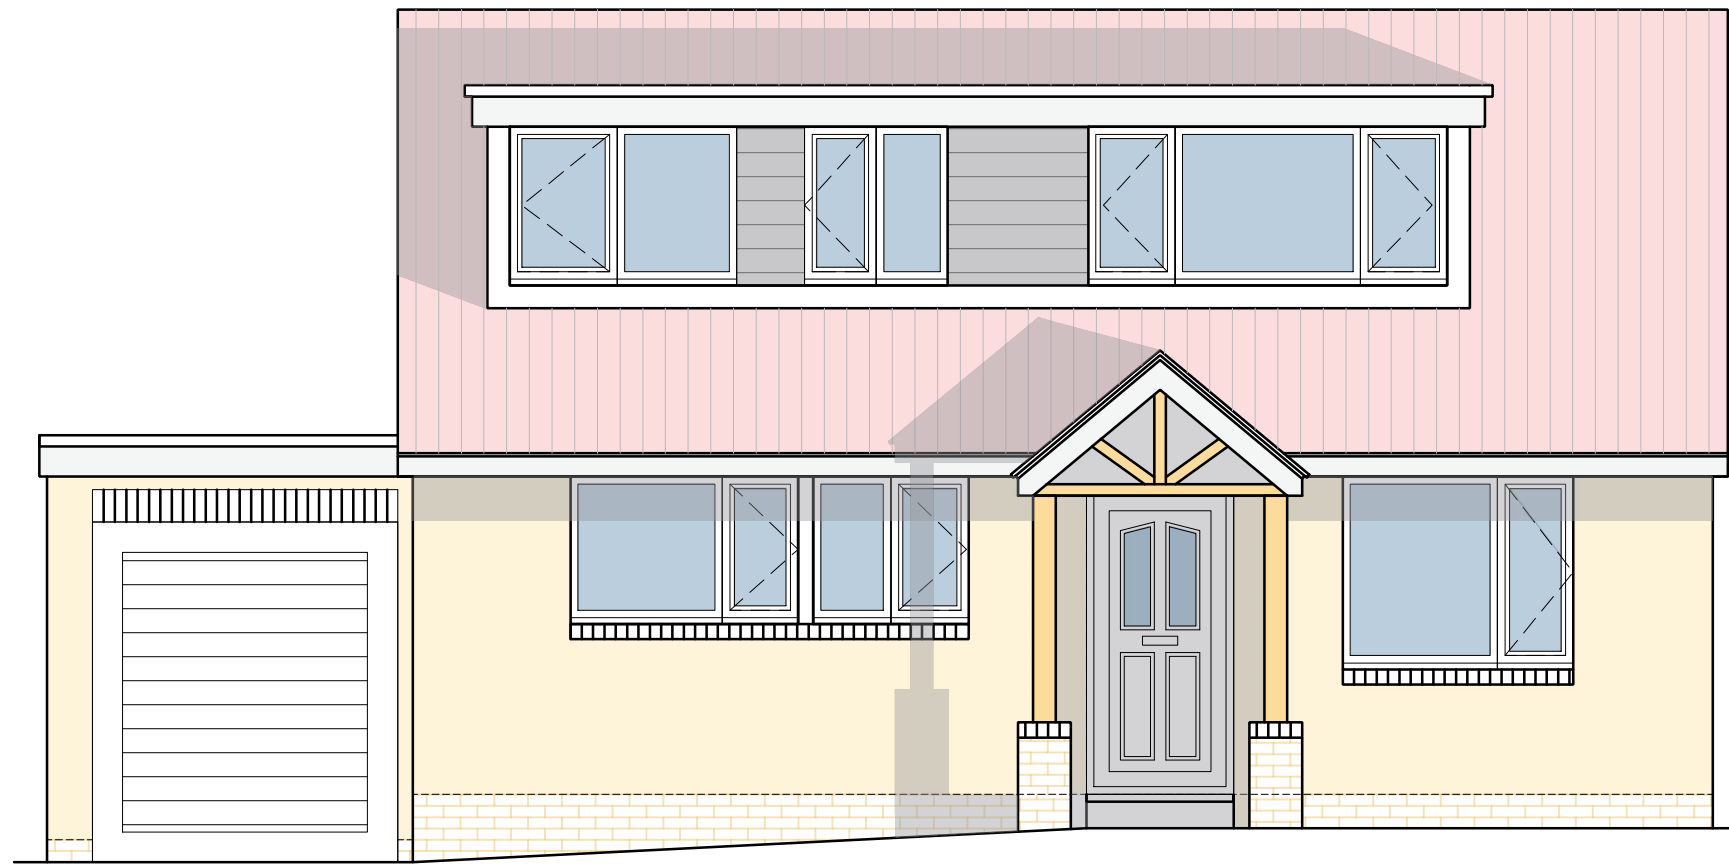


Front Elevation

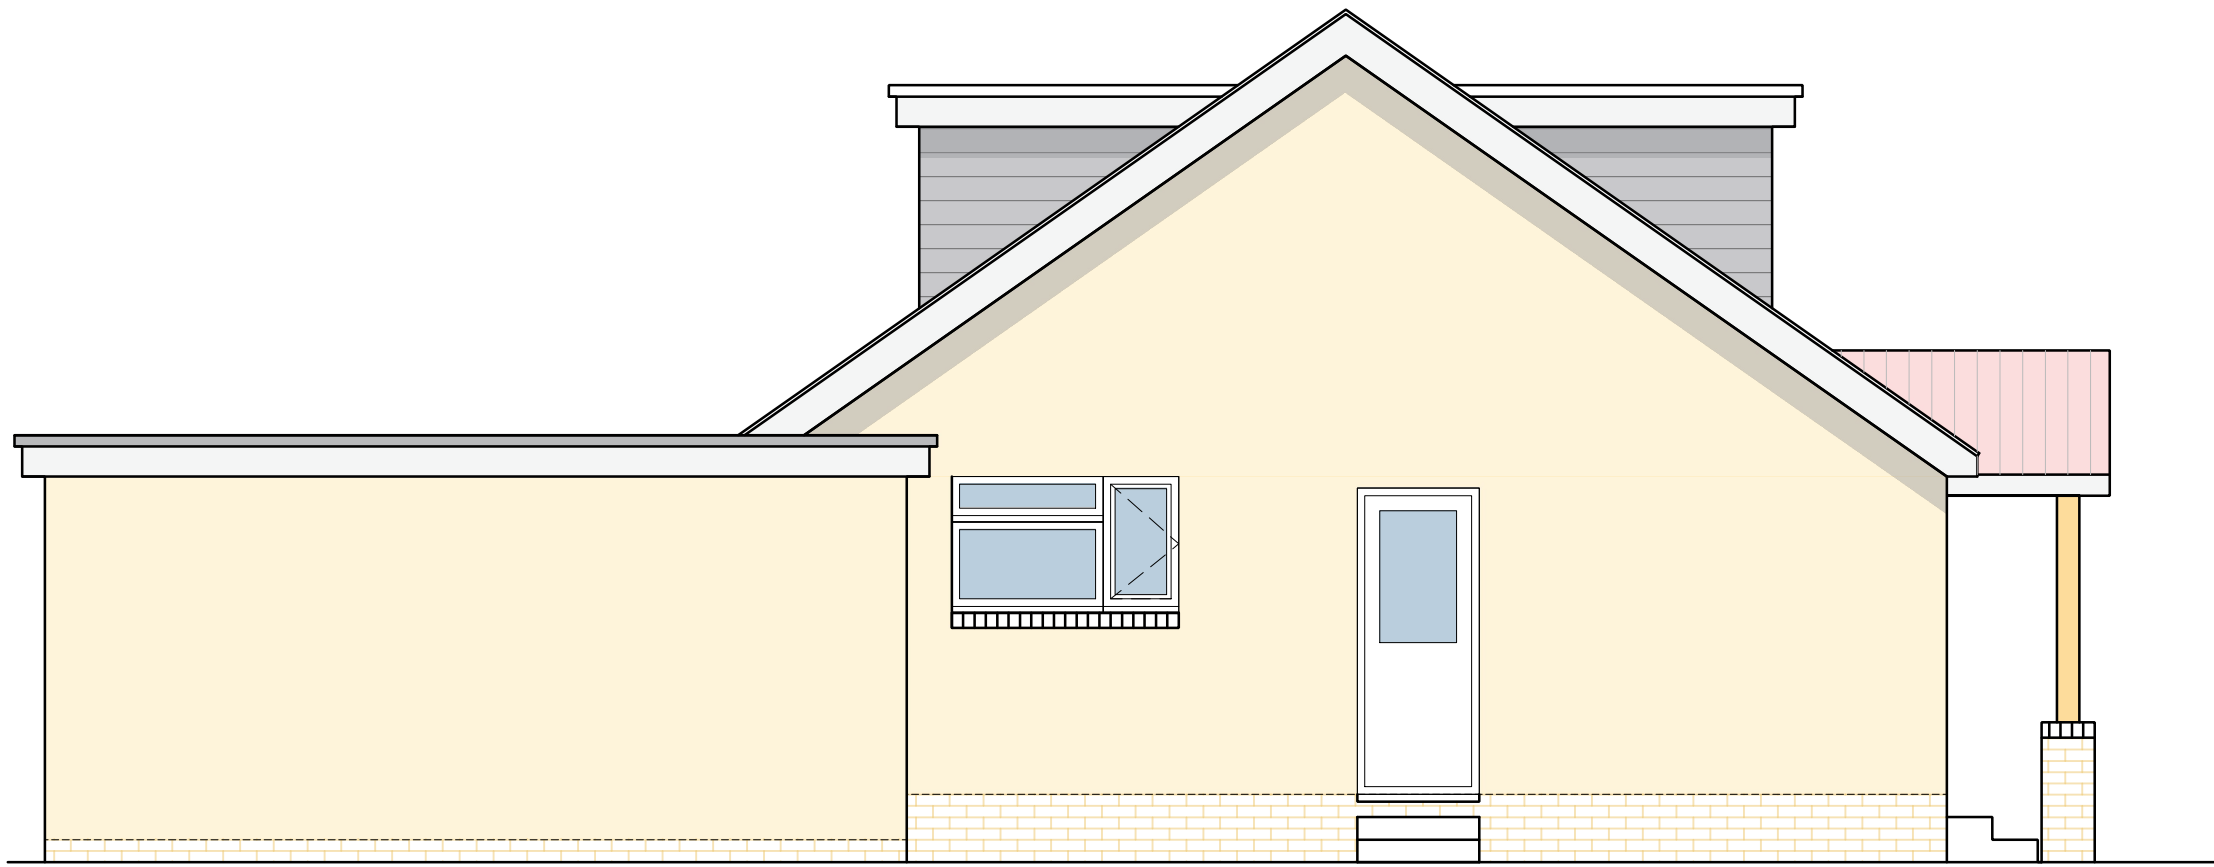


Side Elevation

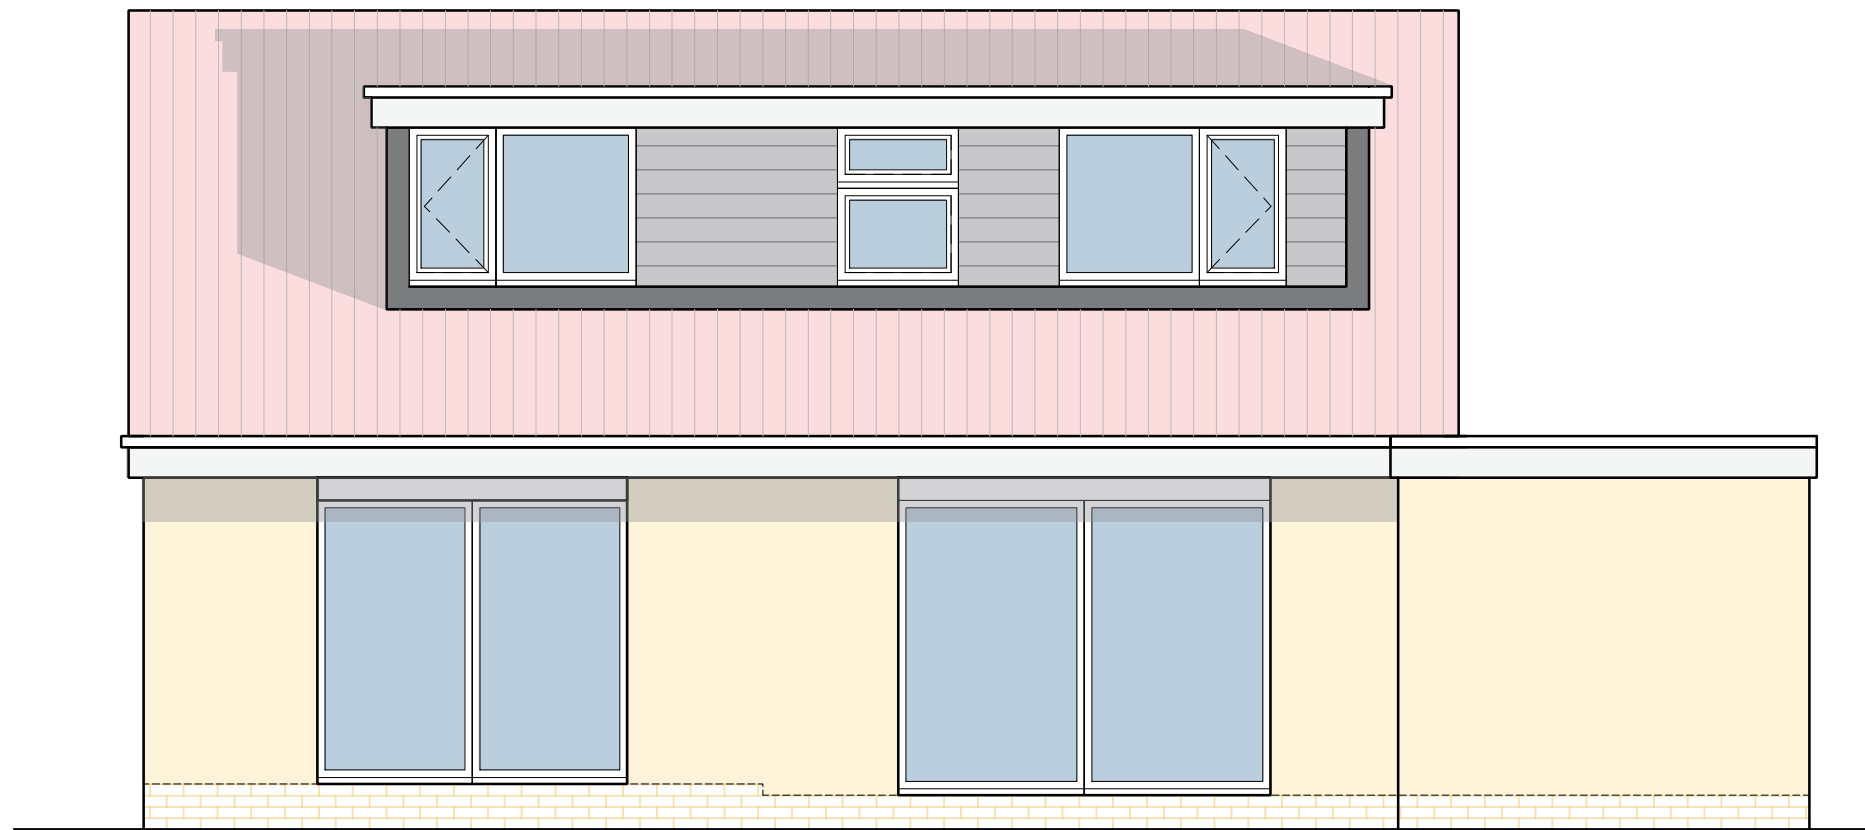

Rear Elevation

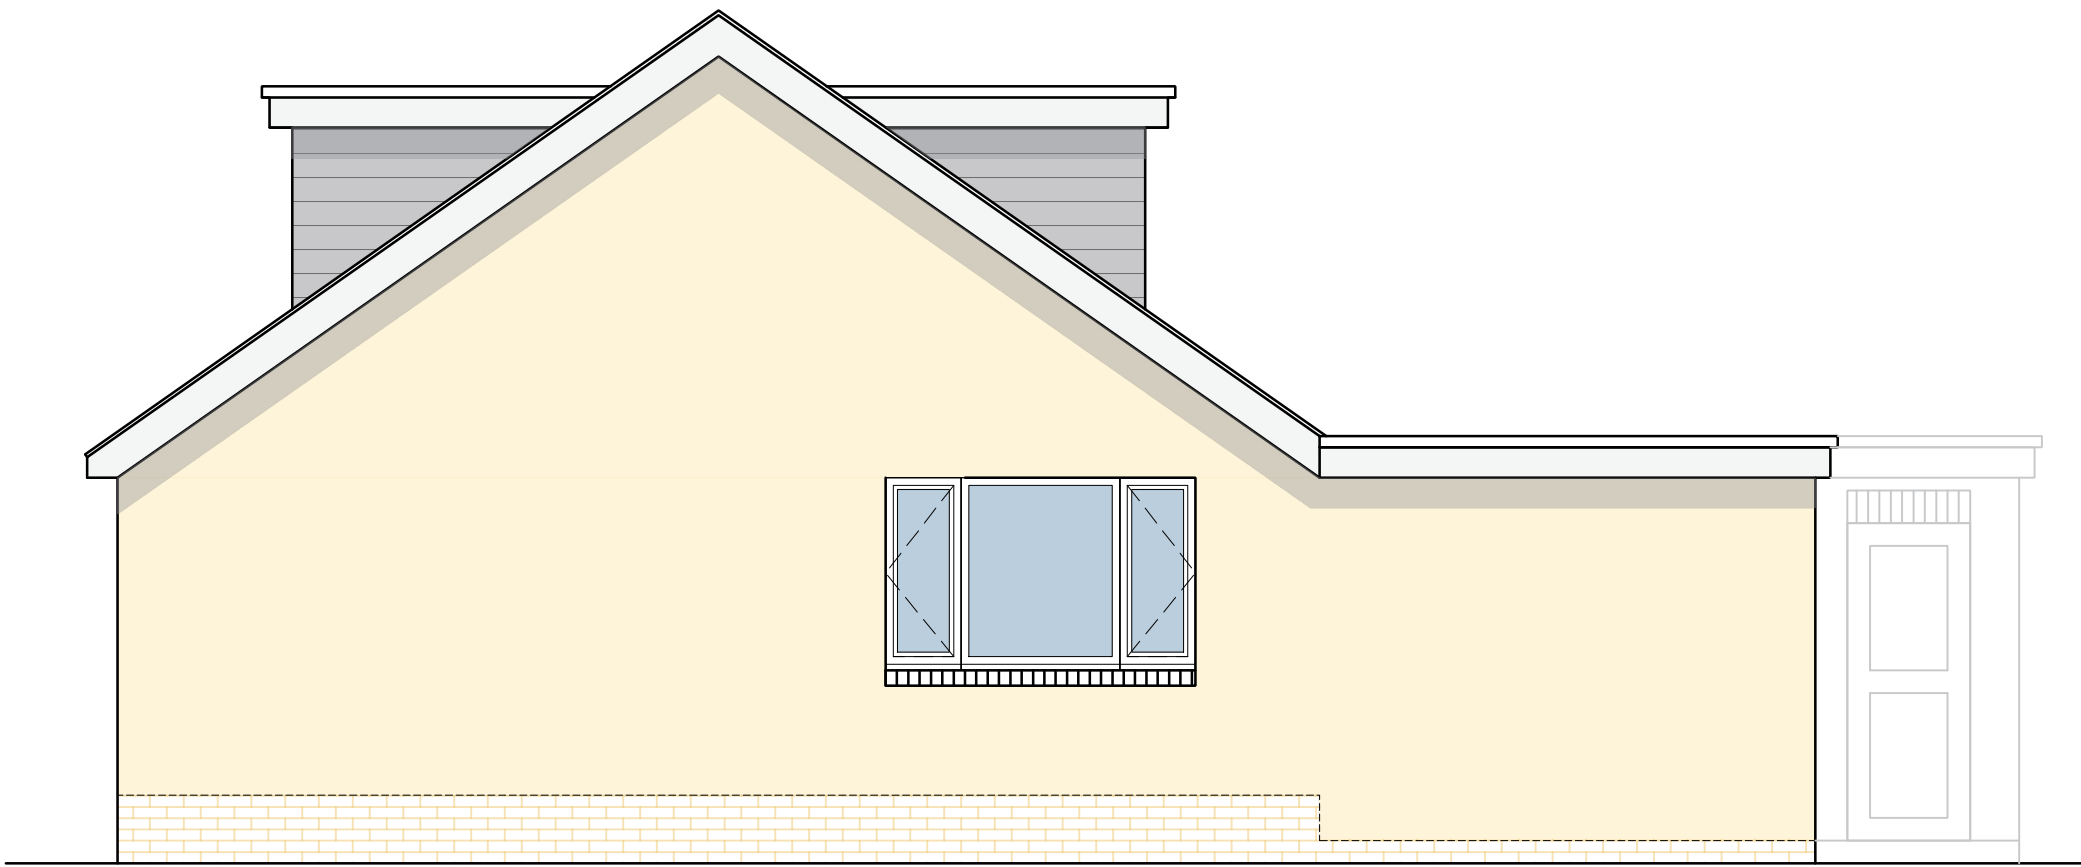

Side Elevation

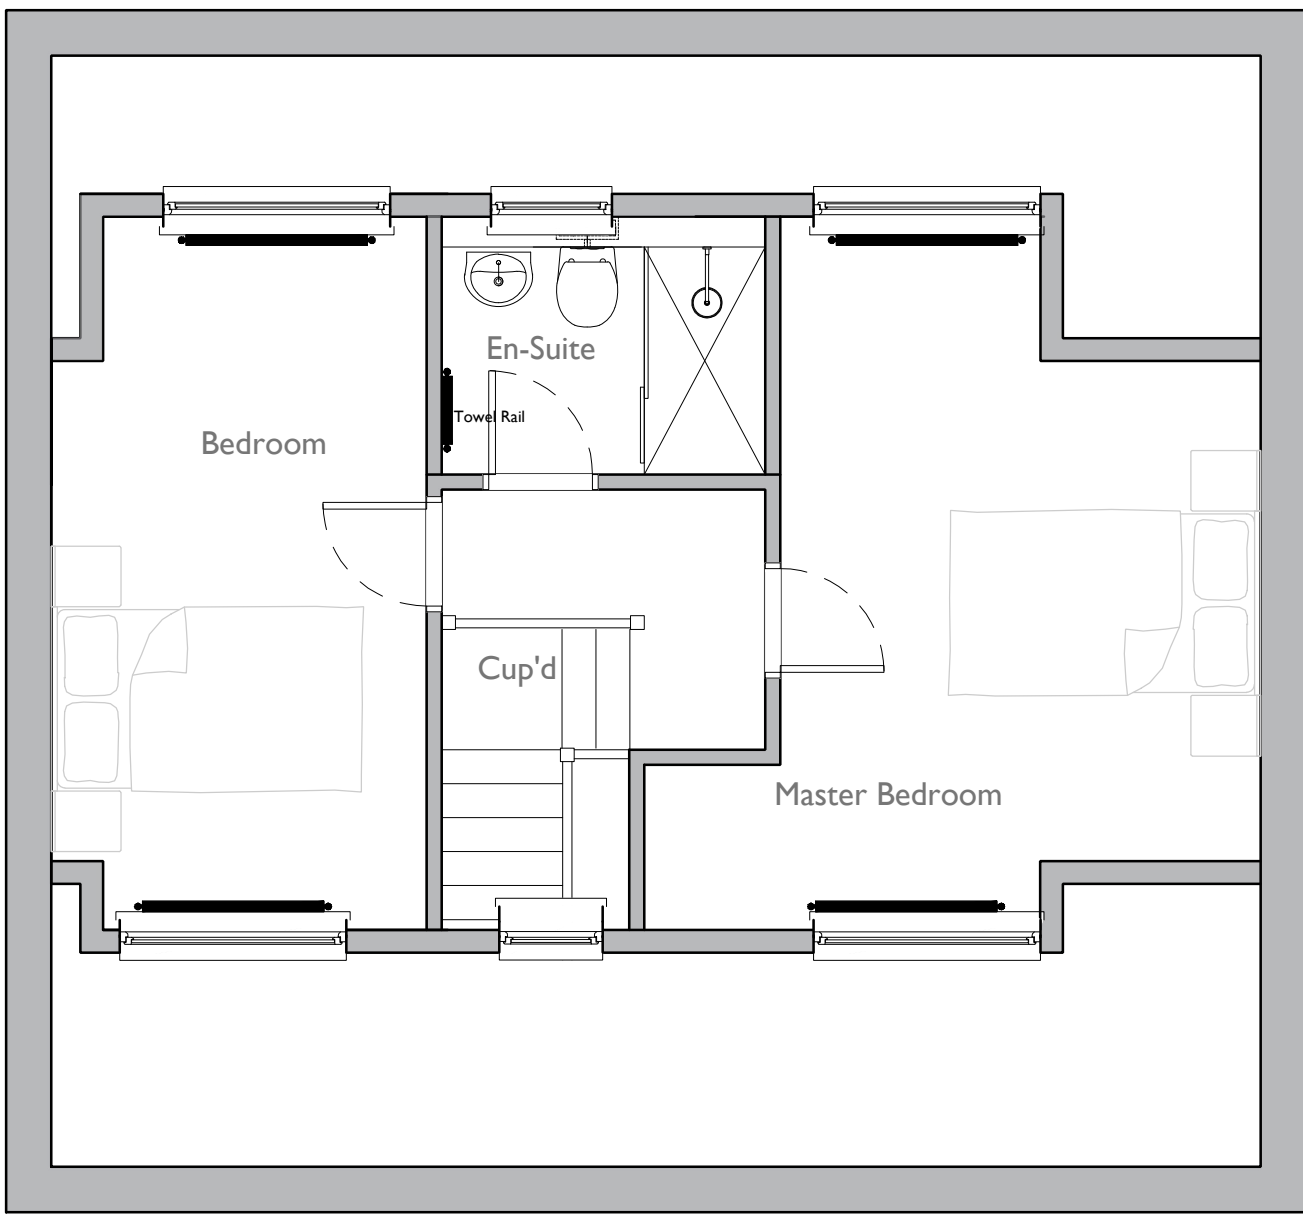

Proposed First Floor Plan



Scale 1:50 at A1

PROJECT⁹²

Project type PLANNING	Drawing classification RESIDENTIAL	Work stage
DRAWING TITLE J. Atkinson Portelet Place, Hedge End Proposed Floor Plans & Elevations		
SCALE 1:50	SHEET SIZE A1	SHEET No. of
DRAWN JR	CHKD JR	DATE 2022
CAD FILE		
PLANNING JRD22-006-102		