



Figured dimensions to be followed in preference to those scaled from drawing.
All dimensions to be verified on site by the contractors and such dimensions to be their responsibility.
Drawing omissions and errors to be reported immediately to the designer.

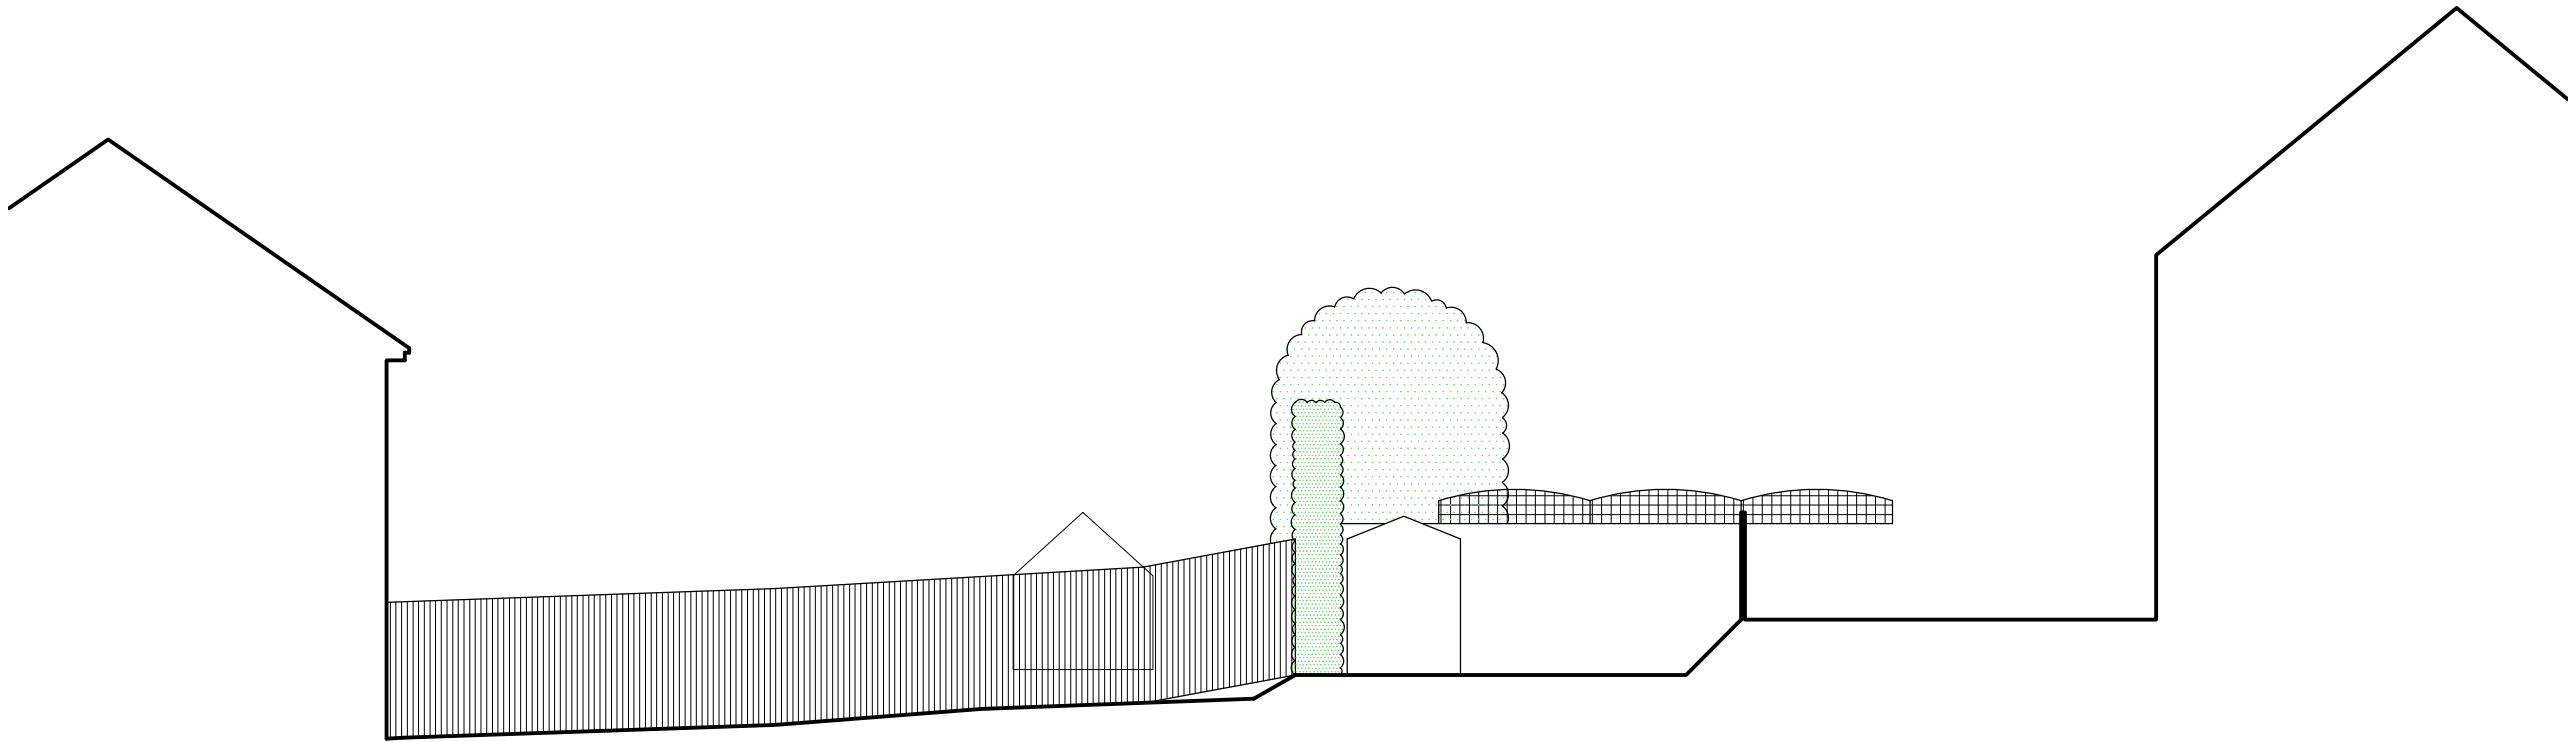

SOUTH ELEVATION OF GARDEN FENCE
'EXISTING' - PRE 2021

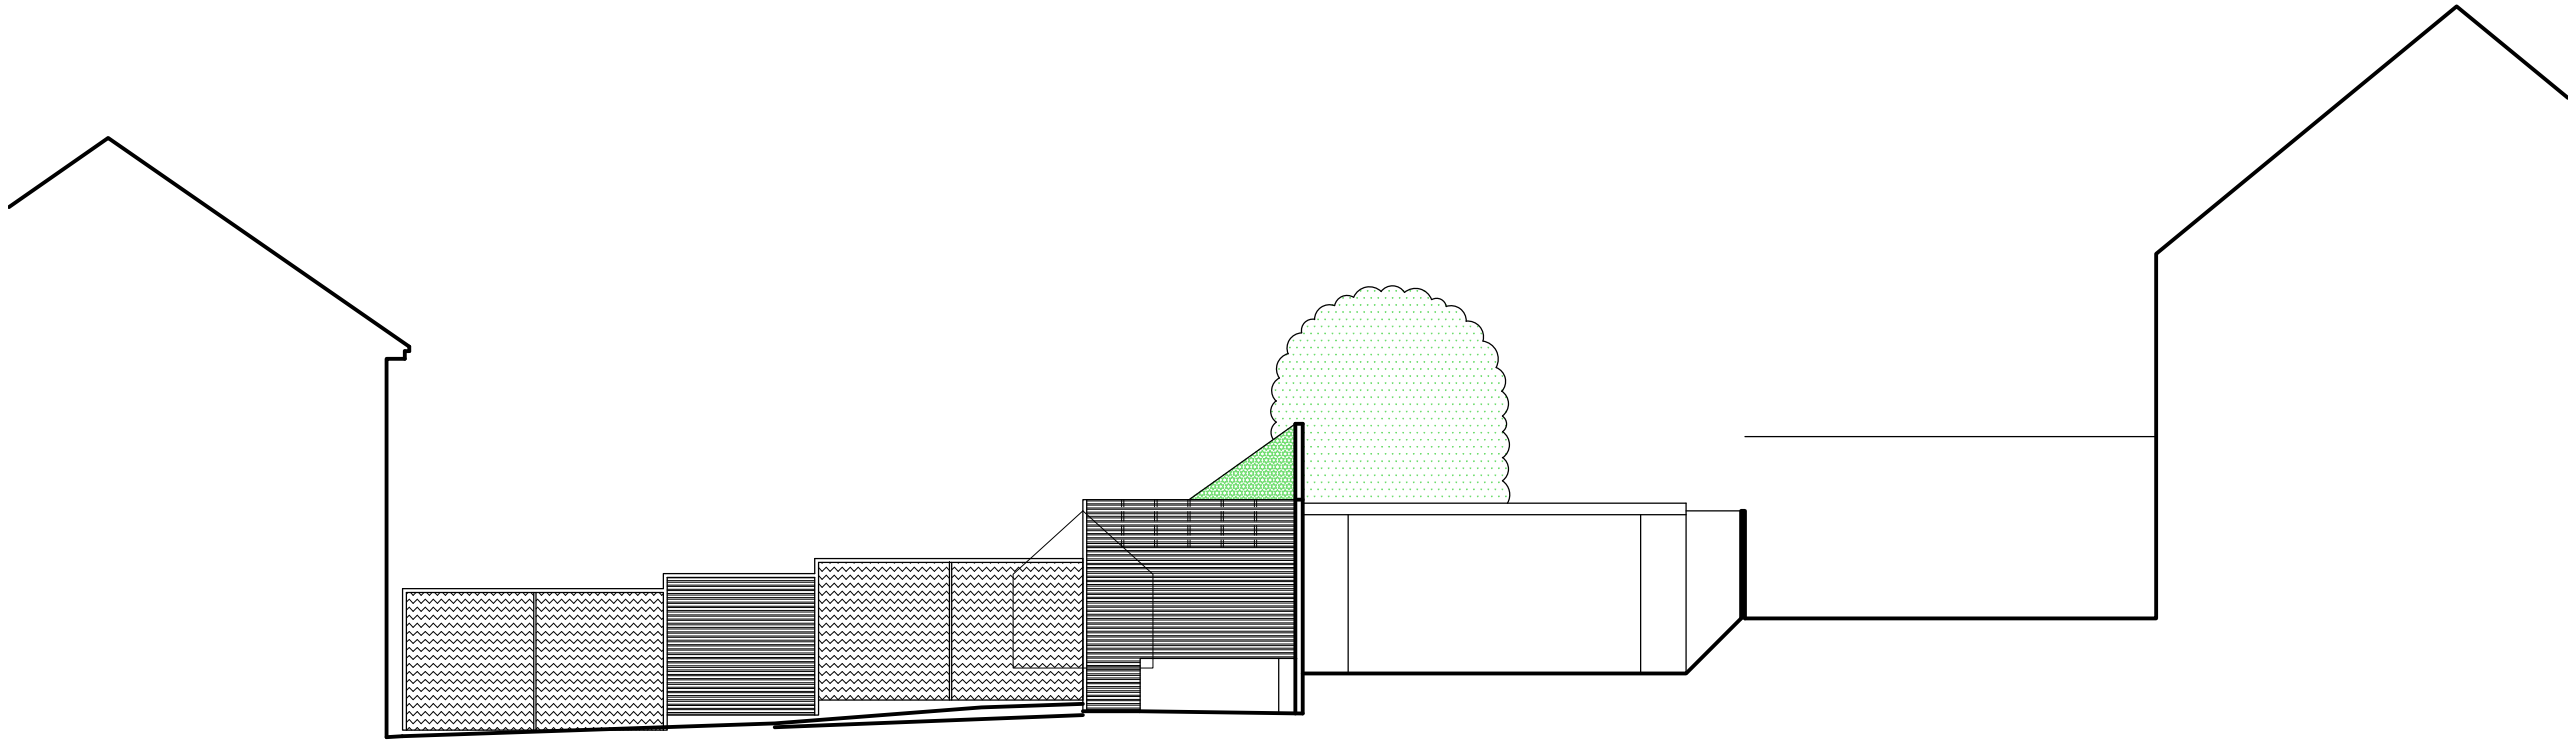

SOUTH ELEVATION OF GARDEN FENCE
'PROPOSED' - INSTALLED FENCE, COMPLETED JANUARY 2021

Scale 100



P01 27.02.23
Rev Date

Issued for Retrospective Planning
Description


DESIGN STUDIO

E: martin@enzo-ds.co.uk W: www.enzo-ds.co.uk T: 07788800350
© Enzo Design Studio Limited 2023 Company Reg No.11875766

Client: Mr D & Mrs L Griffiths			
Project: 6 Luxton Close, Botley, SO30 2LA			
Drawing: South Elevation of Garden & Fence		Existing / Proposed: Existing & Proposed	
Drawing revision: [3RET] 005_P01		Status: PLANNING	
Project: 2104	Drawn/Checked: MA / --	Scale: 1:100	Month: 02
		Size: A3	Year: 2023