



Figured dimensions to be followed in preference to those scaled from drawing.
All dimensions to be verified on site by the contractors and such dimensions to be their responsibility.
Drawing omissions and errors to be reported immediately to the designer.

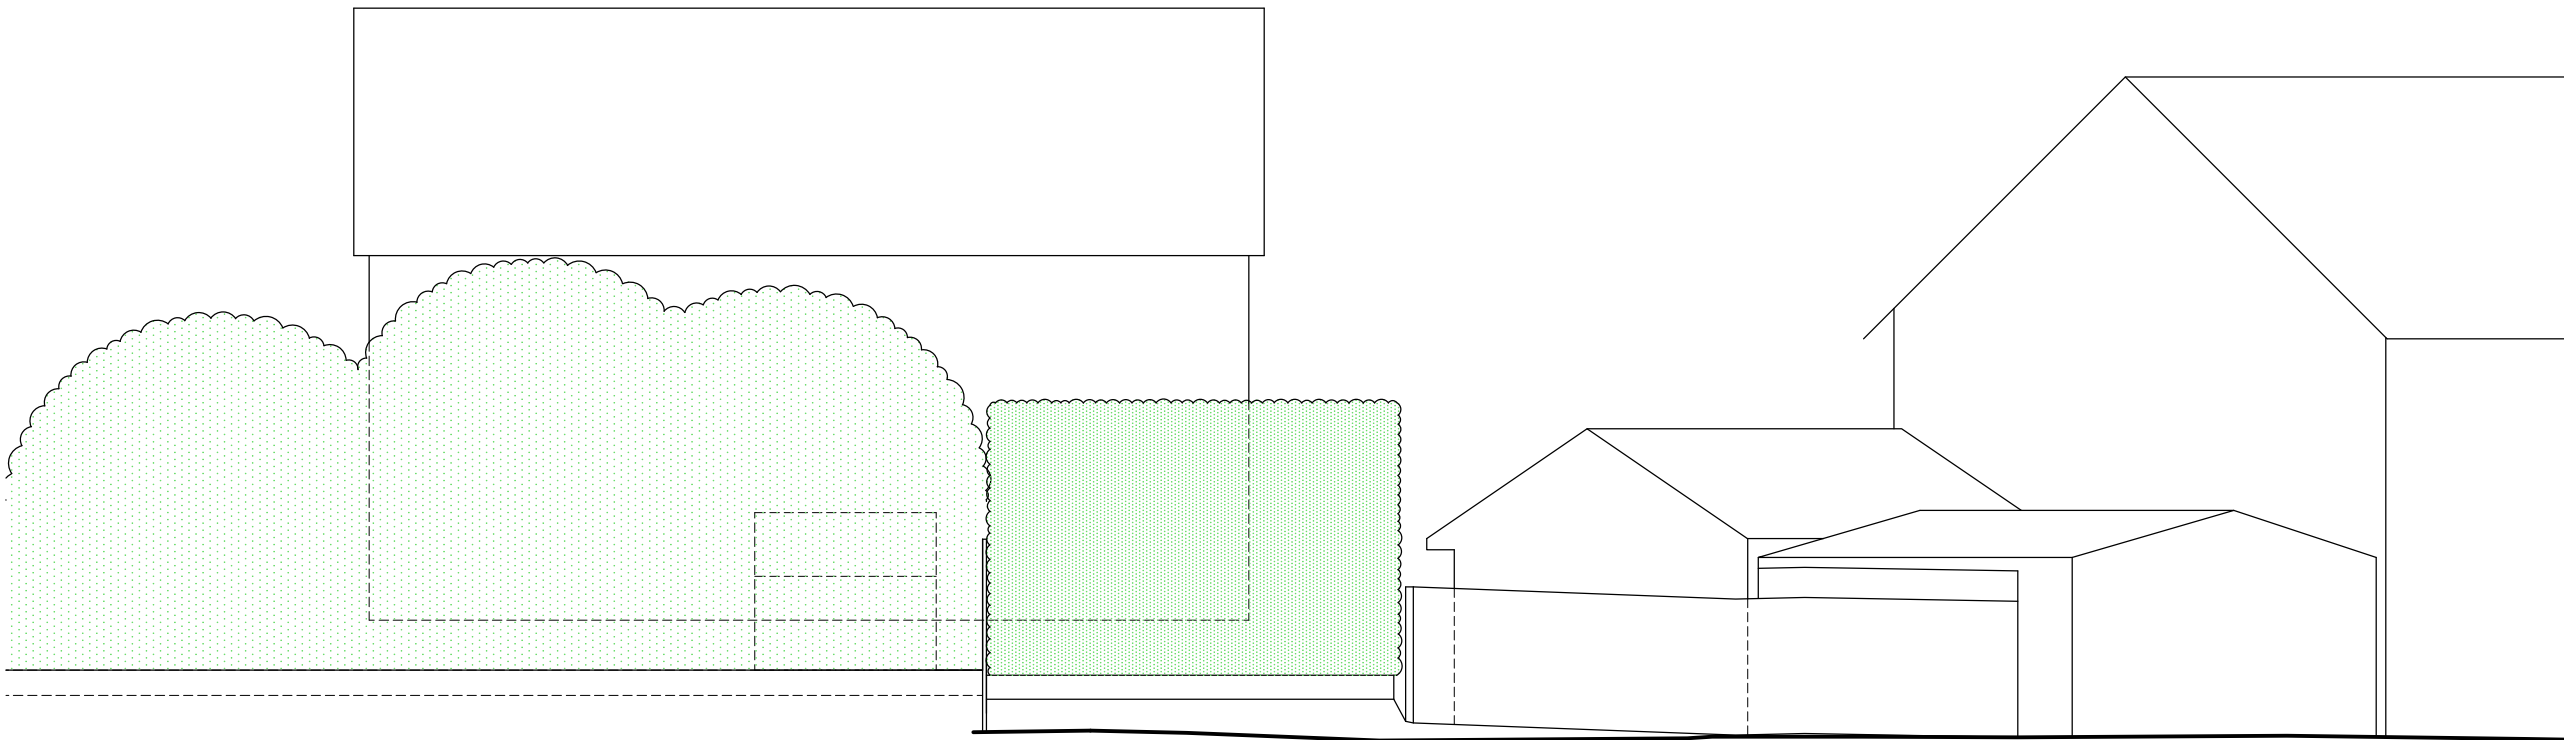

WEST ELEVATION OF GARDEN FENCE
'EXISTING' - PRE 2021

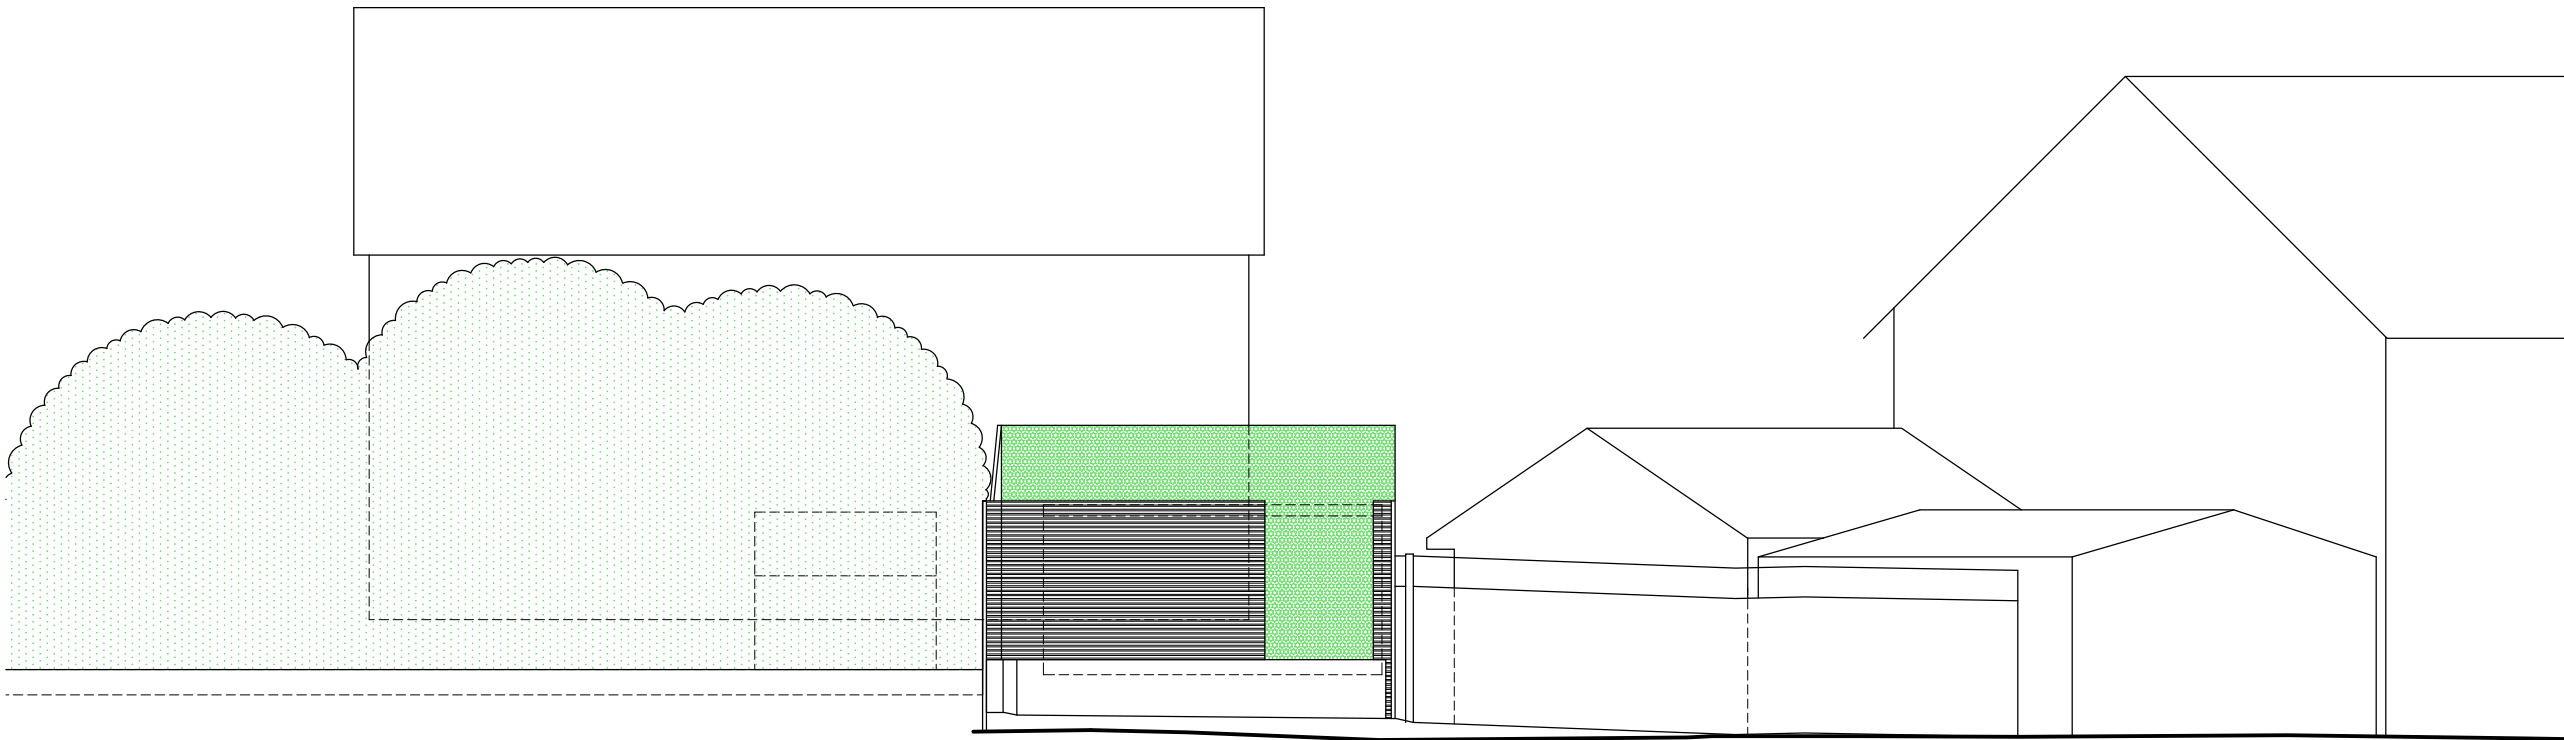

WEST ELEVATION OF GARDEN FENCE
'PROPOSED' - INSTALLED FENCE, COMPLETED JANUARY 2021



P01 27.02.23
Rev Date

Issued for Retrospective Planning
Description

E: martin@enzo-ds.co.uk W: www.enzo-ds.co.uk T: 07788800350
© Enzo Design Studio Limited 2023 Company Reg No.11875766

Client: Mr D & Mrs L Griffiths			
Project: 6 Luxton Close, Botley, SO30 2LA			
Drawing: West Elevation of Garden & Fence		Existing / Proposed: Existing & Proposed	
		Status: PLANNING	
Project: 2104	Drawn/Checked: MA / --	Scale: 1:100	Month: 02
Drawing revision: [3RET] 004_P01		Size: A3	Year: 2023