



Figured dimensions to be followed in preference to those scaled from drawing.
All dimensions to be verified on site by the contractors and such dimensions to be their responsibility.
Drawing omissions and errors to be reported immediately to the designer.

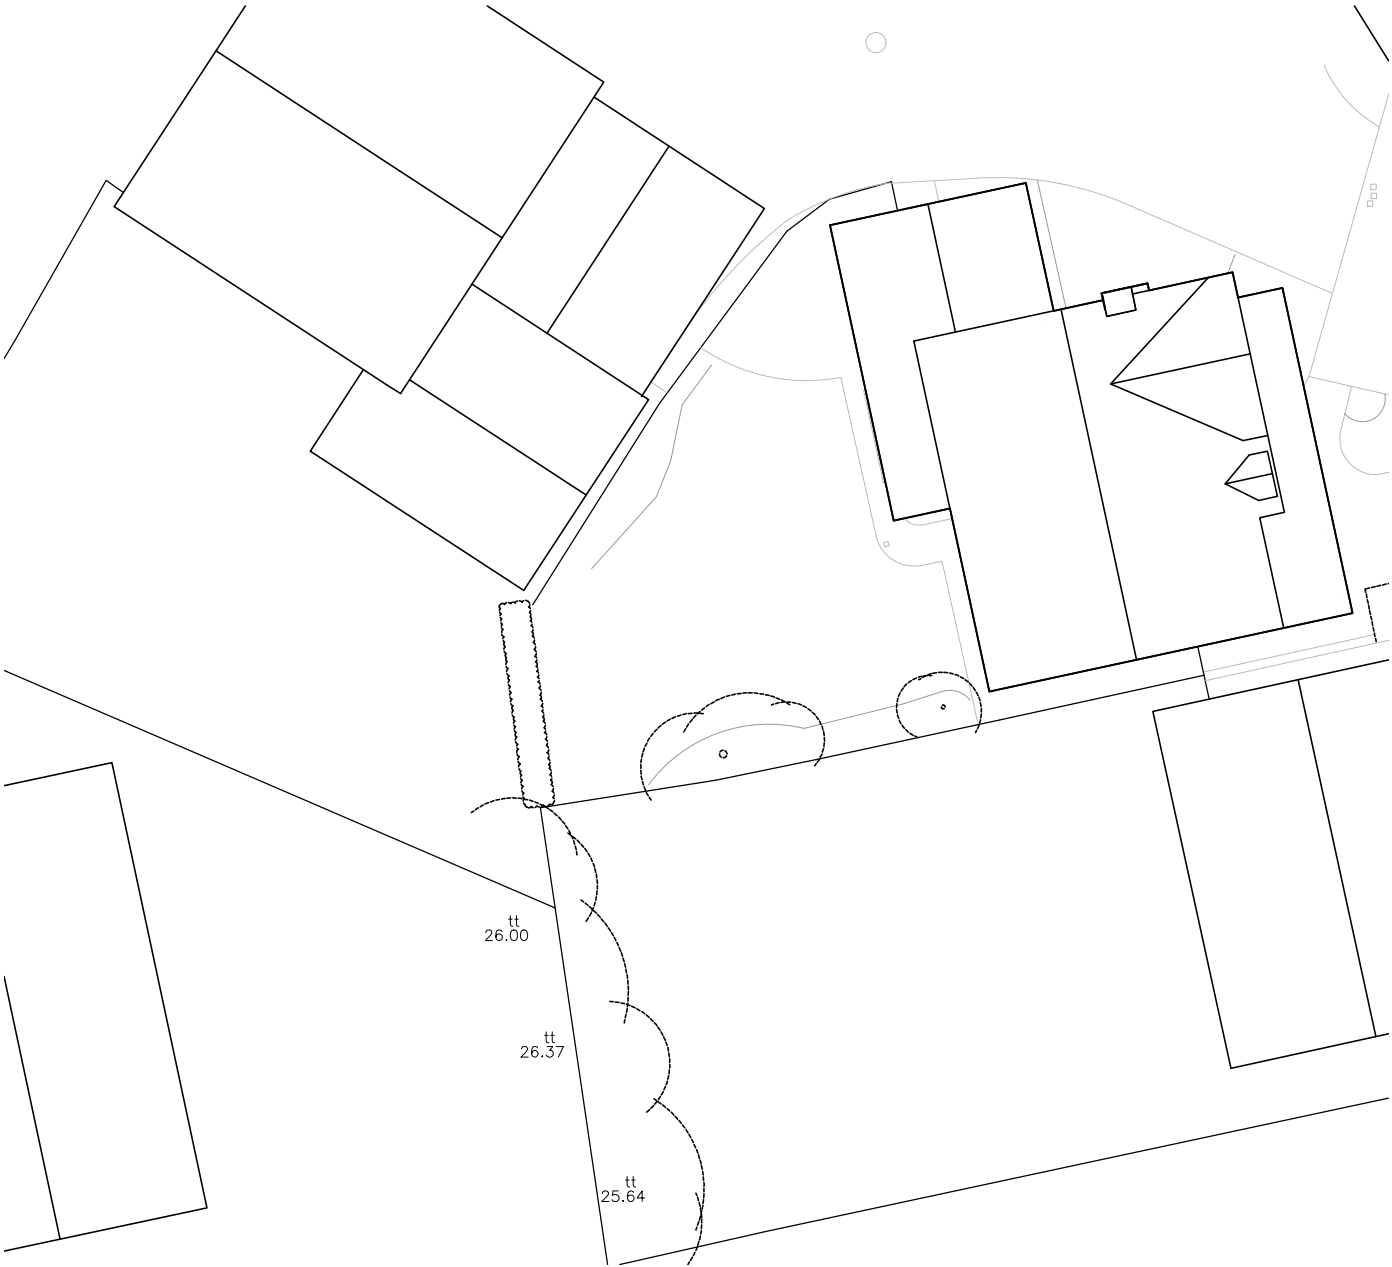

'EXISTING' (PRE-2021) SITE PLAN

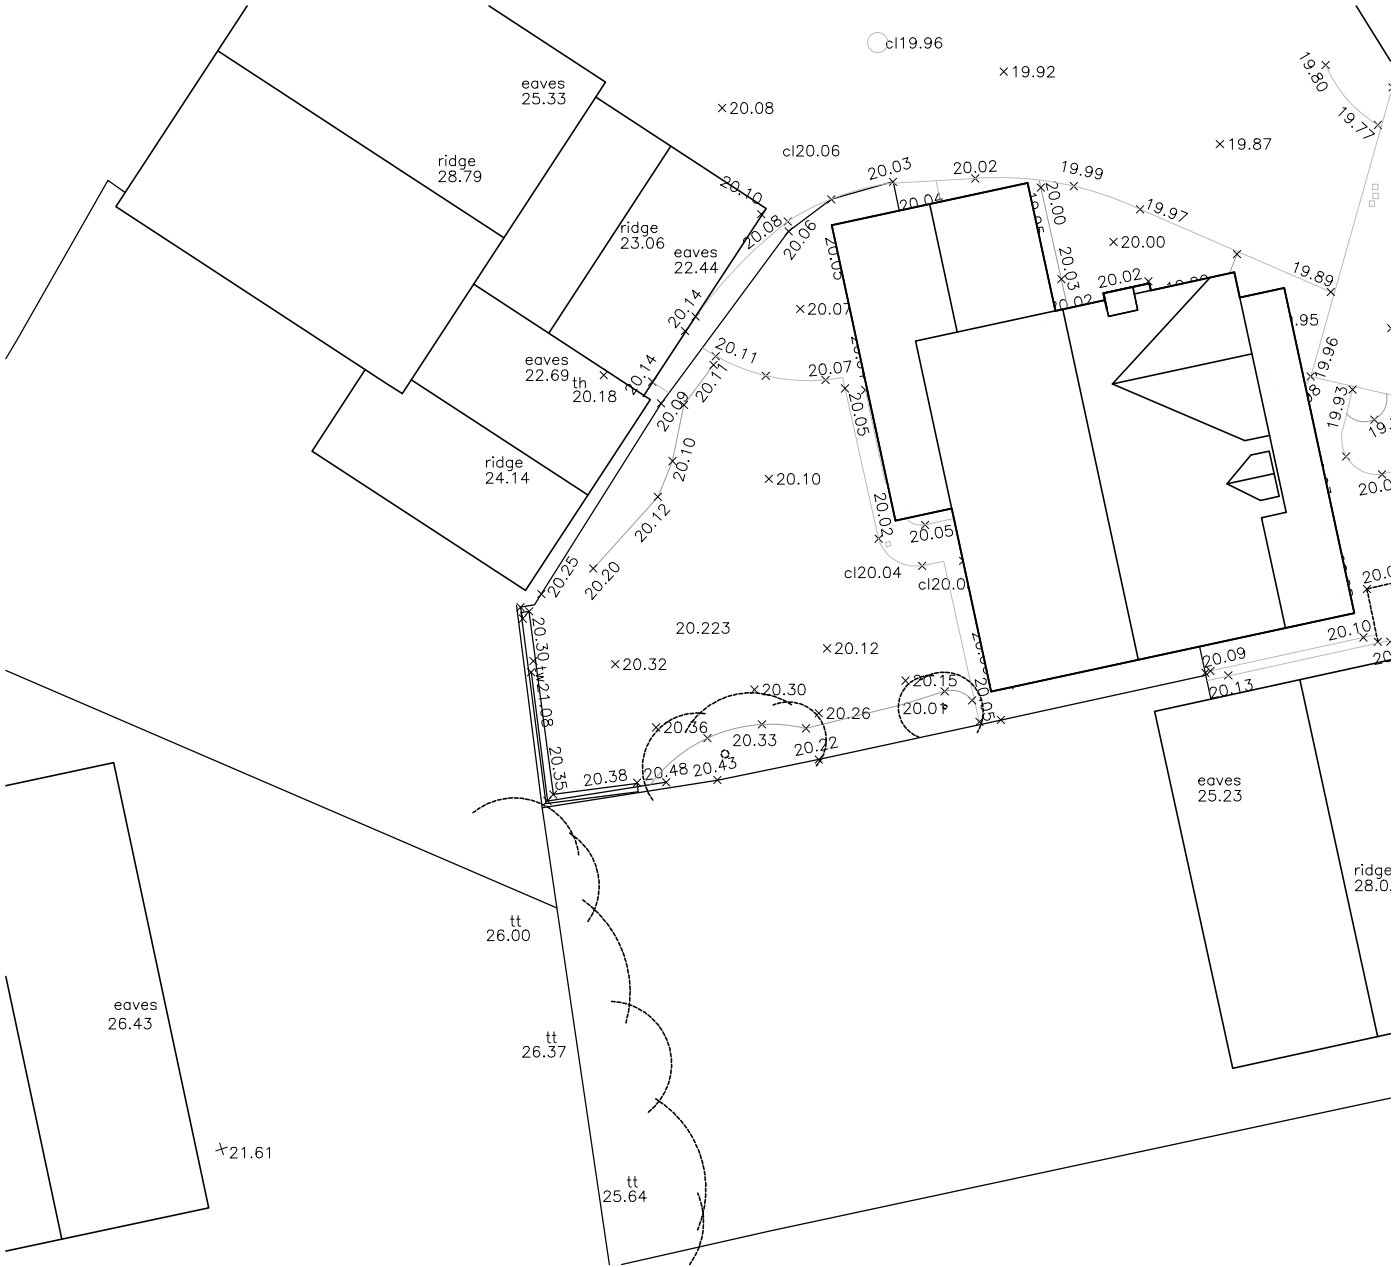

'PROPOSED' (POST-JANUARY 2021) SITE PLAN

N.B.
Measured survey conducted in August 2021 - following the removal of the trees and installation of the new fence. Therefore the above plan is an approximation based on photographs. Refer to supporting statement for more information

P01 27.02.23
Rev Date

Issued for Retrospective Planning
Description

ENZO

DESIGN STUDIO

E: martin@enzo-ds.co.uk W: www.enzo-ds.co.uk T: 07788800350
© Enzo Design Studio Limited 2023 Company Reg No.11875766

Client: Mr D & Mrs L Griffiths			
Project: 6 Luxton Close, Botley, SO30 2LA			
Drawing: Site Plan Roof Plan		Existing / Proposed: Existing & Proposed	
		Status: PLANNING	
Project: 2104	Drawn/Checked: MA / --	Scale: 1:200	Month: 02
Drawing revision: [3RET] 002_P01		Size: A3	Year: 2023

