



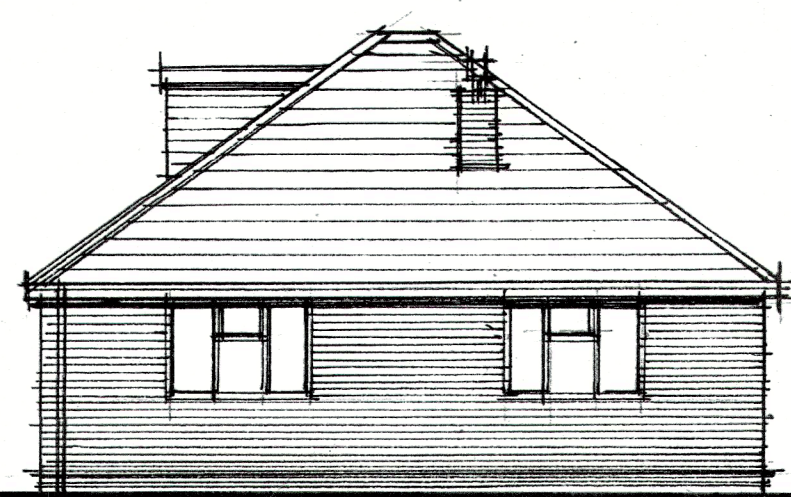


front elevation




side elevation

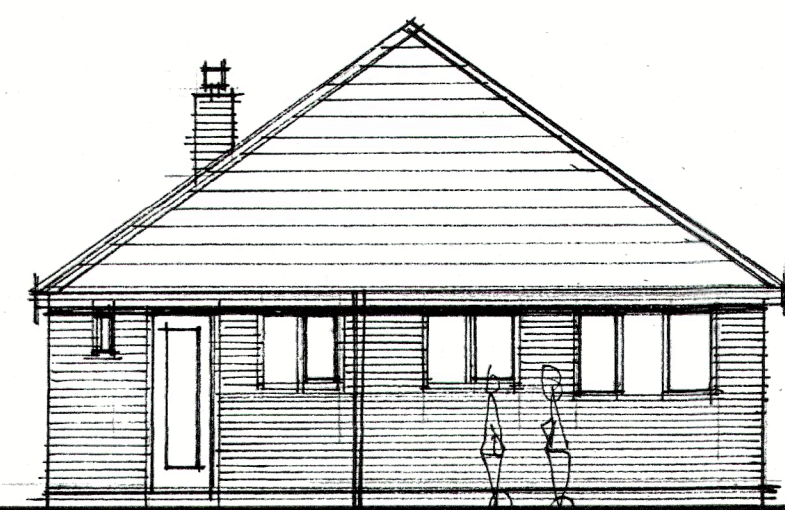



rear elevation

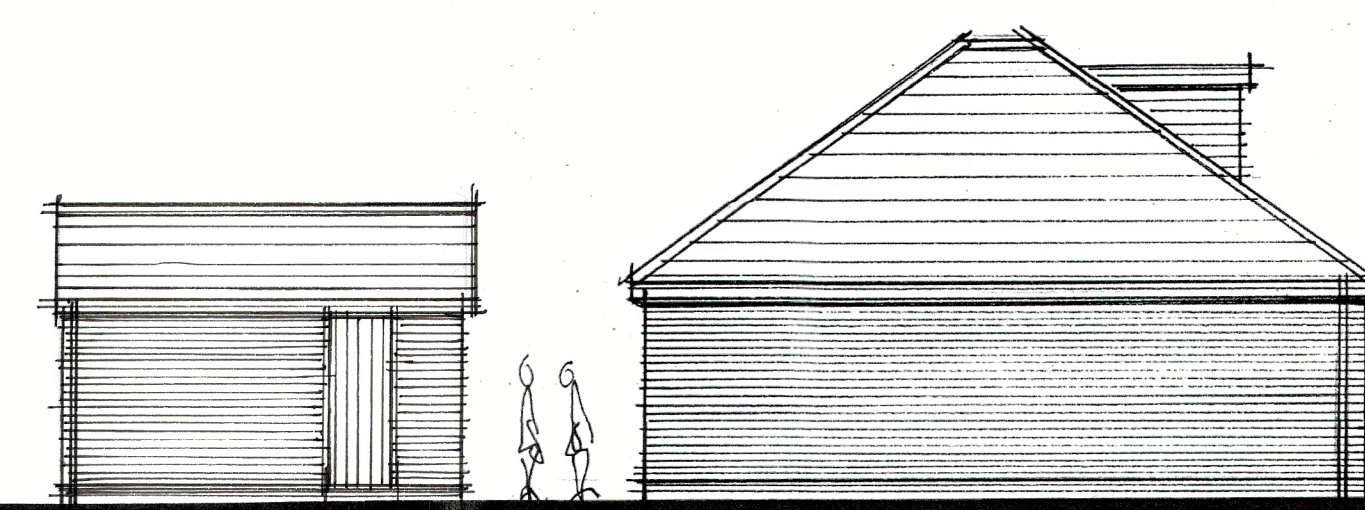


side elevation

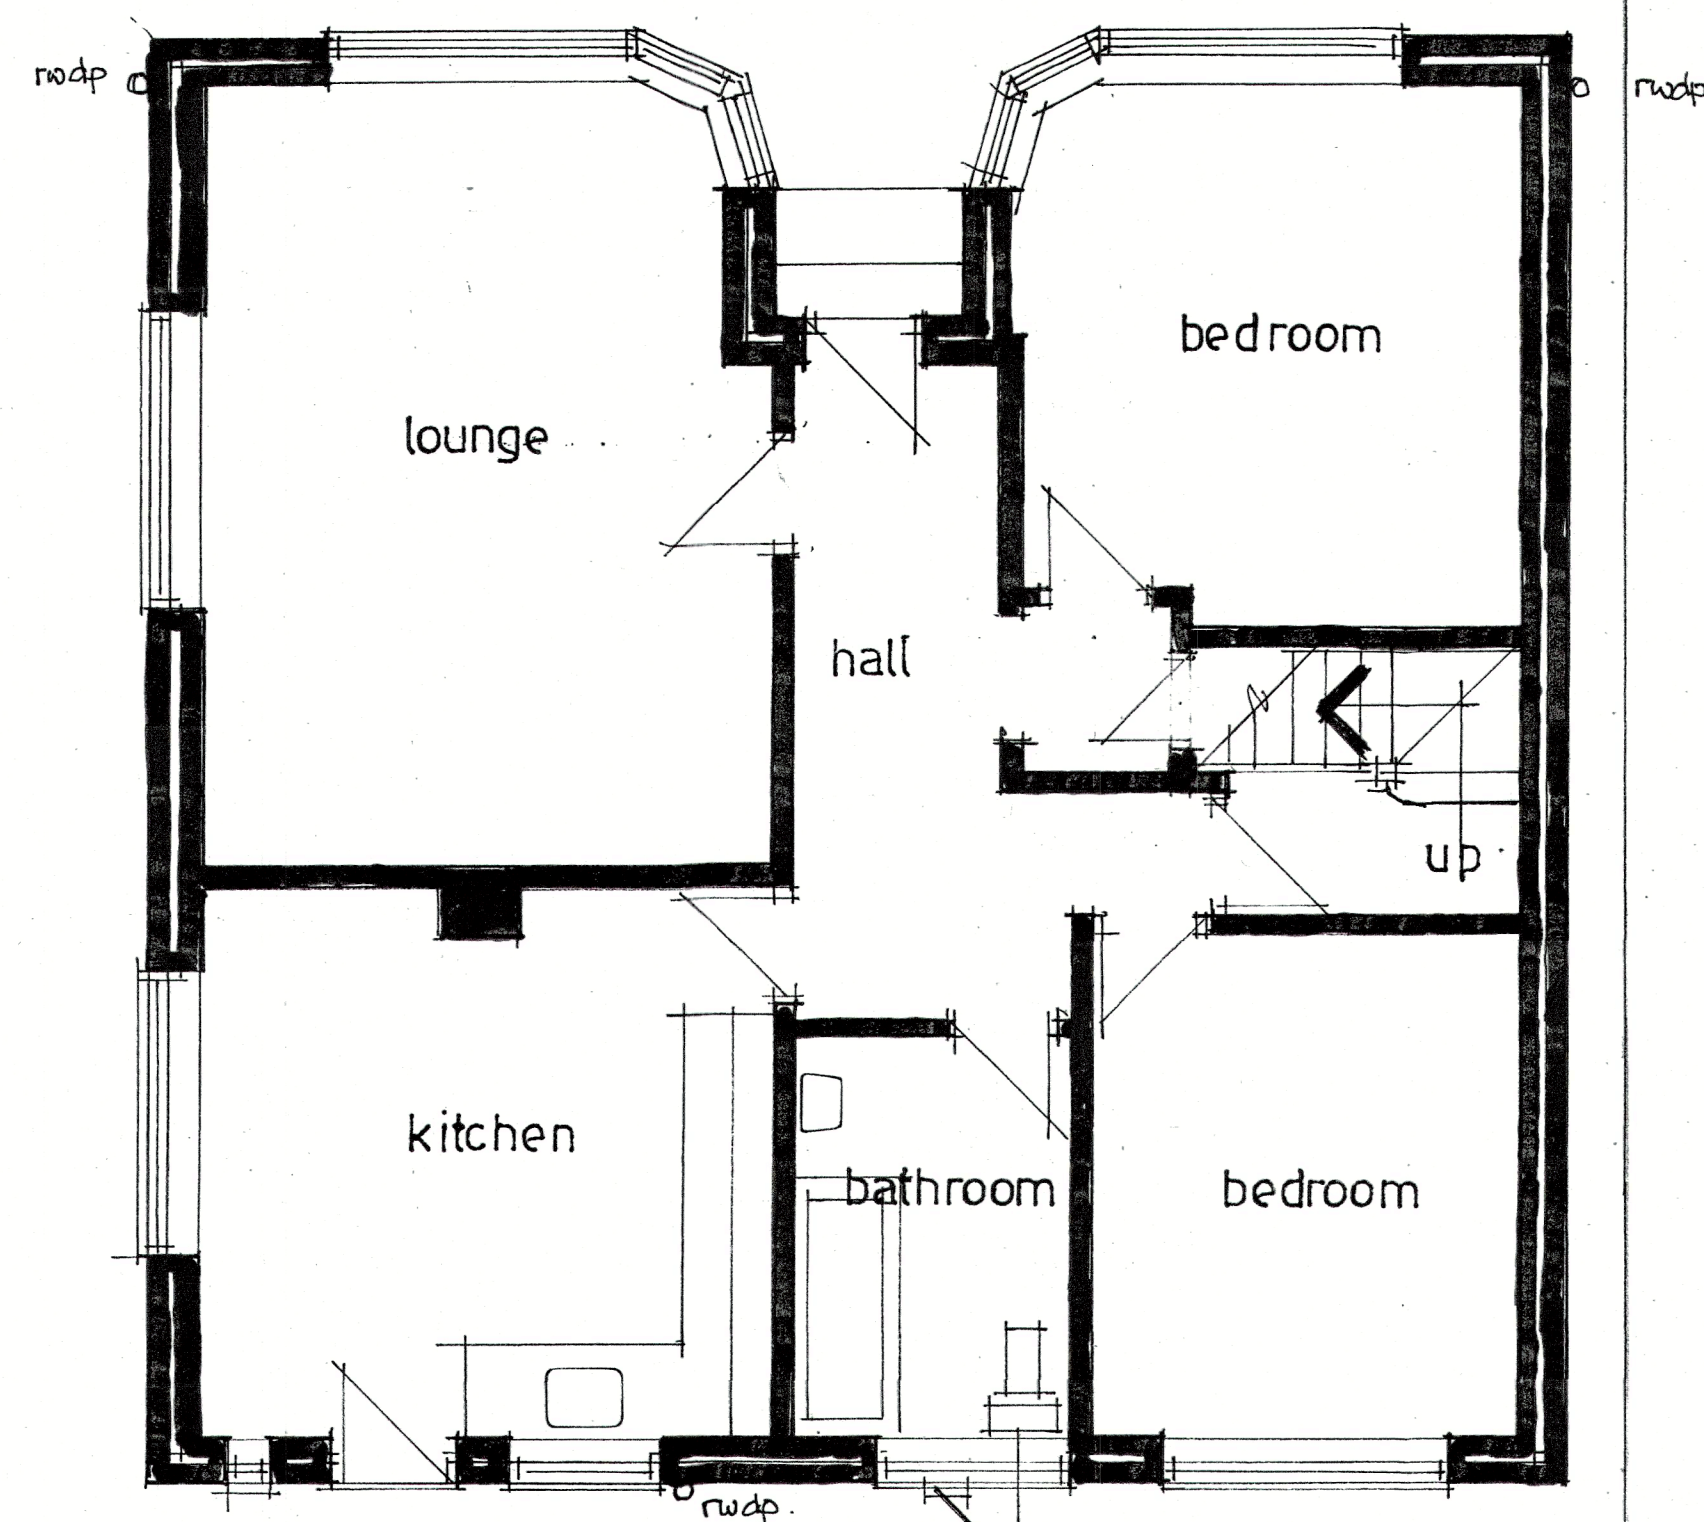

first floor plan

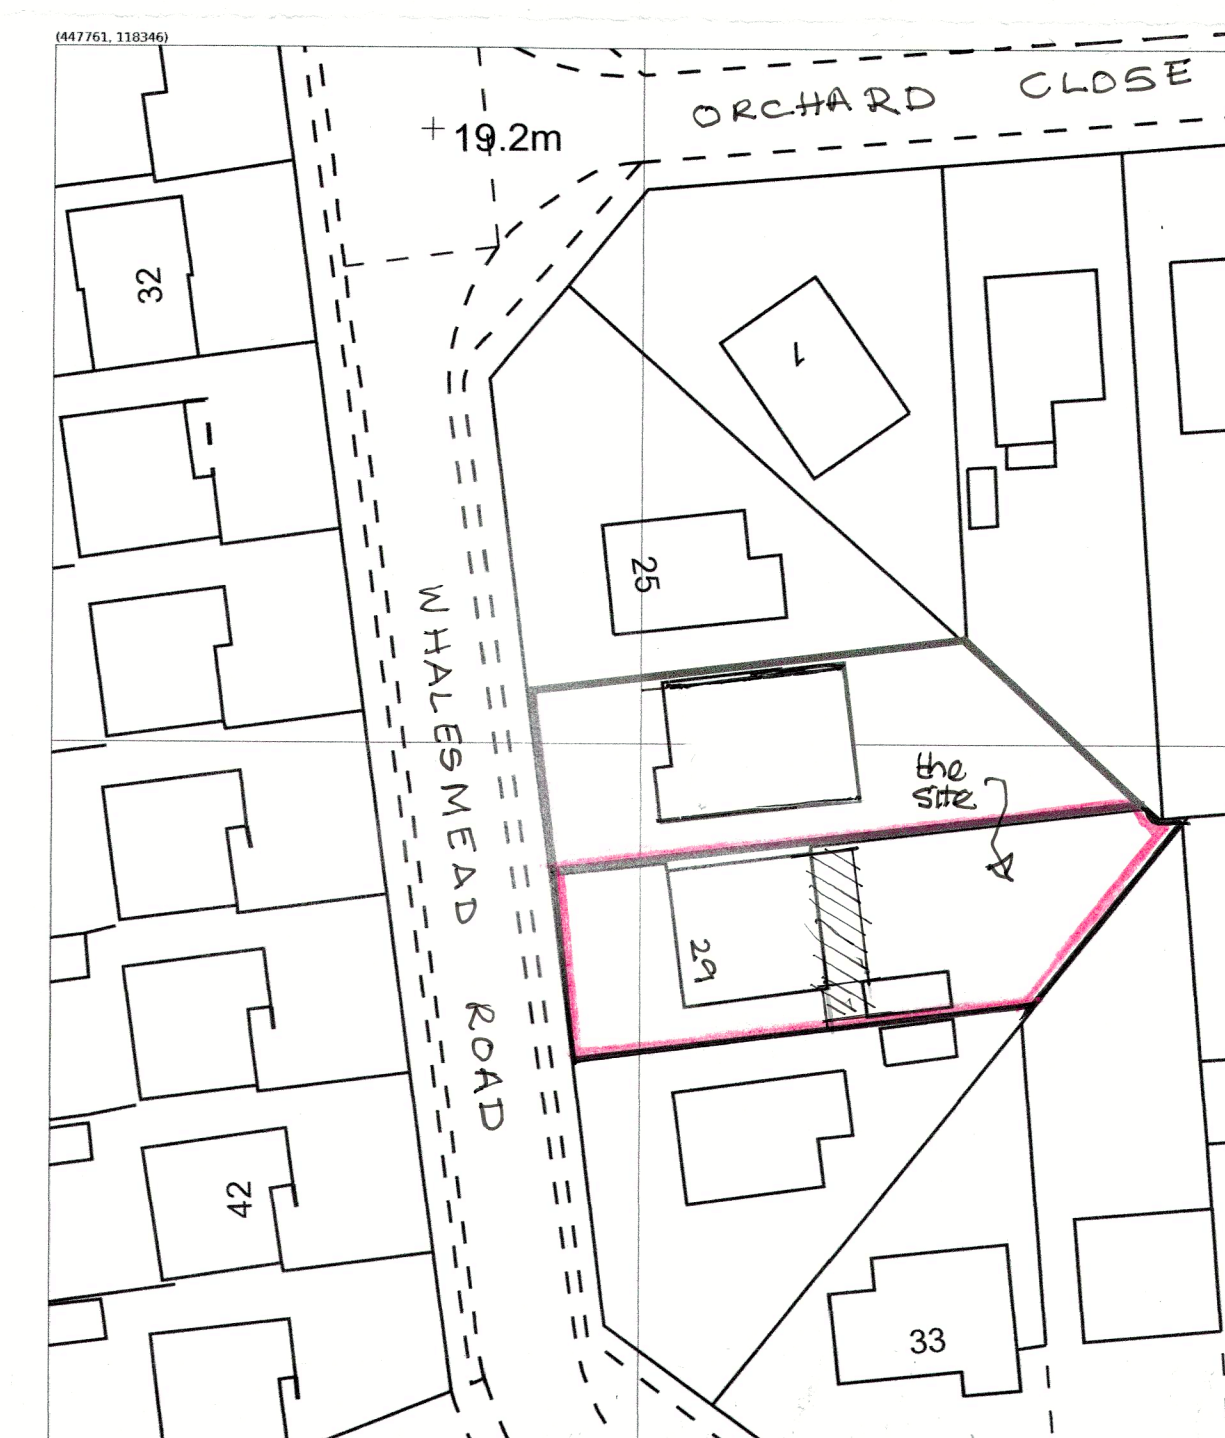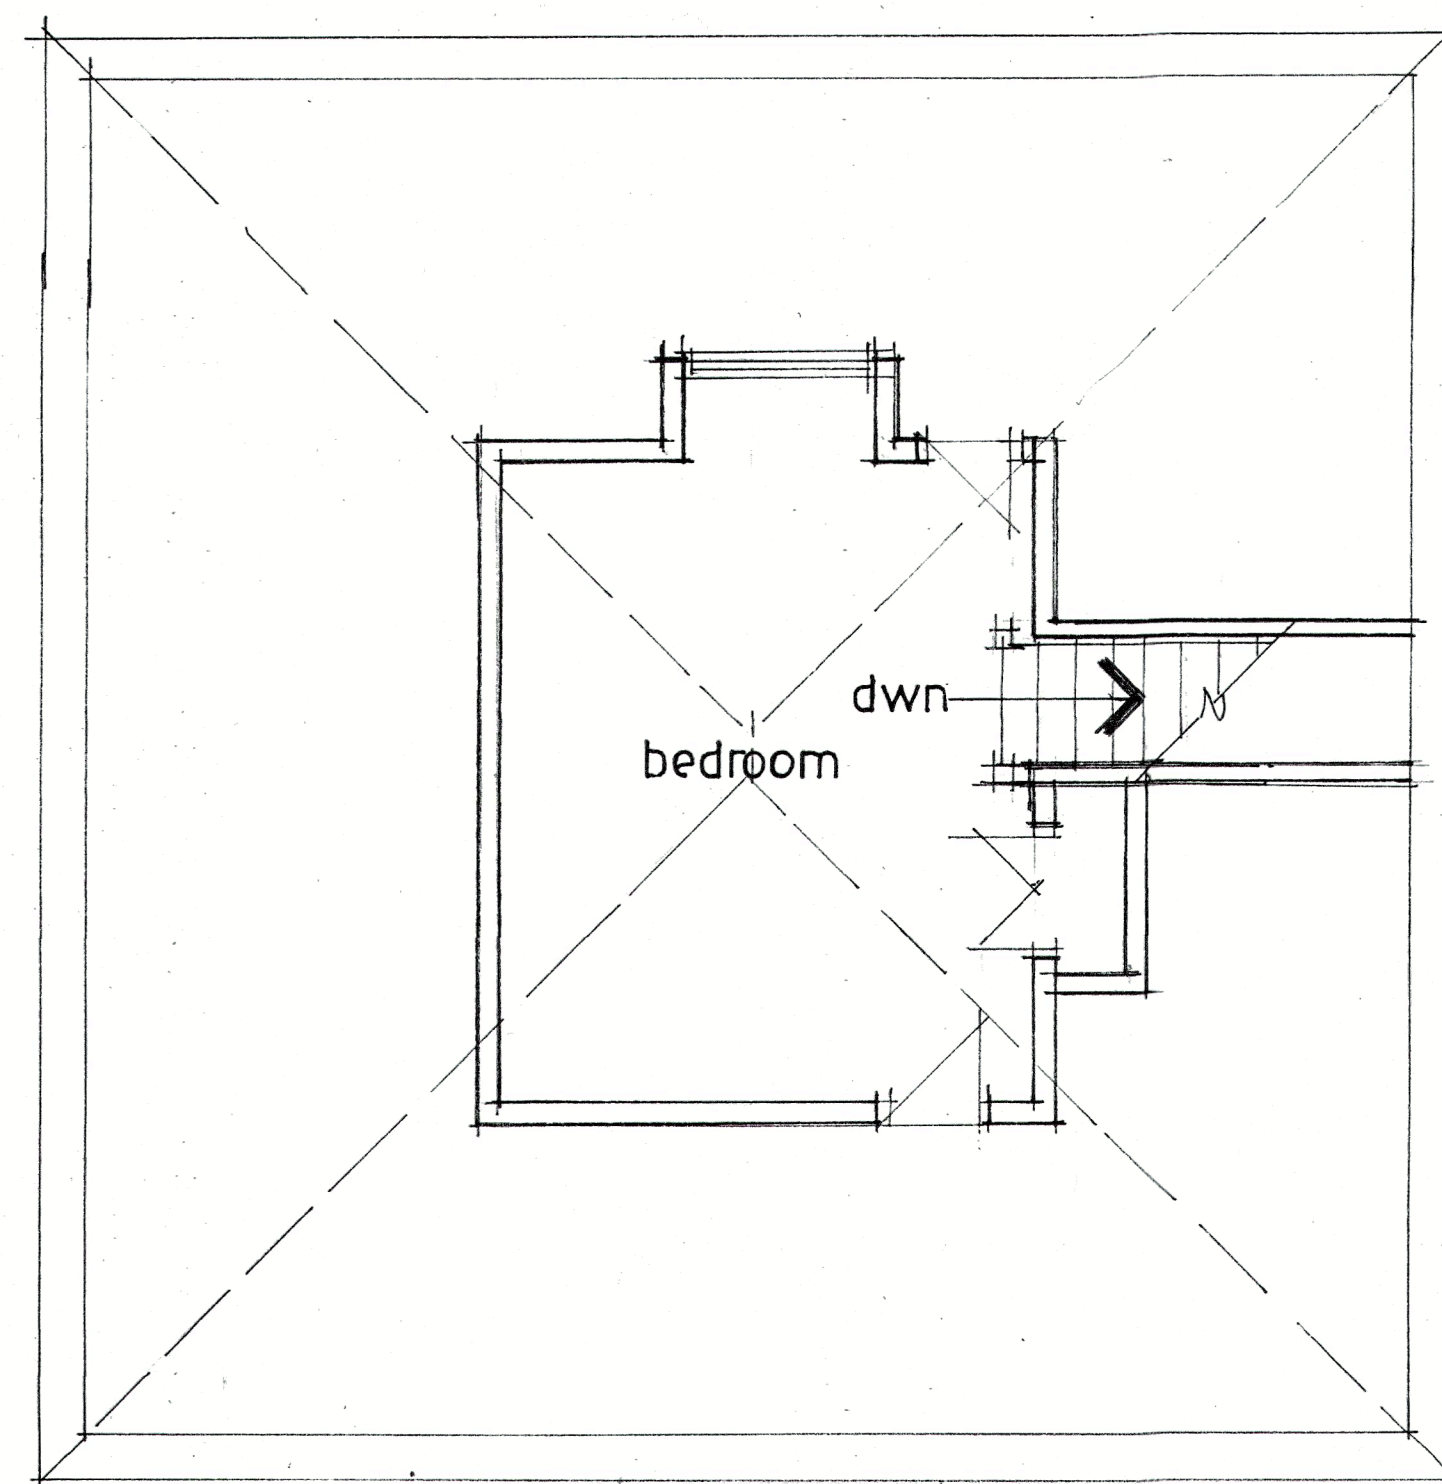

site plan 1:500

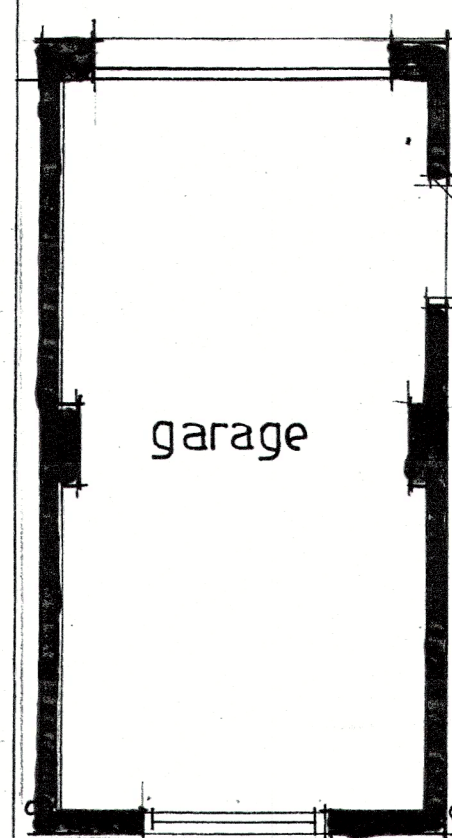

ground floor plan

Drawing title	
Existing floor plans and elevations, Proposed alterations and extension at 29 Whalesmead Road, Fair Oak, Hants. SO50 8HJ.	
Scale	
1:50 1:100 & A1.	
Date	February 23
Drawn by	David Windsor
Drawing n°	W.R.01.
Rev.	