
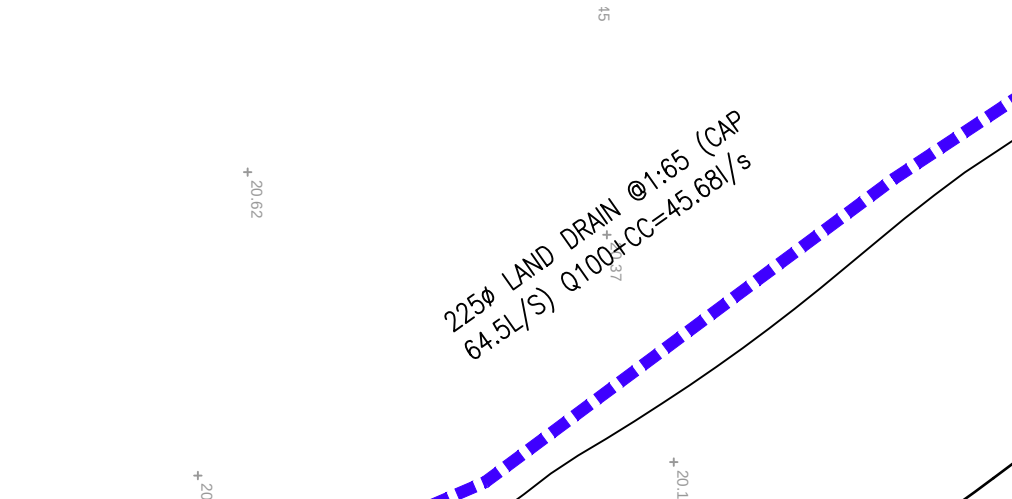


1. THIS

- 10413-SEG3-355
DRAWING

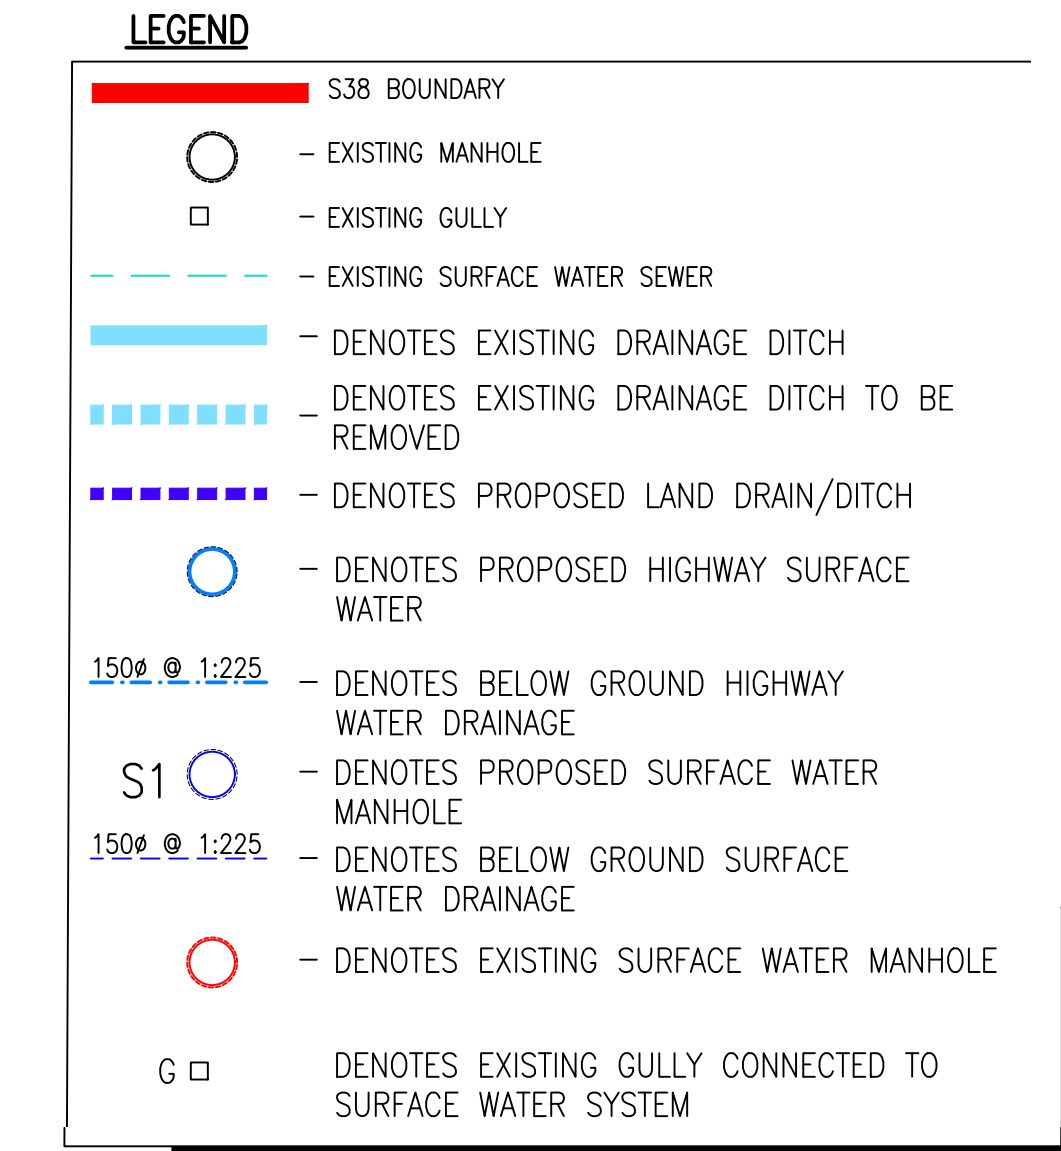

DESIGN PENDING
APPROVAL UNDER
S104/S38

ALL WORKS TO BE CARRIED OUT BY A CONTRACTOR COMPETENT TO UNDERTAKE THE CONSTRUCTION OF WORKS AS INDICATED ON THIS DRAWING. THIS DRAWING IS TO BE READ IN CONJUNCTION WITH THE JOB SPECIFIC RISK ASSESSMENT. THE HAZARDS NOTED ARE IN ADDITION TO THE NORMAL HAZARDS AND RISKS FACED BY A COMPETENT CONTRACTOR WHEN DEALING WITH THE TYPE OF WORKS DETAILED ON THIS DRAWING.

T3	LEGEND RELOCATED	24/11/22	PN
T2	EBIC COMMENTS	05/10/22	PN
T1	TENDER ISSUE: S38 COMMENTS	16/09/22	PN
	Rev. Description.	Date.	Initial.
Drawing Status: TENDER			
 REUBY & STAGG LTD.		ONE HORTON HEATH	
CONSULTING CIVIL & STRUCTURAL ENGINEERS Dewey House 55 High Street, Ringwood Hampshire BH24 1AT T: 01425 484400 F: 01425 484409 Email: admin@reuby-stagg.co.uk		Eastleigh Borough Council Eastleigh House Upper Market Street Eastleigh SO50 9YN www.eastleigh.gov.uk	
Site: ONE HORTON HEATH Address: SEGMENT 3 Drg Title: DRAINAGE LAYOUT SHEET 6 OF 7 "THE AVENUE" SOUTHERN SECTION		Page Size: A1 Date: DEC 2 Drawn: JP Checked: PN	
Scale: 1:200		Revision:	
10413-SEG3-356		T3	