
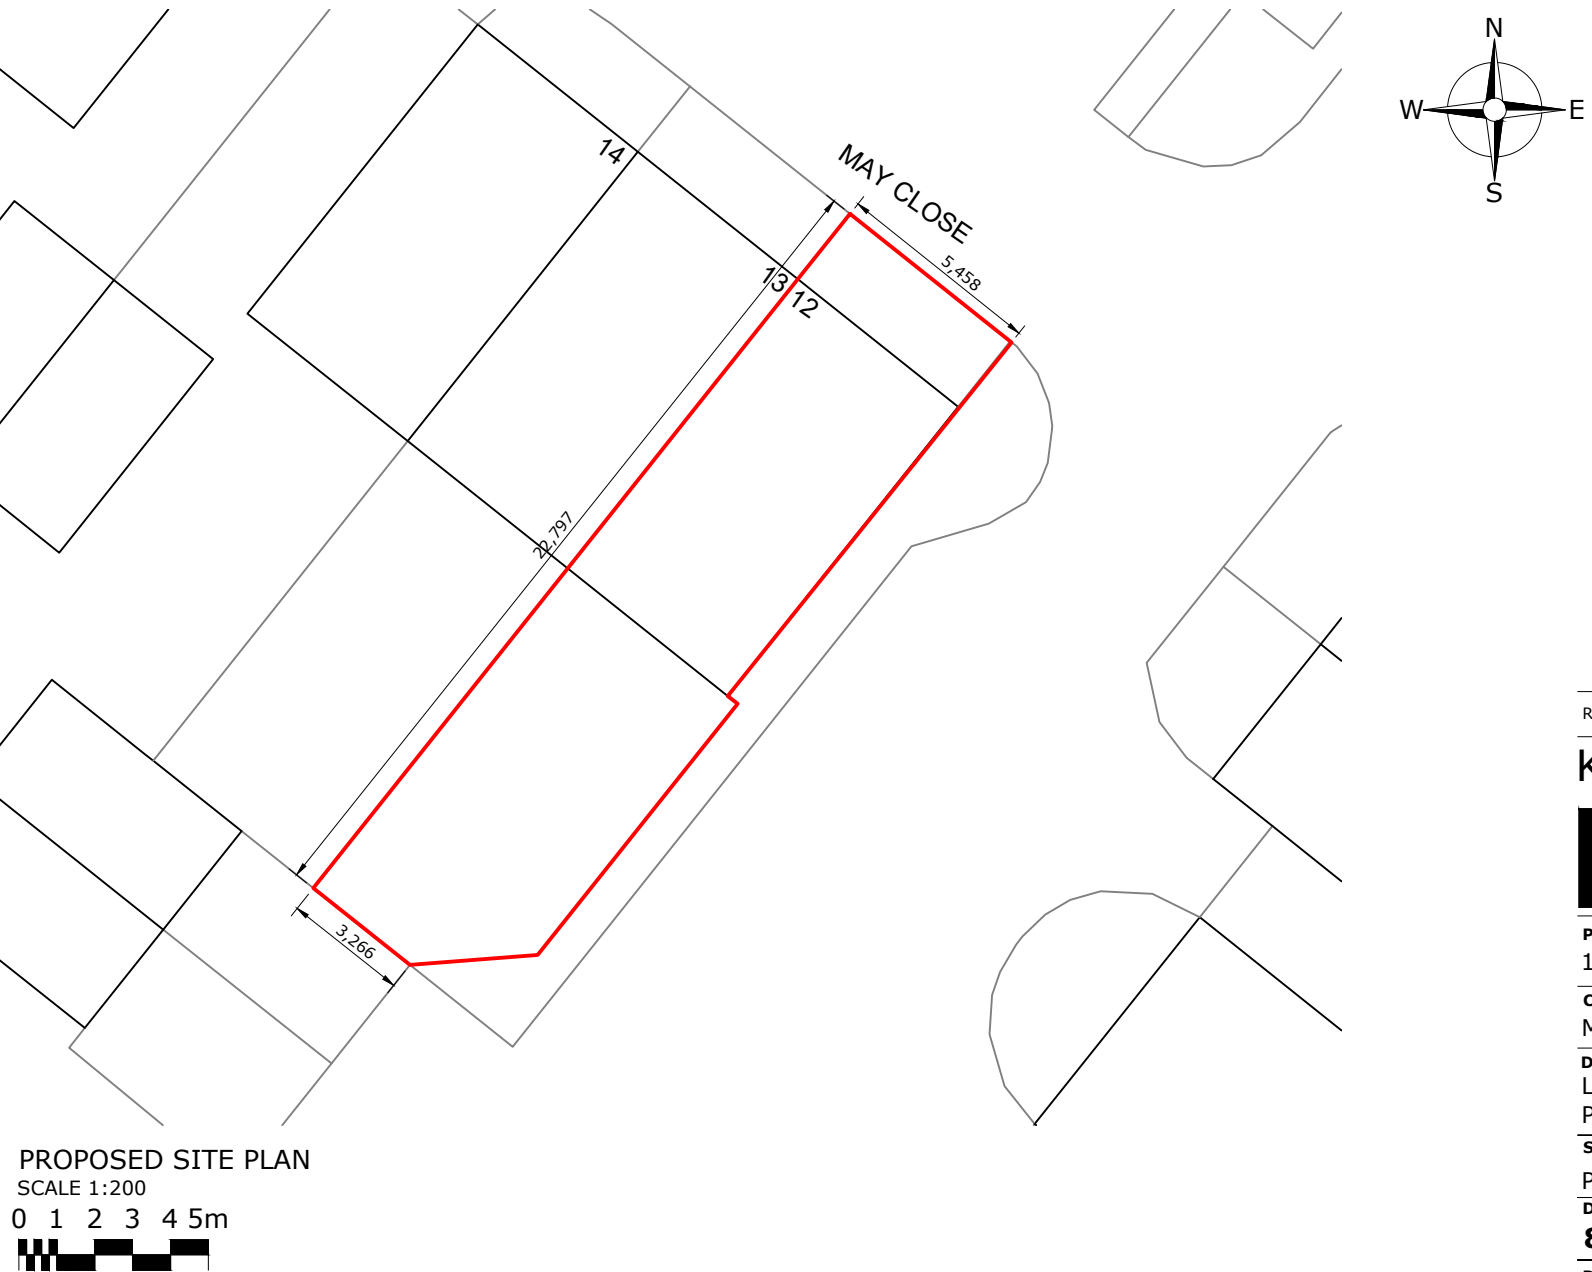
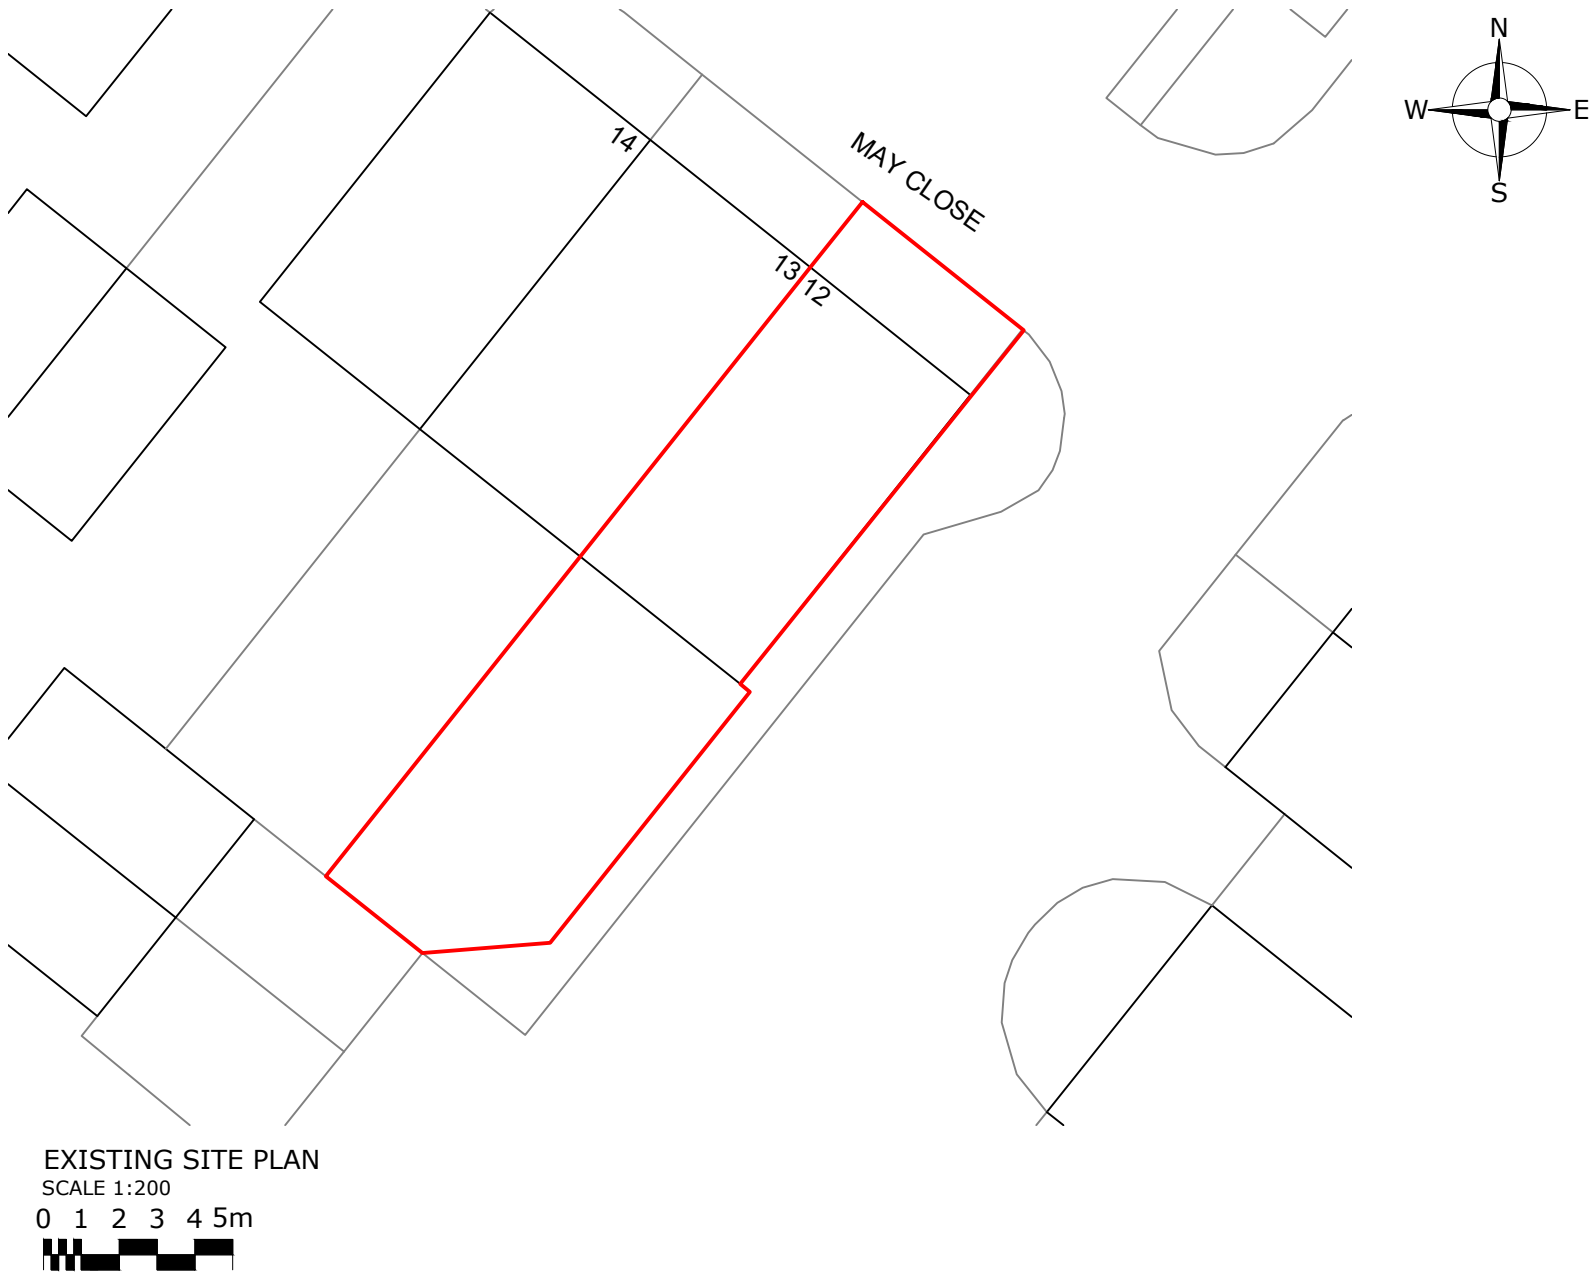
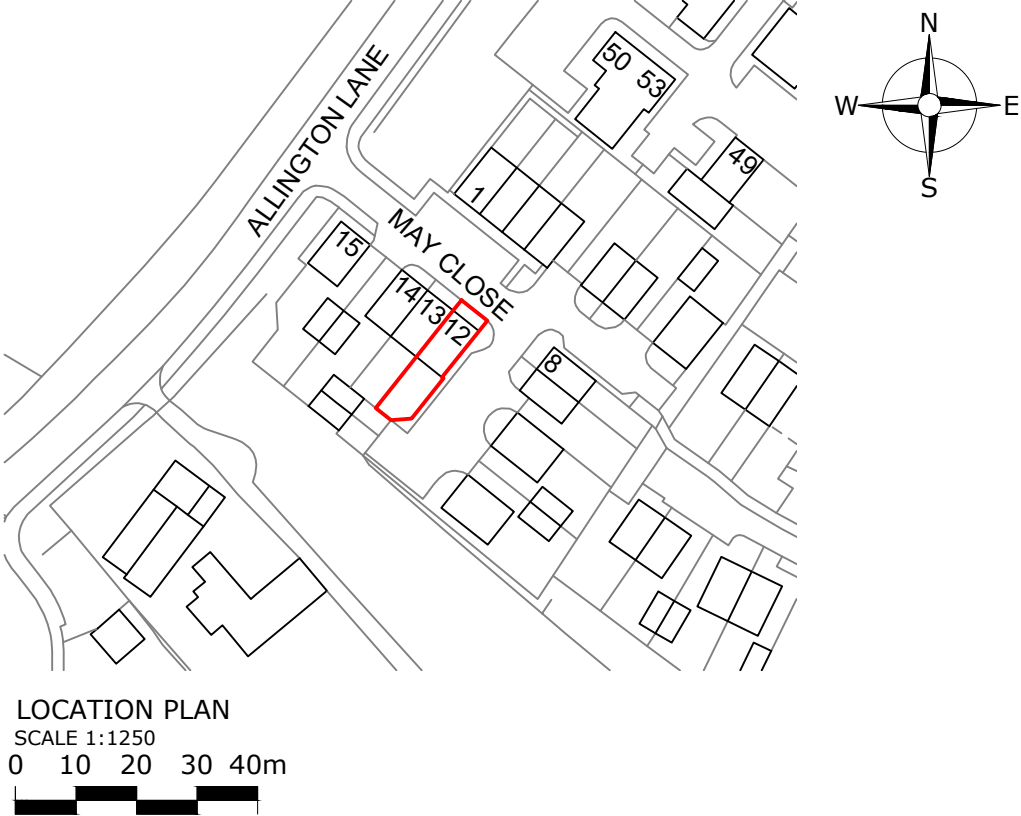


NOTES:

Do not scale this drawing. Work to figured dimensions only. Check all dimensions on site. Confirm any discrepancies prior to commencement of work.

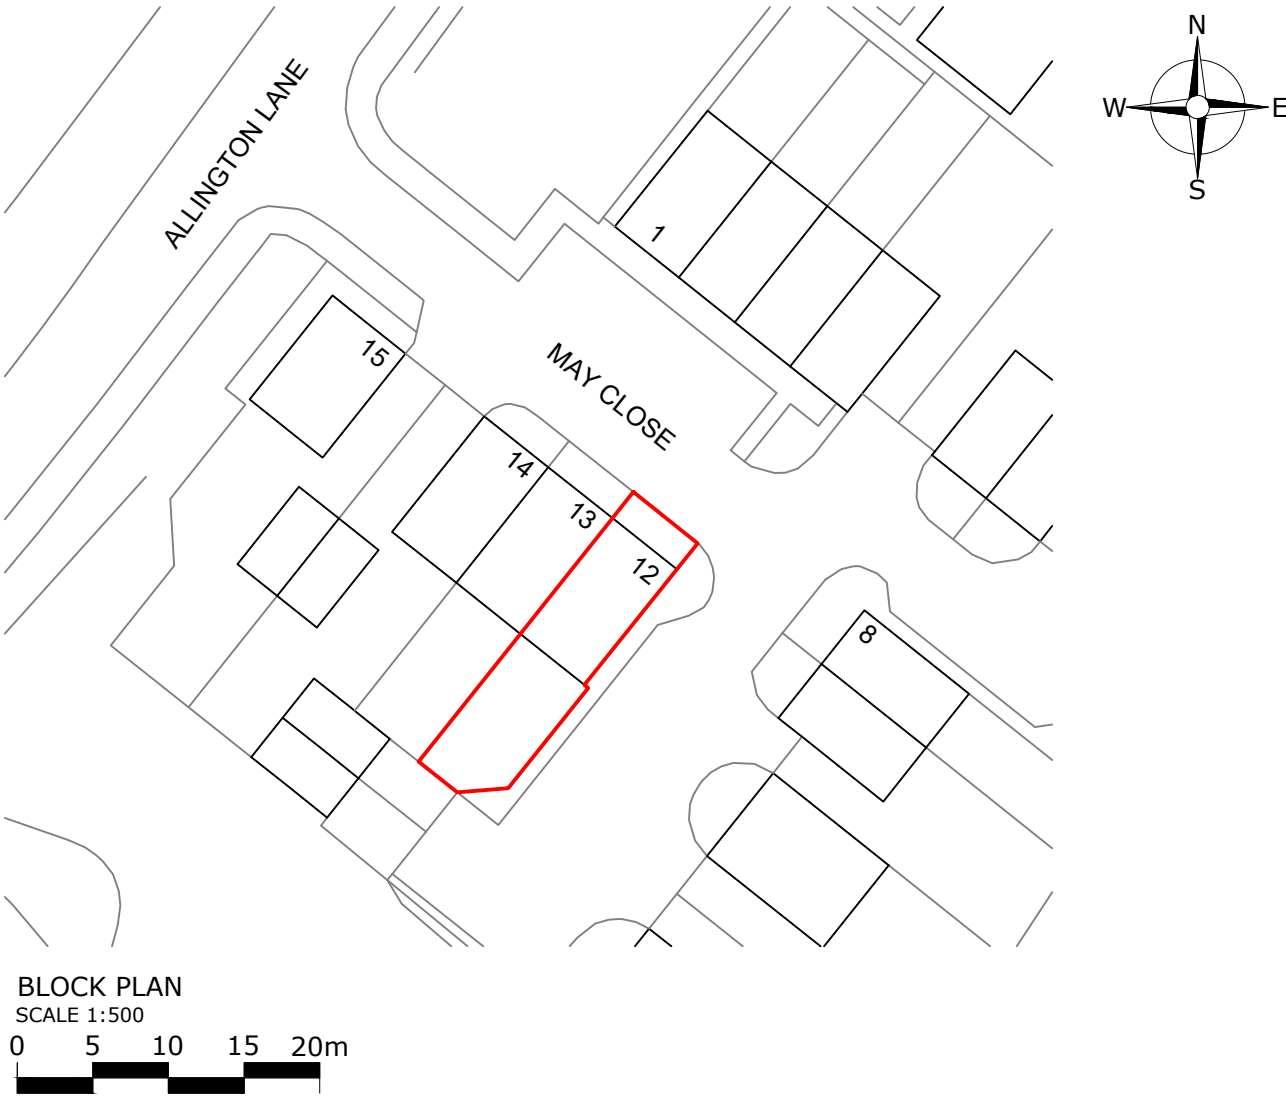

Rev:00	07/22	First Issue
Krystal Architecture Ltd A :5 Tyndale Avenue, Basildon, Essex, SS14 3UD T : 01268 454581 / 07999061557 E : info@krystal-architecture.com W : www.krystal-architecture.com		
Project Address 12 May Close, Fair Oak,		
Client Name Mr & Mrs Shezi		
Drawing Title Location, Block, Existing and Proposed Site Plans		
Status Planning Drawings		
Drawing Number 825-101		Rev: 00
Date 04.07.22	Scale 1:1250 1:500 1:200 @A2	Drawn By WN