


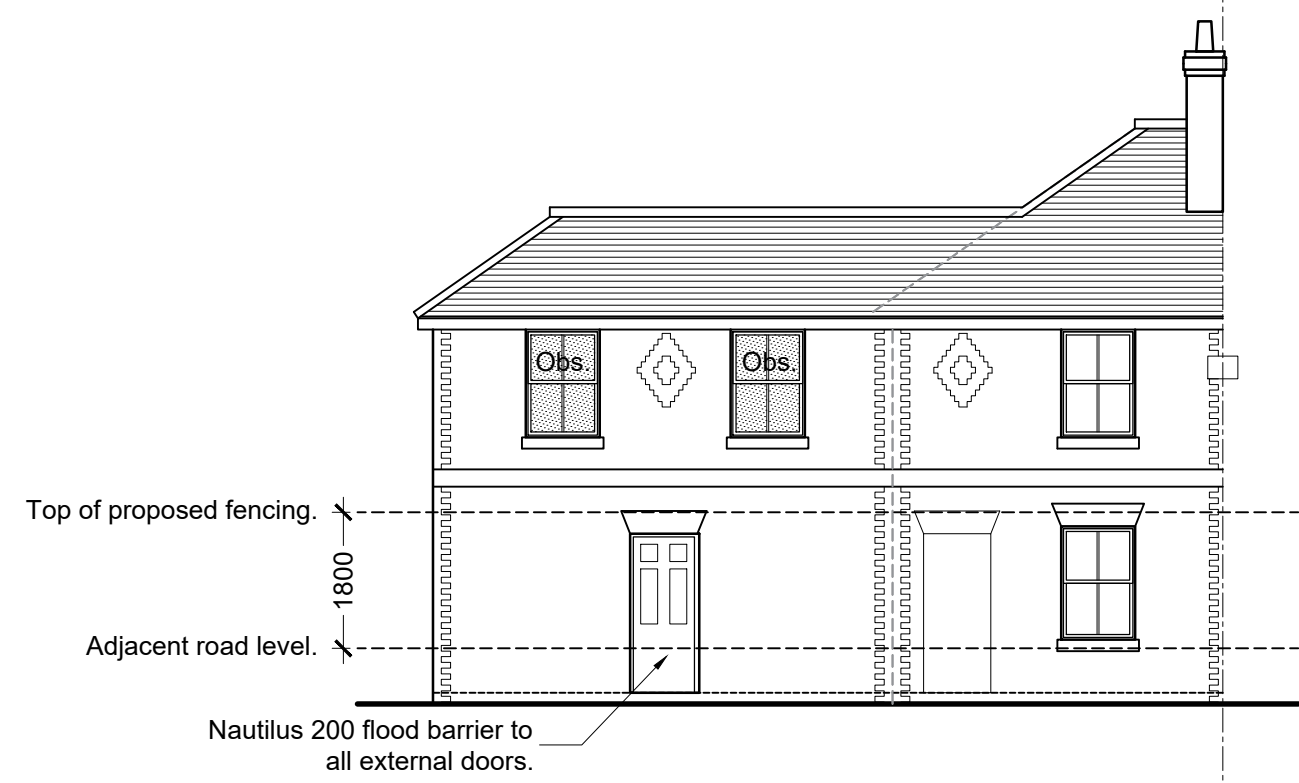
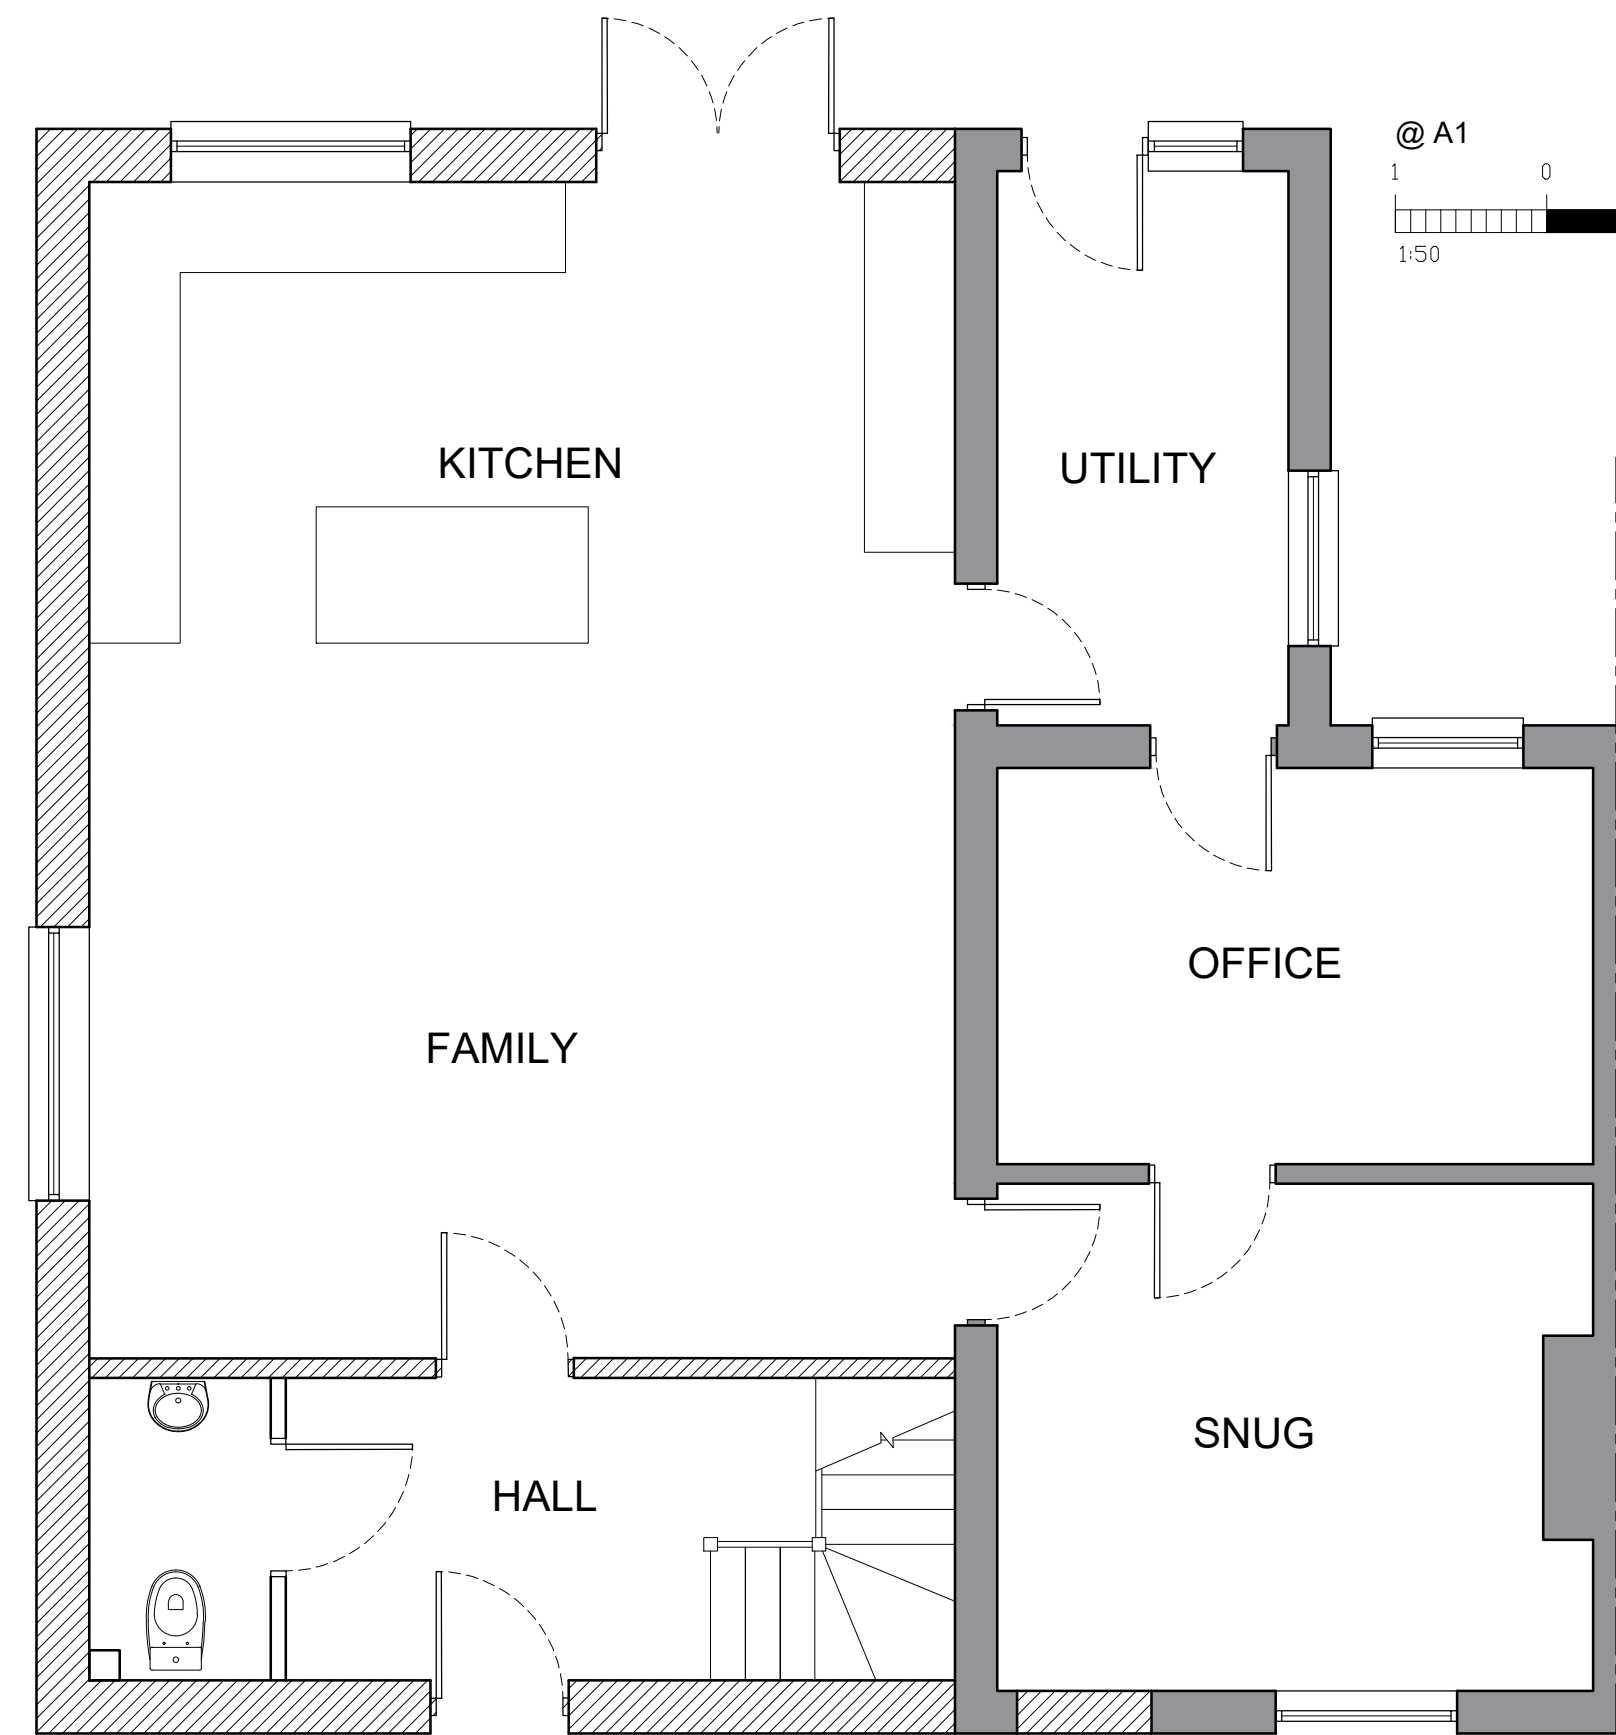
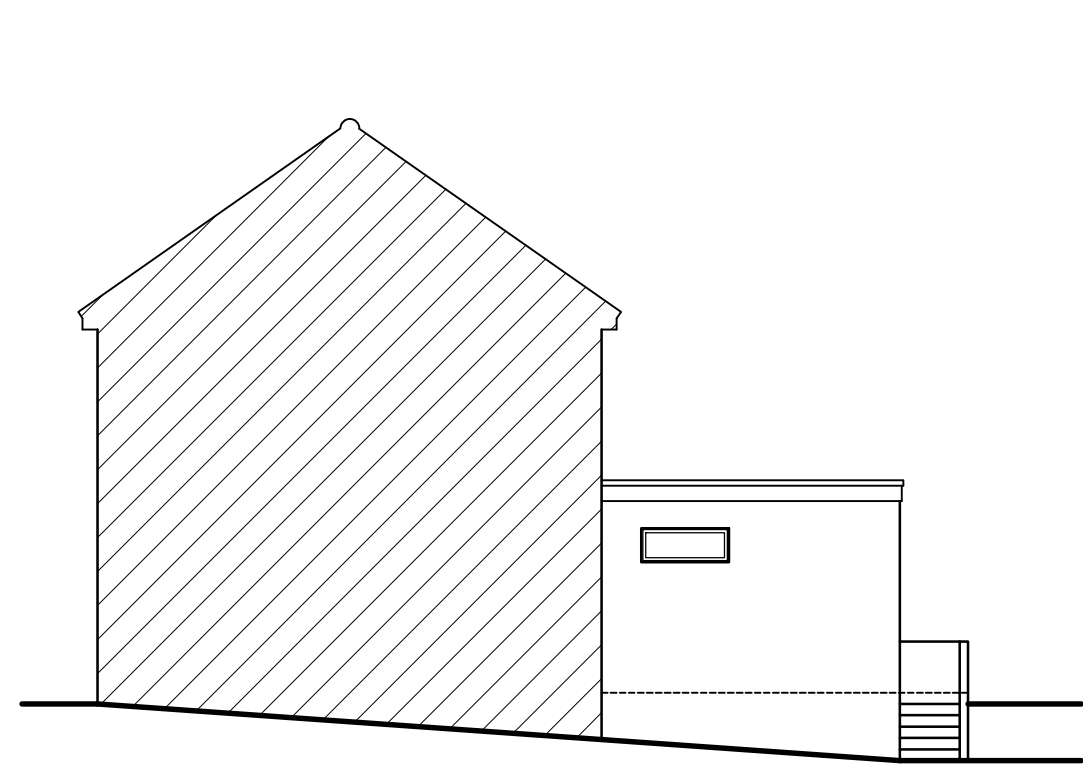


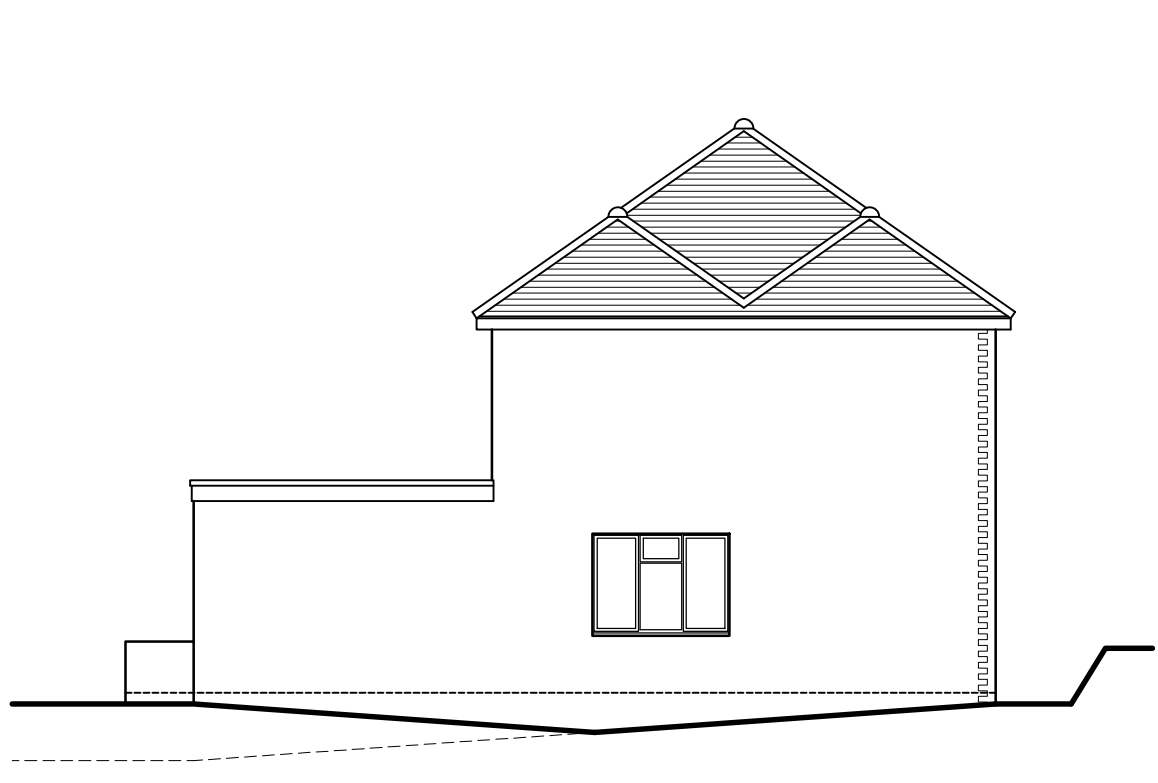


Proposed Elevations 1-100

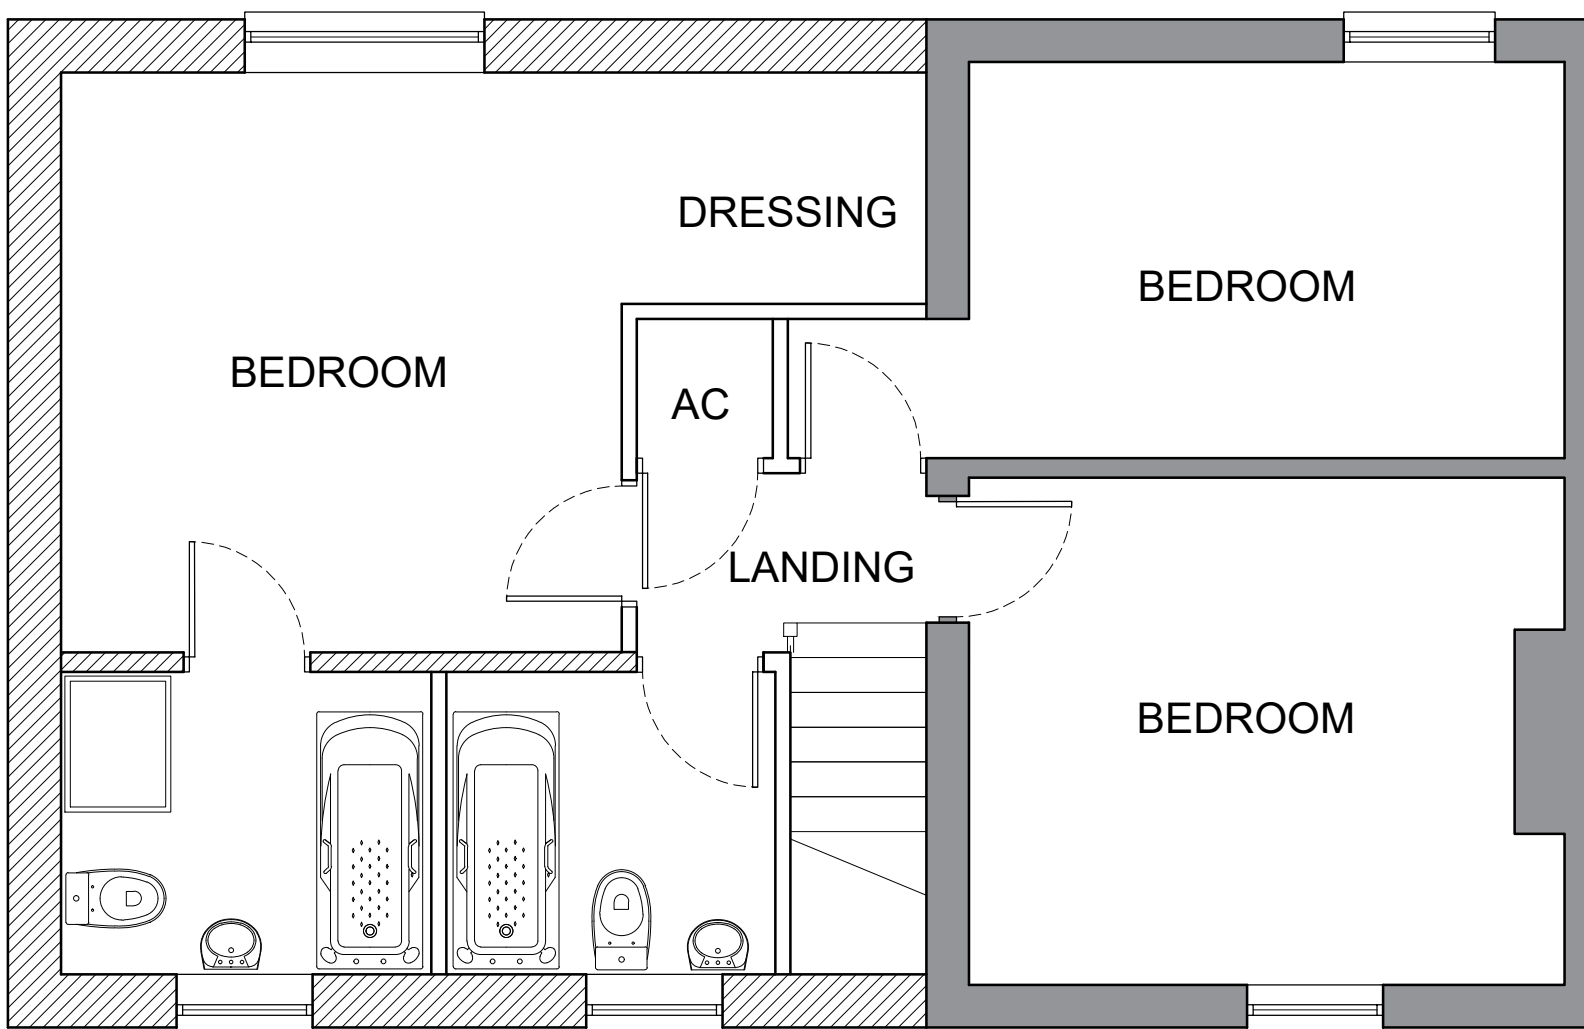



Proposed Ground Floor Plan 1-50

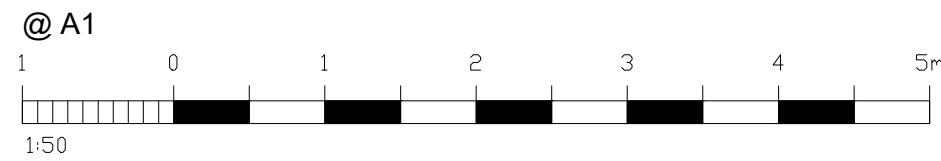

Proposed First Plan 1-50

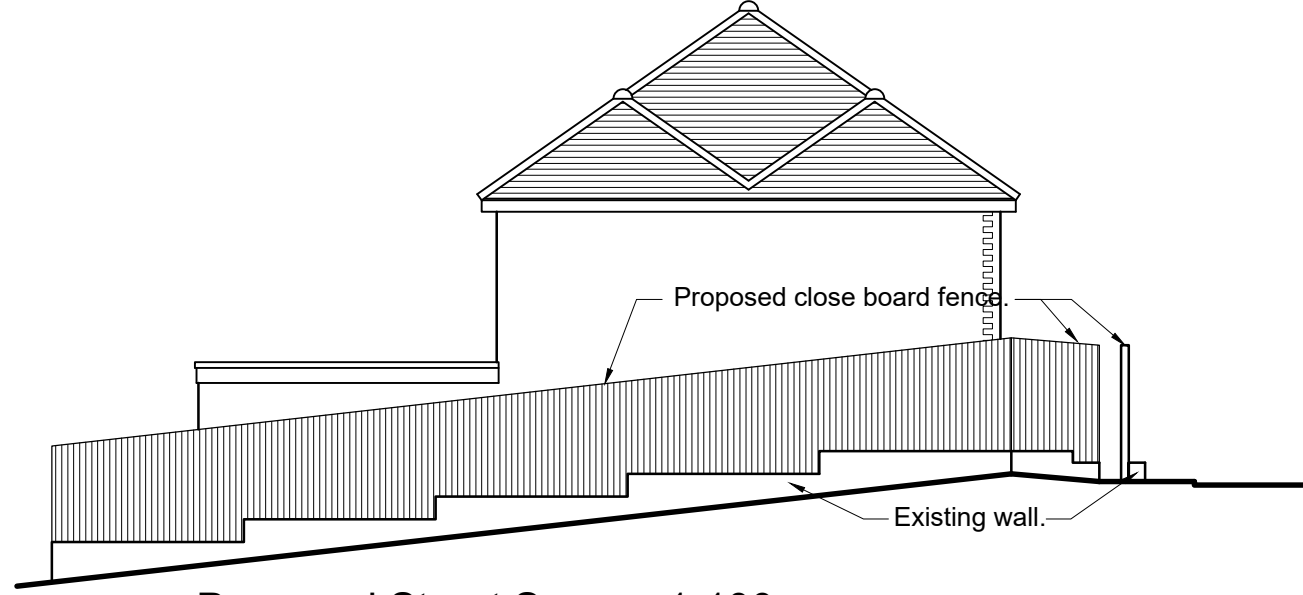

Proposed Street Scenes 1-100

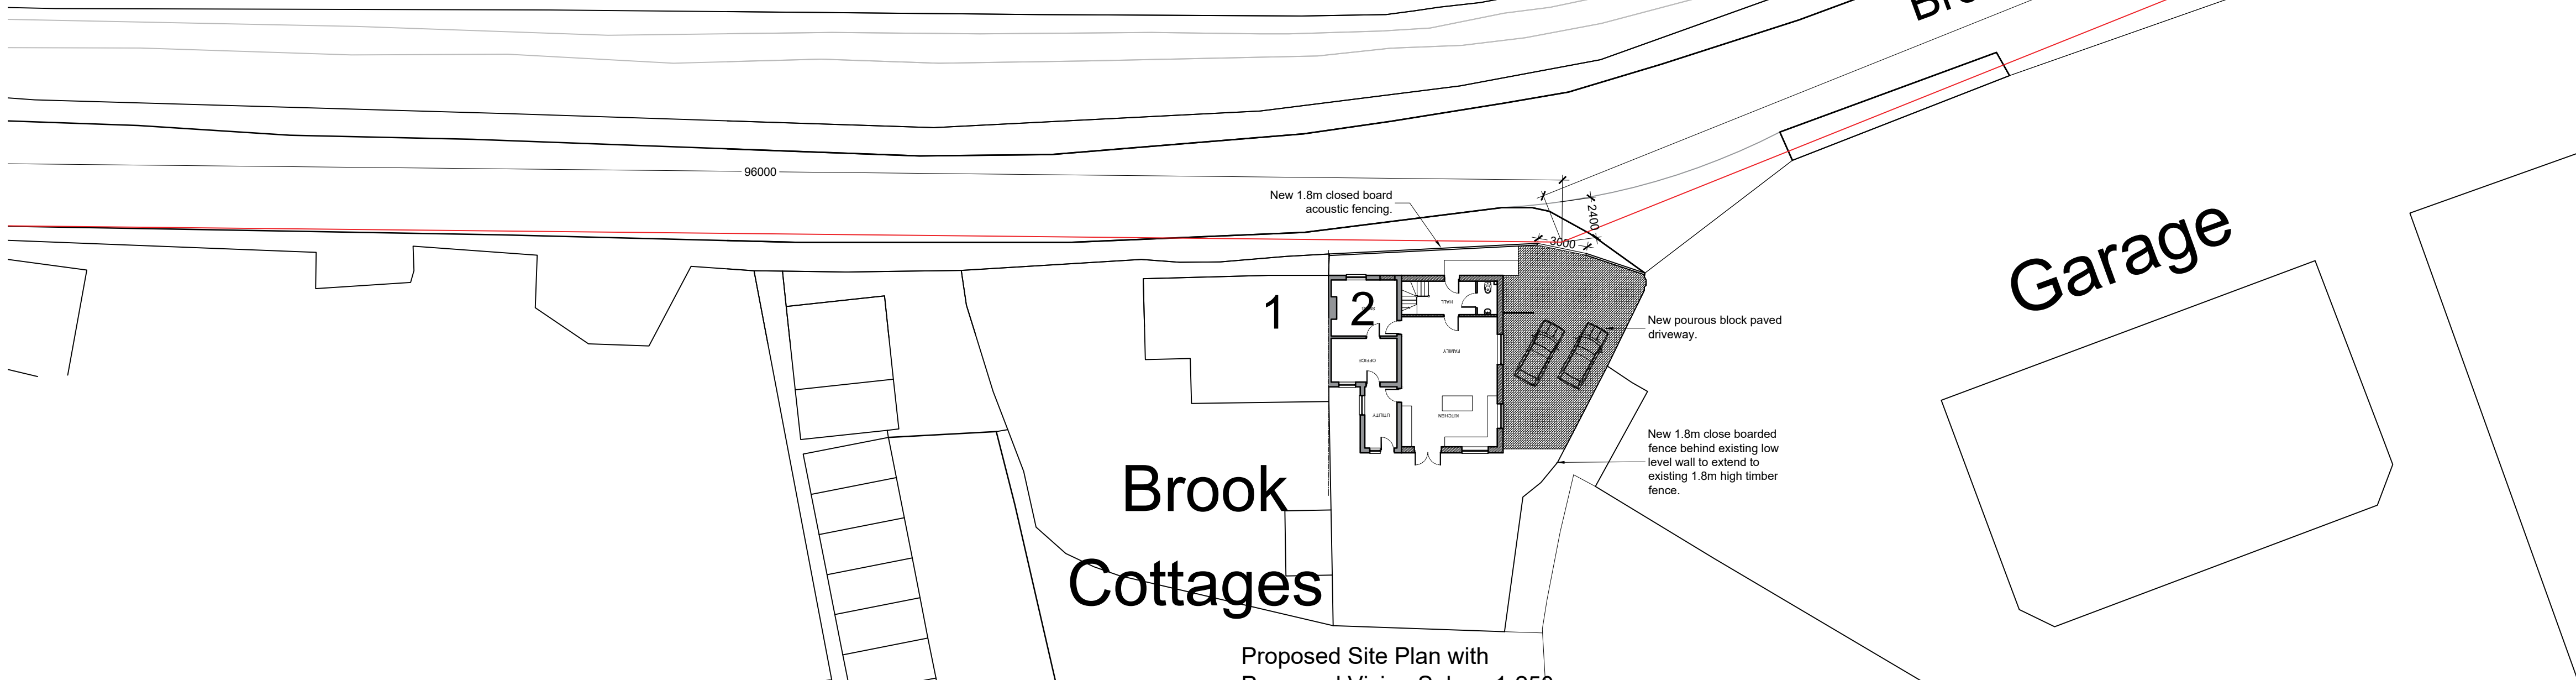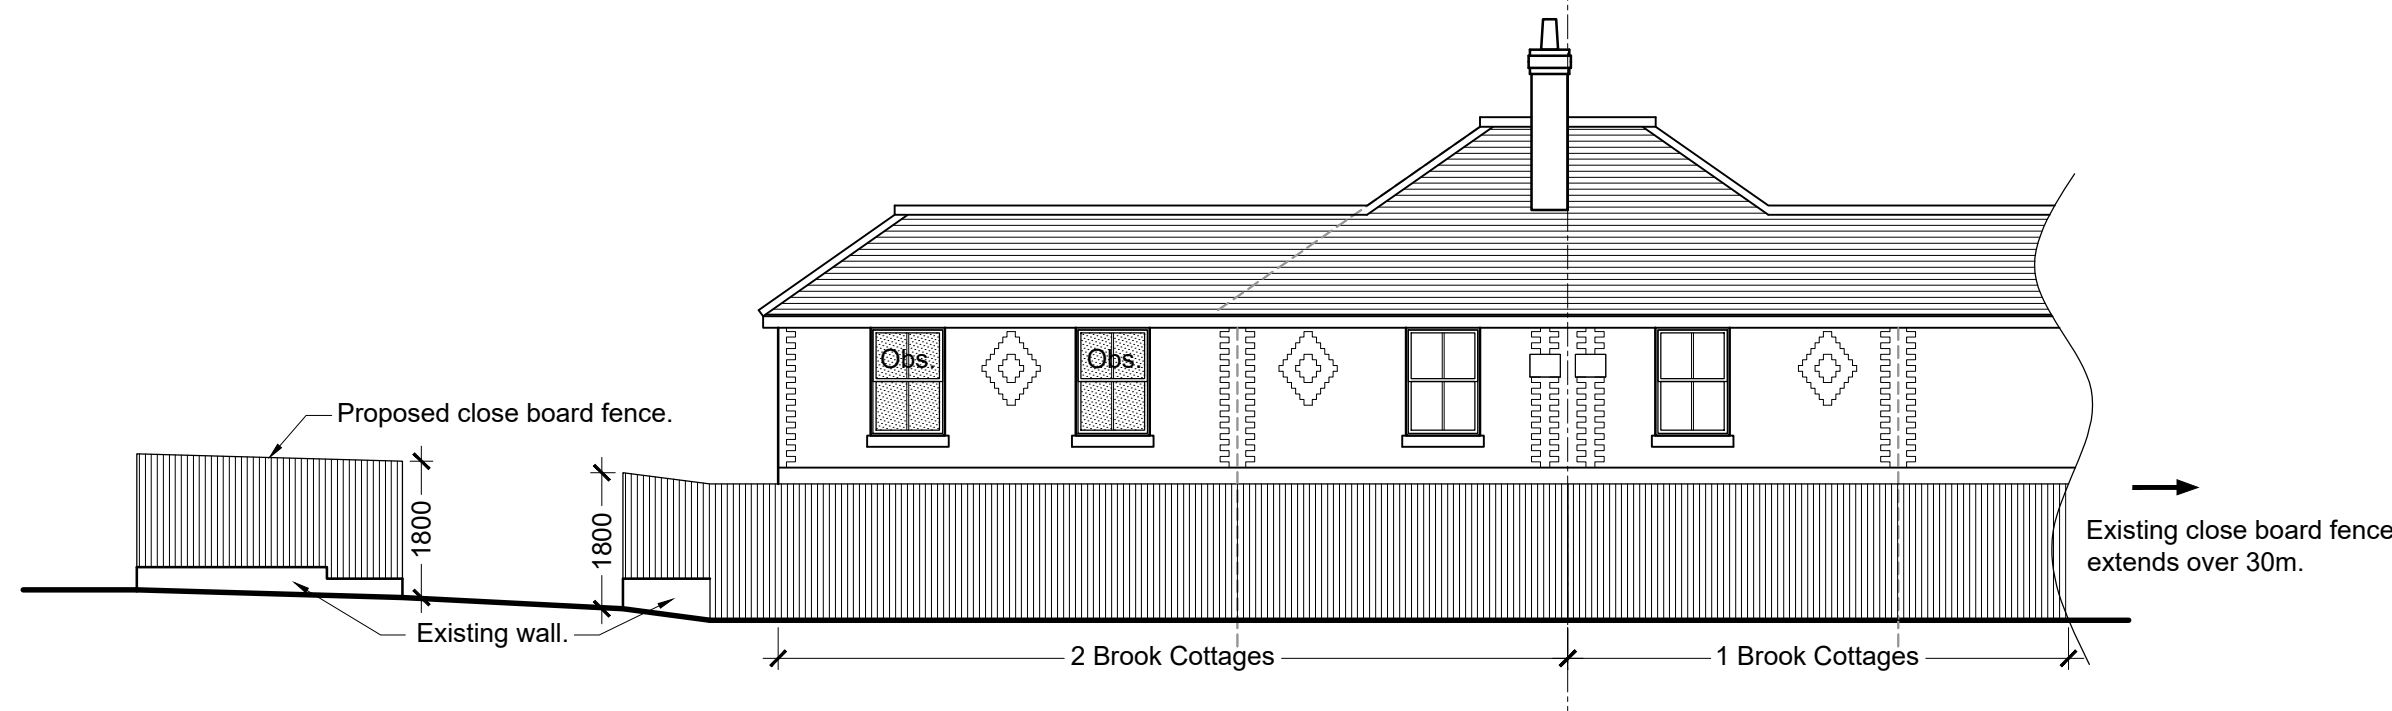

Proposed Site Plan with Proposed Vision Splays 1-250

Rev E - Fencing note extended. 28-02-23  
Rev D - Street scenes added. 23-02-23  
Rev C - Amended following highway comments. 02-02-23  
Rev B - Amended following planning comments. 30-01-23  
Rev A - Additional information following planning comments. 12-12-22

This drawing is the copyright of D.M. ADAMS DESIGN.  
no copies in whole or part thereof may be taken without prior consent.

**D.M. ADAMS DESIGN**  
1 Chapel Road,  
Swanmore,  
Southampton,  
Hampshire.  
SO32 2QA  
Tel: 07714 058475 E-mail: dean@dmades.co.uk

Job Title:  
**2 Brook Cottages  
Broad Oak  
Botley  
Southampton  
SO30 2EU**

Description:  
**Planning - Proposed**

Scale: As shown Date: Dec '22 Drawing: 2BC-002-D