




1 Existing Front Elevation
1 : 100





2 Existing Rear Elevation
1 : 100

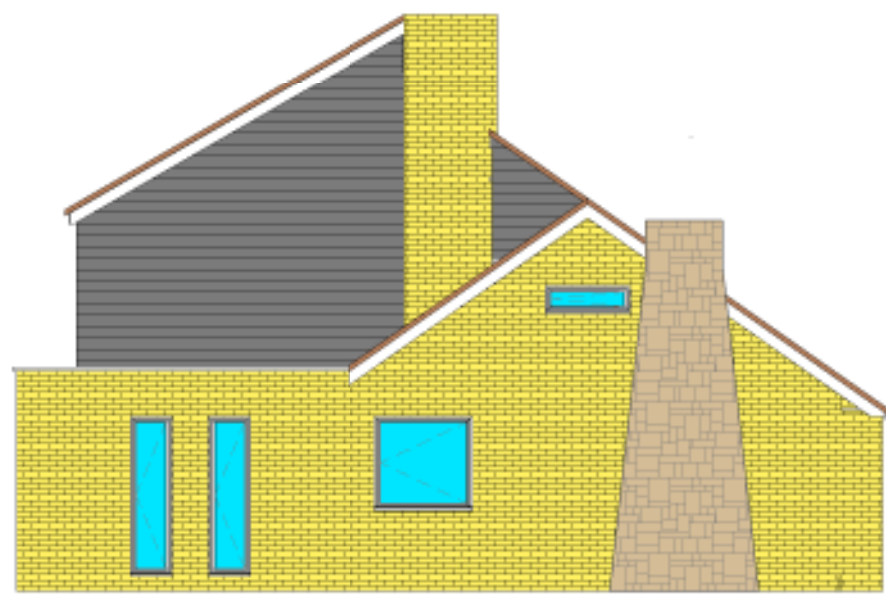


3 Existing Side (Left) Elevation
1 : 100



4 Existing Side (Right) Elevation
1 : 100

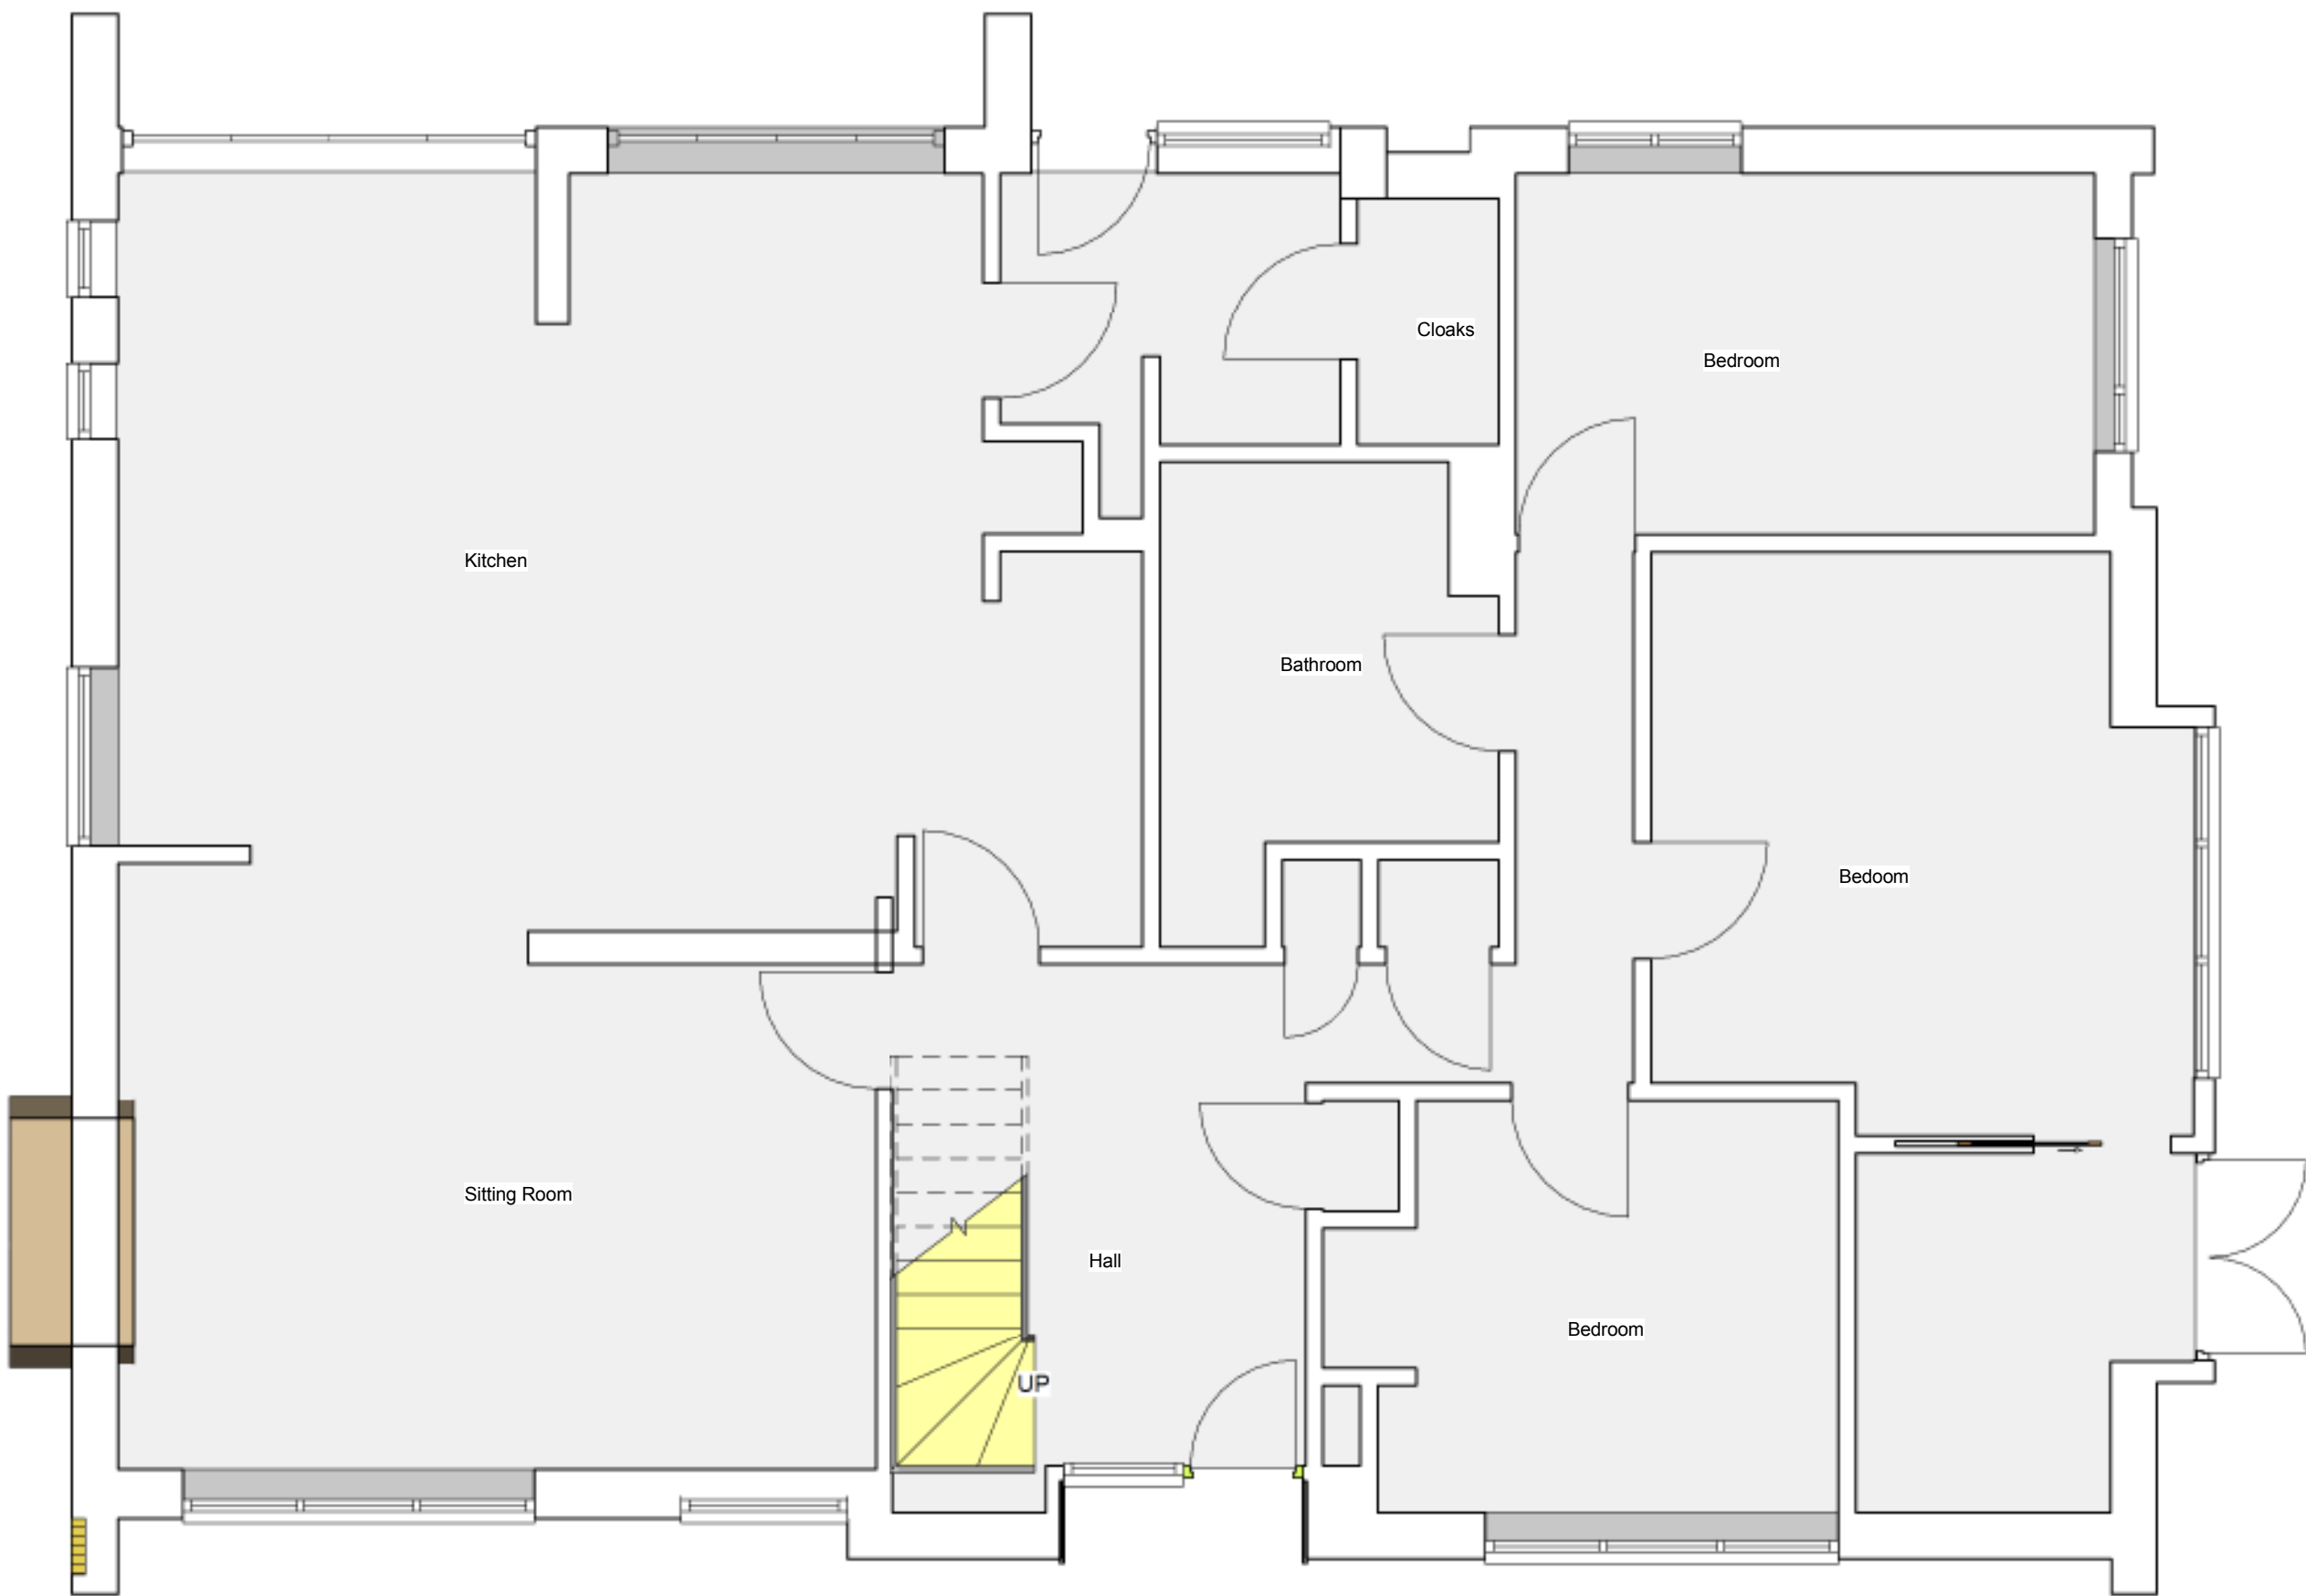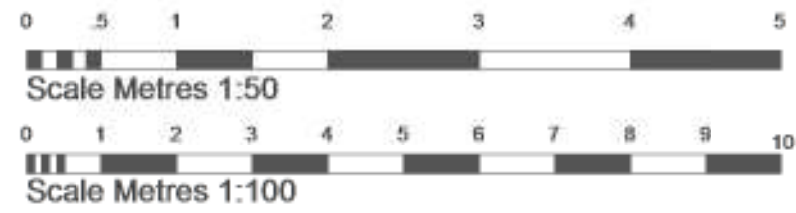

5 Existing Ground Floor Plan
1 : 50

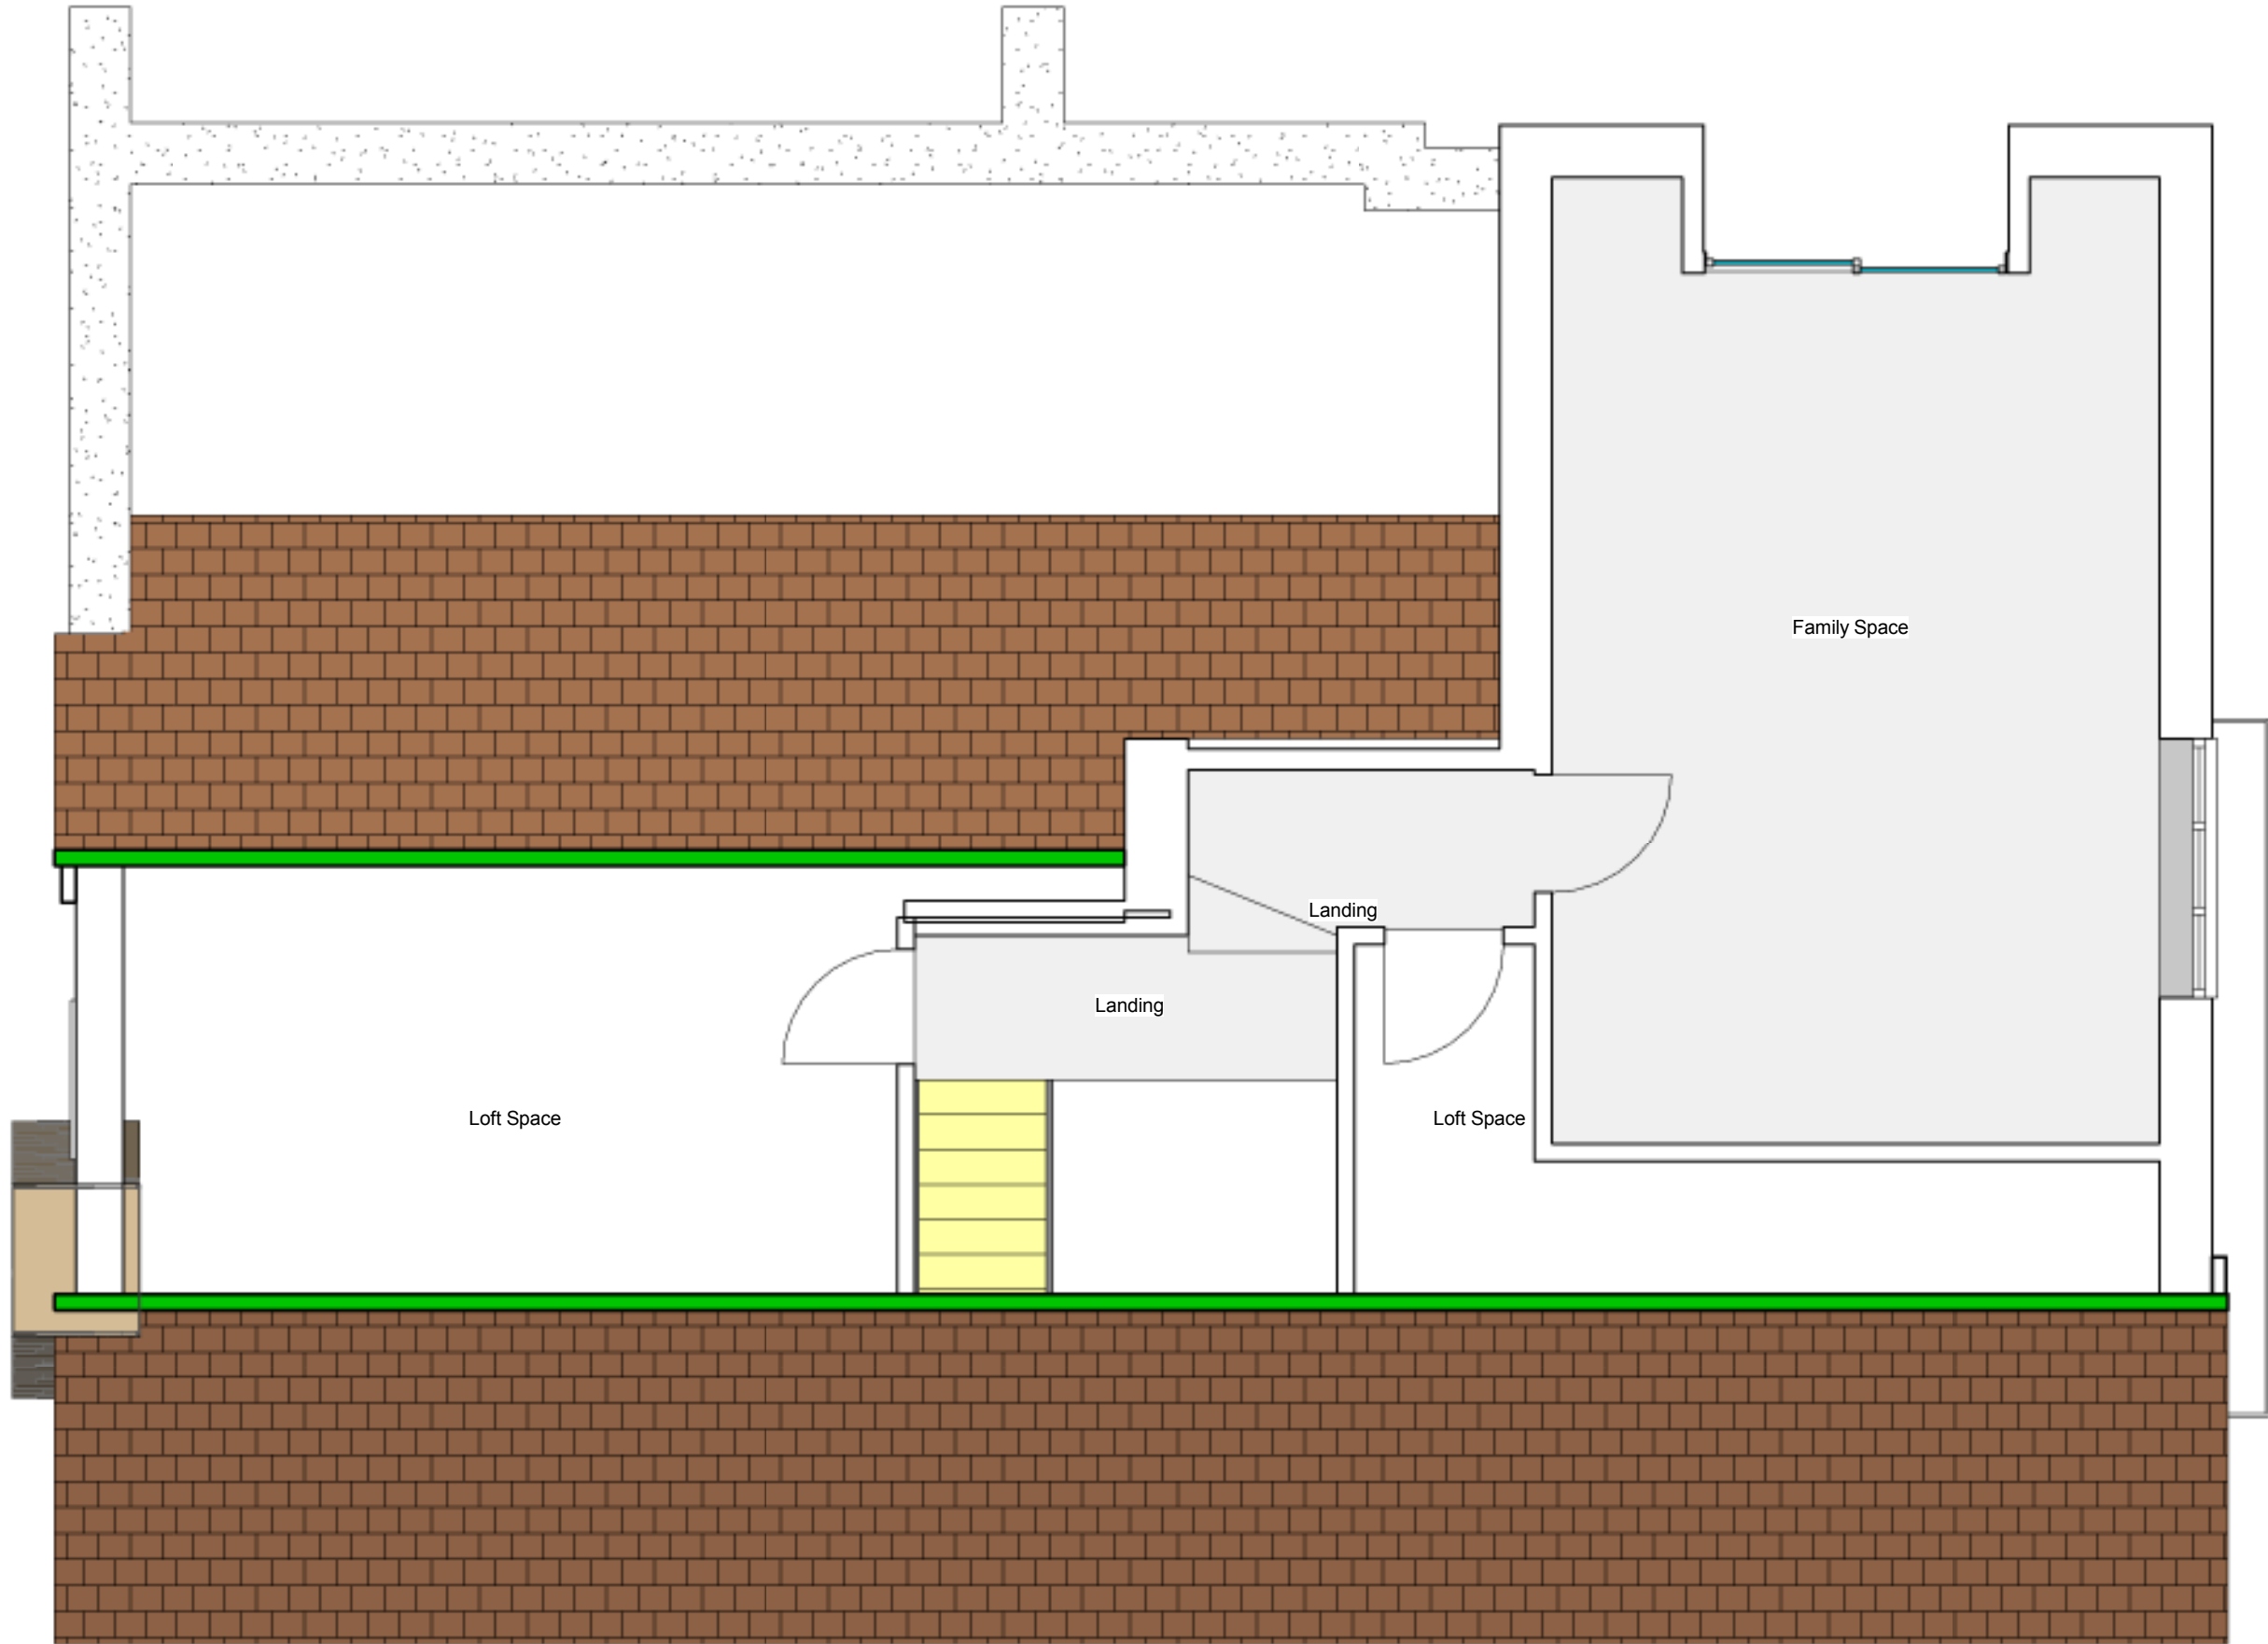

6 Existing First Floor Plan
1 : 50

Revision

Drawings by:

unsted design

3D Computer Aided Architectural Design

Unsted Design Ltd

16 Hazel Close,

Chandlers Ford

Eastleigh

SO53 5RF

Tel: 02380274720

Fax: 02380274720

Email: info@UnstedDesign.co.uk

Web Site www.UnstedDesign.co.uk

Company Number 8013235

Utilities/Highways/Environment:

It is the responsibility of the client or their contractor to liaise with the Utility providers, Highway Authorities and Environment Agency to ensure that all approvals are in place unless Unsted Design have been given written instructions to act on your behalf.

Copyright:

The copyright for this drawing remains the property of Unsted Design. It cannot be copied, altered or reproduced in any form without the consent of Unsted Design. It cannot be passed to a third party without the written consent of Unsted Design.

Dimensions:

All dimensions to be checked on site prior to the commencement of any work. Do not scale from this drawing for construction purposes.

Party Wall Agreements:

It is the sole responsibility of the building owner or their contractor to draw up any agreements or notices required to comply with the Party Wall Act. This drawing does not guarantee the position of the boundary.

Client:

Project Address:

MR AND MRS MARSH

20 SYCAMORE AVENUE

CHANDLERS FORD

EASTLEIGH

SO53 5RH

Drawing Contents:

EXISTING FLOOR PLANS AND ELEVATIONS

Purpose:

Scale:

Date

PLANNING APPLICATION

1:50 1:100

FEBRUARY 2023

Drawn by:

MKU

Sheet

Size

001 MARSH

EX1486 A1