





Front Elevation

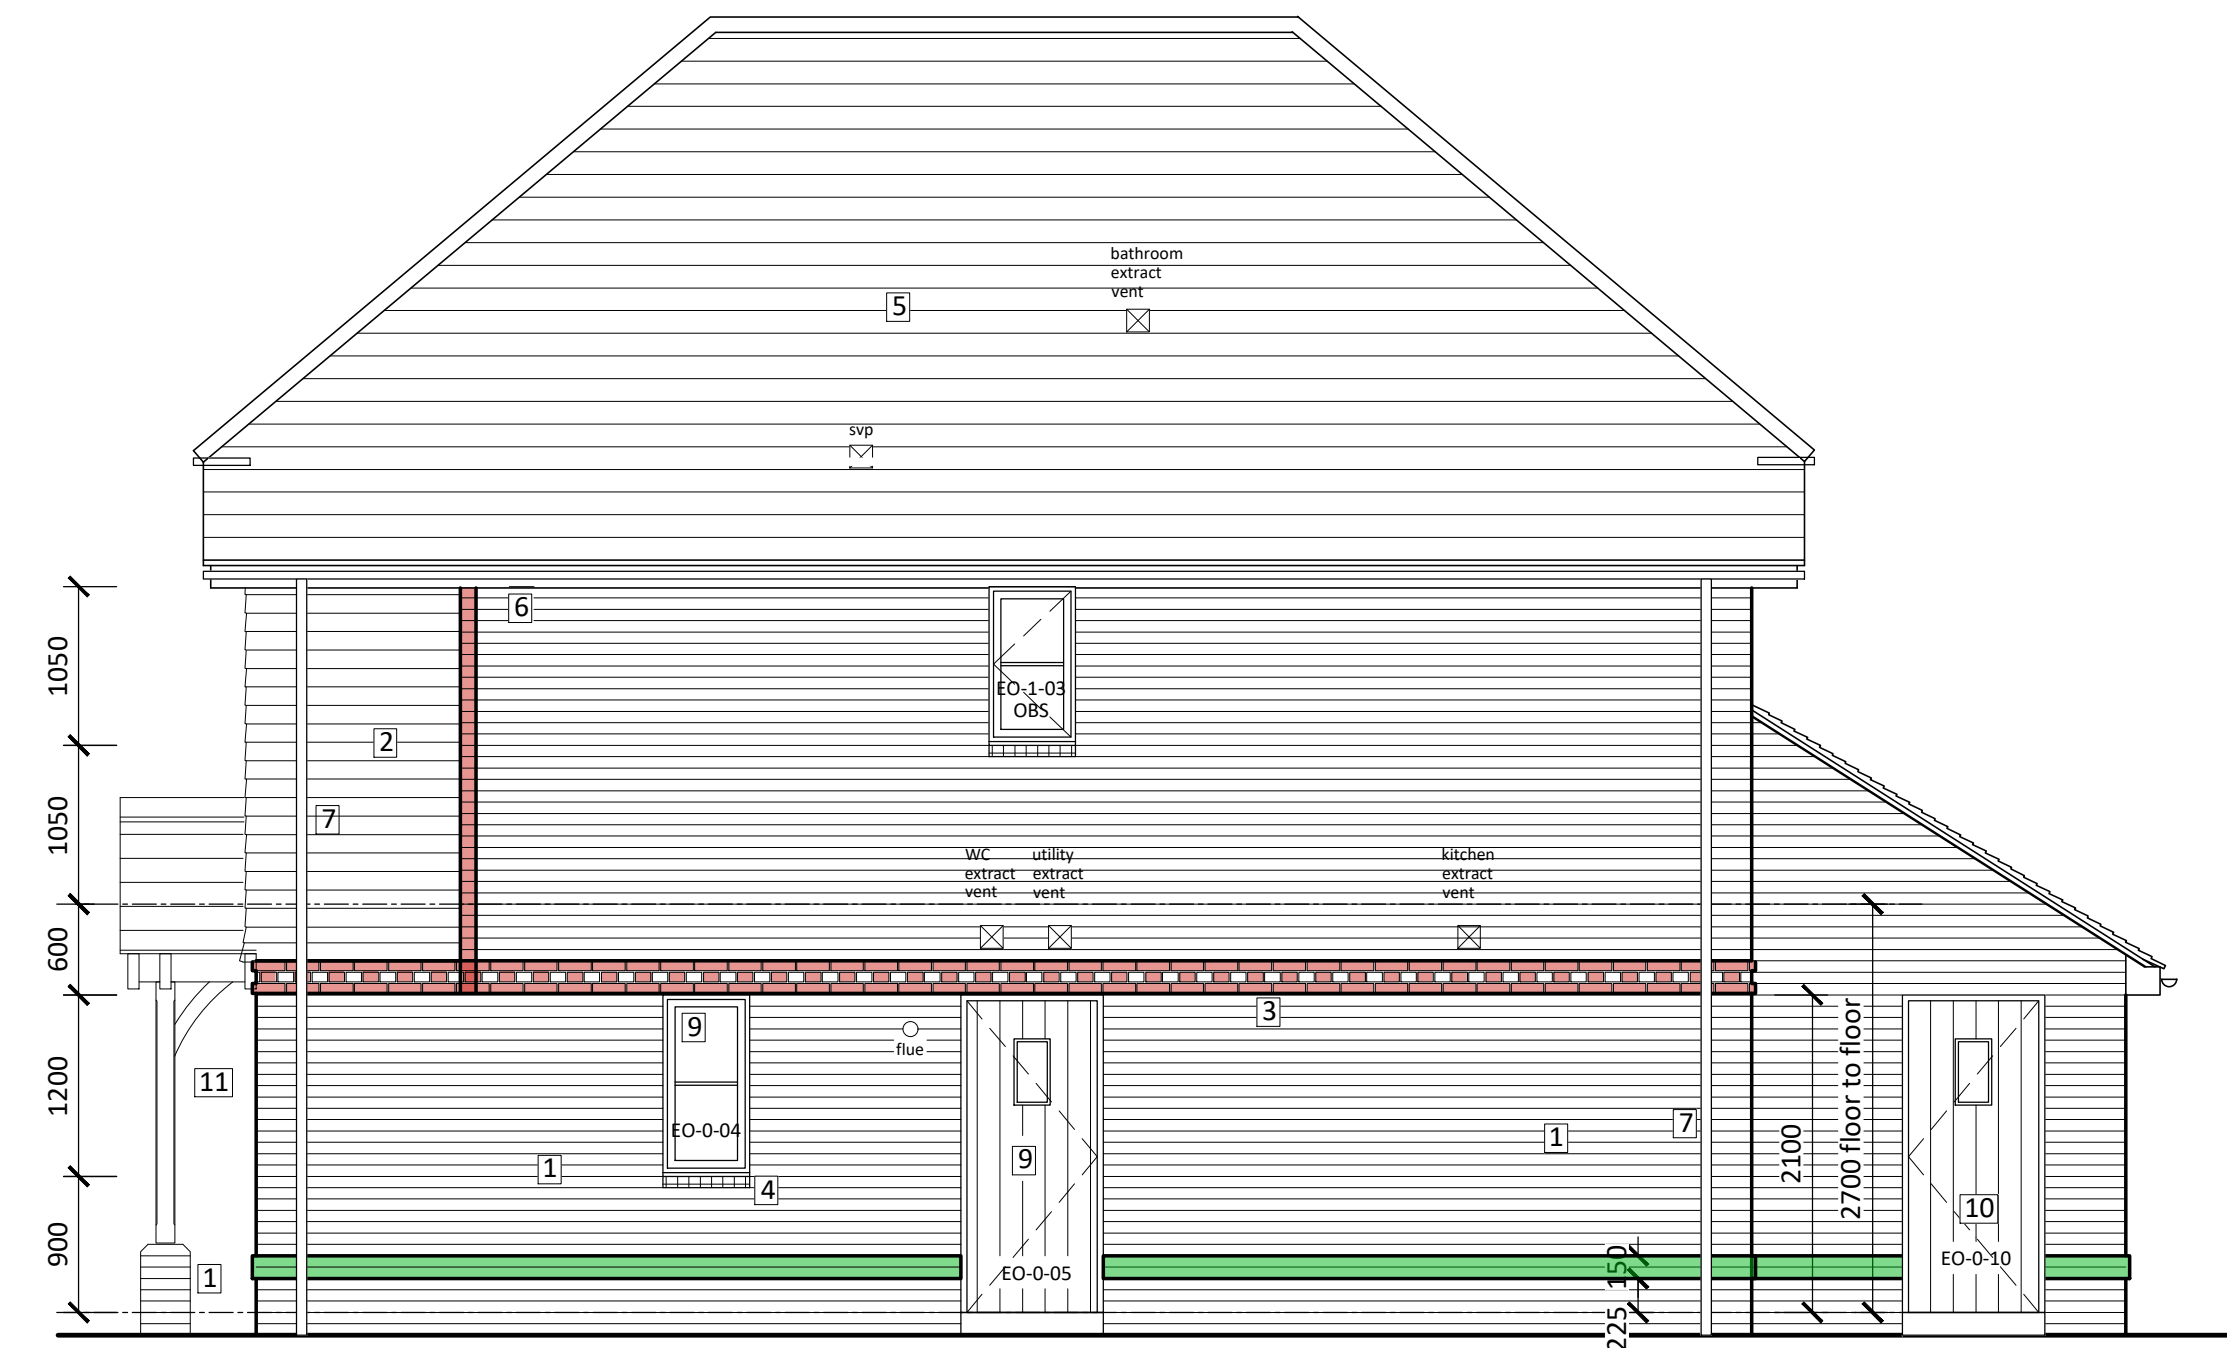

Rear Elevation



Side Elevation

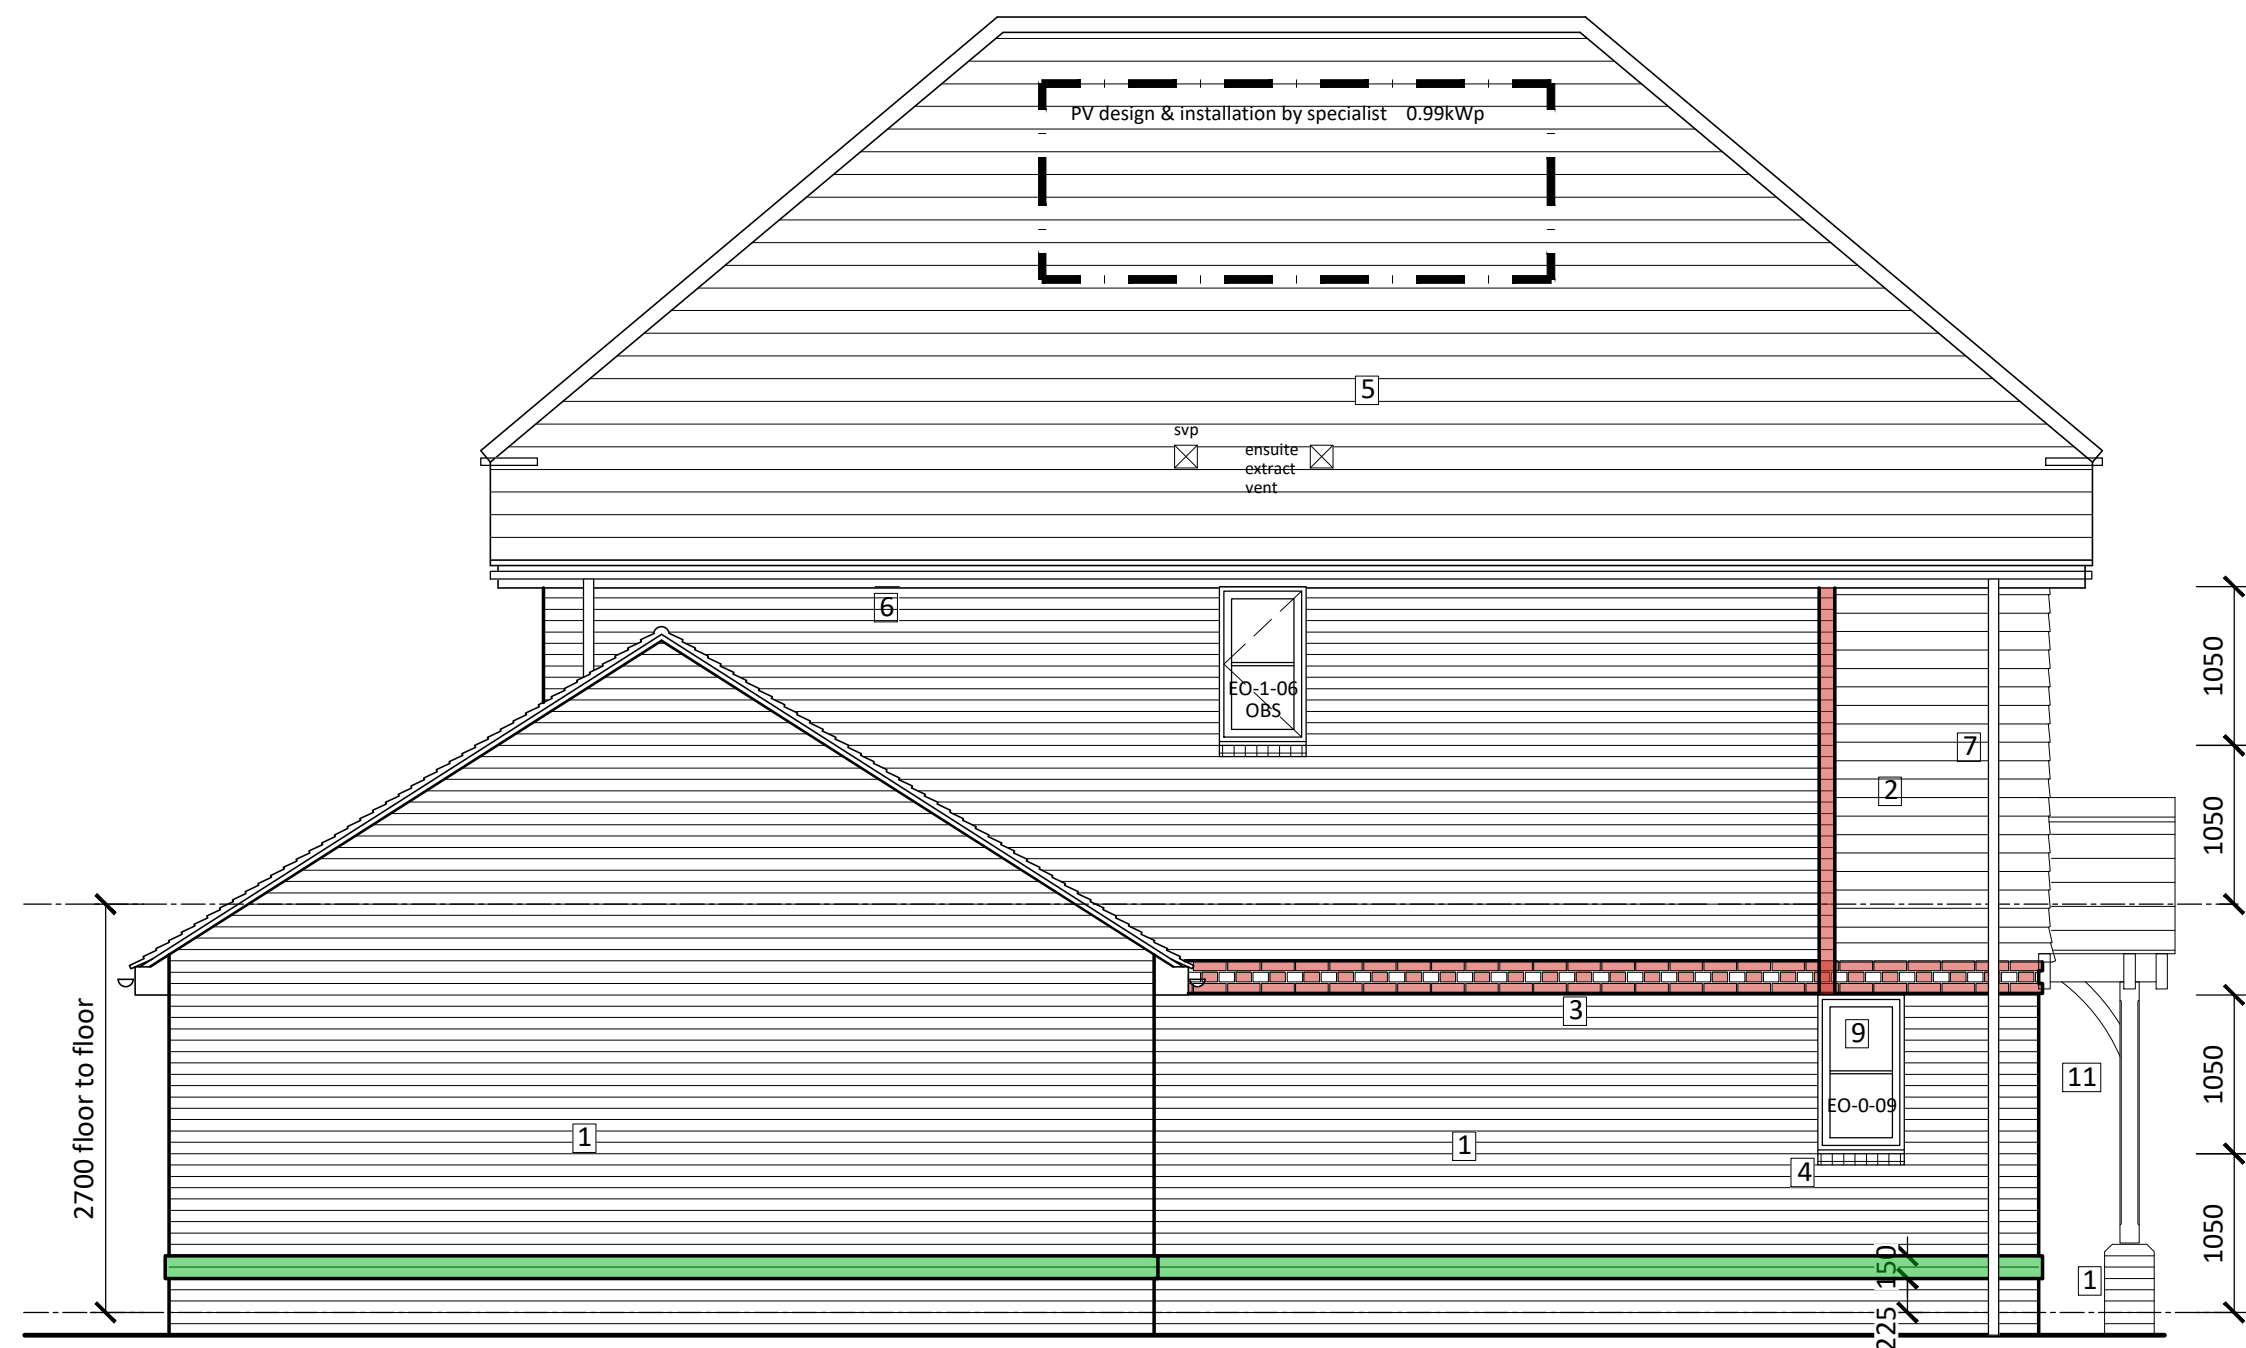

Side Elevation

- GENERAL NOTES :
1. This drawing is the copyright of KSA Architects Ltd and may not be copied, altered or reproduced in any form or passed on to a third party without written consent. If in doubt ASK.
 2. The drawing reflects current standards and legislation agreed for this project at the time of original issue.
 3. This drawing is to be read in conjunction with all relevant architects, structural engineers, mechanical & electrical engineers and specialists drawings / specifications.
 4. Any discrepancies in dimensions or details between the various drawings should be reported immediately.
 5. All dimensions are in millimetres and all levels are in meters.
 6. Do not scale from this drawing for construction, if in doubt ASK.

- 1 brickwork
- 2 Timber Cladding
- 3 brick dentil course
- 4 plinth stretcher brick sub cill
- 5 Clay roof tiles
- 6 UPVC fascias, soffits & bargeboards
- 7 UPVC gutters & downpipes
- 8 Lead cheeks to dormers
- 9 UPVC windows, back & french doors
- 10 Composite front & garage doors
- 11 Oak Porch
- 12 brick verge & corbelling
- 13 splayed brick head
- 14 brick soldier head
- 15 lead scallop flashing
- brick banding
- projecting brick
- a** Type A glazing spec & acoustic background ventilator & extract vents
R_w23dB - sound reduction
D_{new}30dB - ventilator performance
- b** Type B glazing spec & acoustic background ventilator & extract vents
R_w20dB - sound reduction
D_{new}32dB - ventilator performance
- Sections : WD-302 & 310
Floor Plans : WD-202 & 203

J	21.02.23	extent of cladding amended	th	ss
H	17.10.22	construction issue	th	ss
G	05.09.22	gas & elec meters amended	th	ss
F	01.09.22	Updated to match opening schedules	CB	th
E	15.07.22	Built in gas meter shown, brick banding to garage, roof tile materials changed and garage roof pitch changed	CB	th
D	23.06.22	General amendments	CB	ss
C	xx.04.22	movement joints added	th	ss
B	21.02.22	Q-clad replaced with vertical tile hanging, brick cills amended, brick banding/detailing added, garage roof pitch amended, porch amended	th	ss
A	02.02.22	First issue	th	ss
Rev	Date	Description	Rev By	Ckd By

The people orientated placemakers.

Client

DOSWELL PROJECTS

Project

FAIRWAYS & HOMEFIELD

Winchester Road

Boorley Green

Southampton

SO32 2DH

Drawing Title

PLOT 2

Elevations

Drawing Status

CONSTRUCTION

Document Ref.

1245 WD-402

Revision

J

Scale

1:50 @ A1

Drawn By

th

RIBA

KSA Architects Ltd. Concept House

35 Kingston Crescent, North End

Portsmouth, Hampshire, PO2 8AA

Web: www.ksaltd.co.uk

Phone: 023 9267 3618

Email: info@ksaltd.co.uk

Chartered Practice

SGS