

- GENERAL NOTES :
- This drawing is the copyright of KSA Architects Ltd and may not be copied, altered or reproduced in any form or passed on to a third party without written consent. If in doubt ASK.
 - The drawing reflects current standards and legislation agreed for this project at the time of original issue.
 - This drawing is to be read in conjunction with all relevant architects, structural engineers, mechanical & electrical engineers and specialists drawings / specifications.
 - Any discrepancies in dimensions or details between the various drawings should be reported immediately.
 - All dimensions are in millimetres and all levels are in meters.
 - Do not scale from this drawing for construction, if in doubt ASK.




Front Elevation



Rear Elevation



Side Elevation

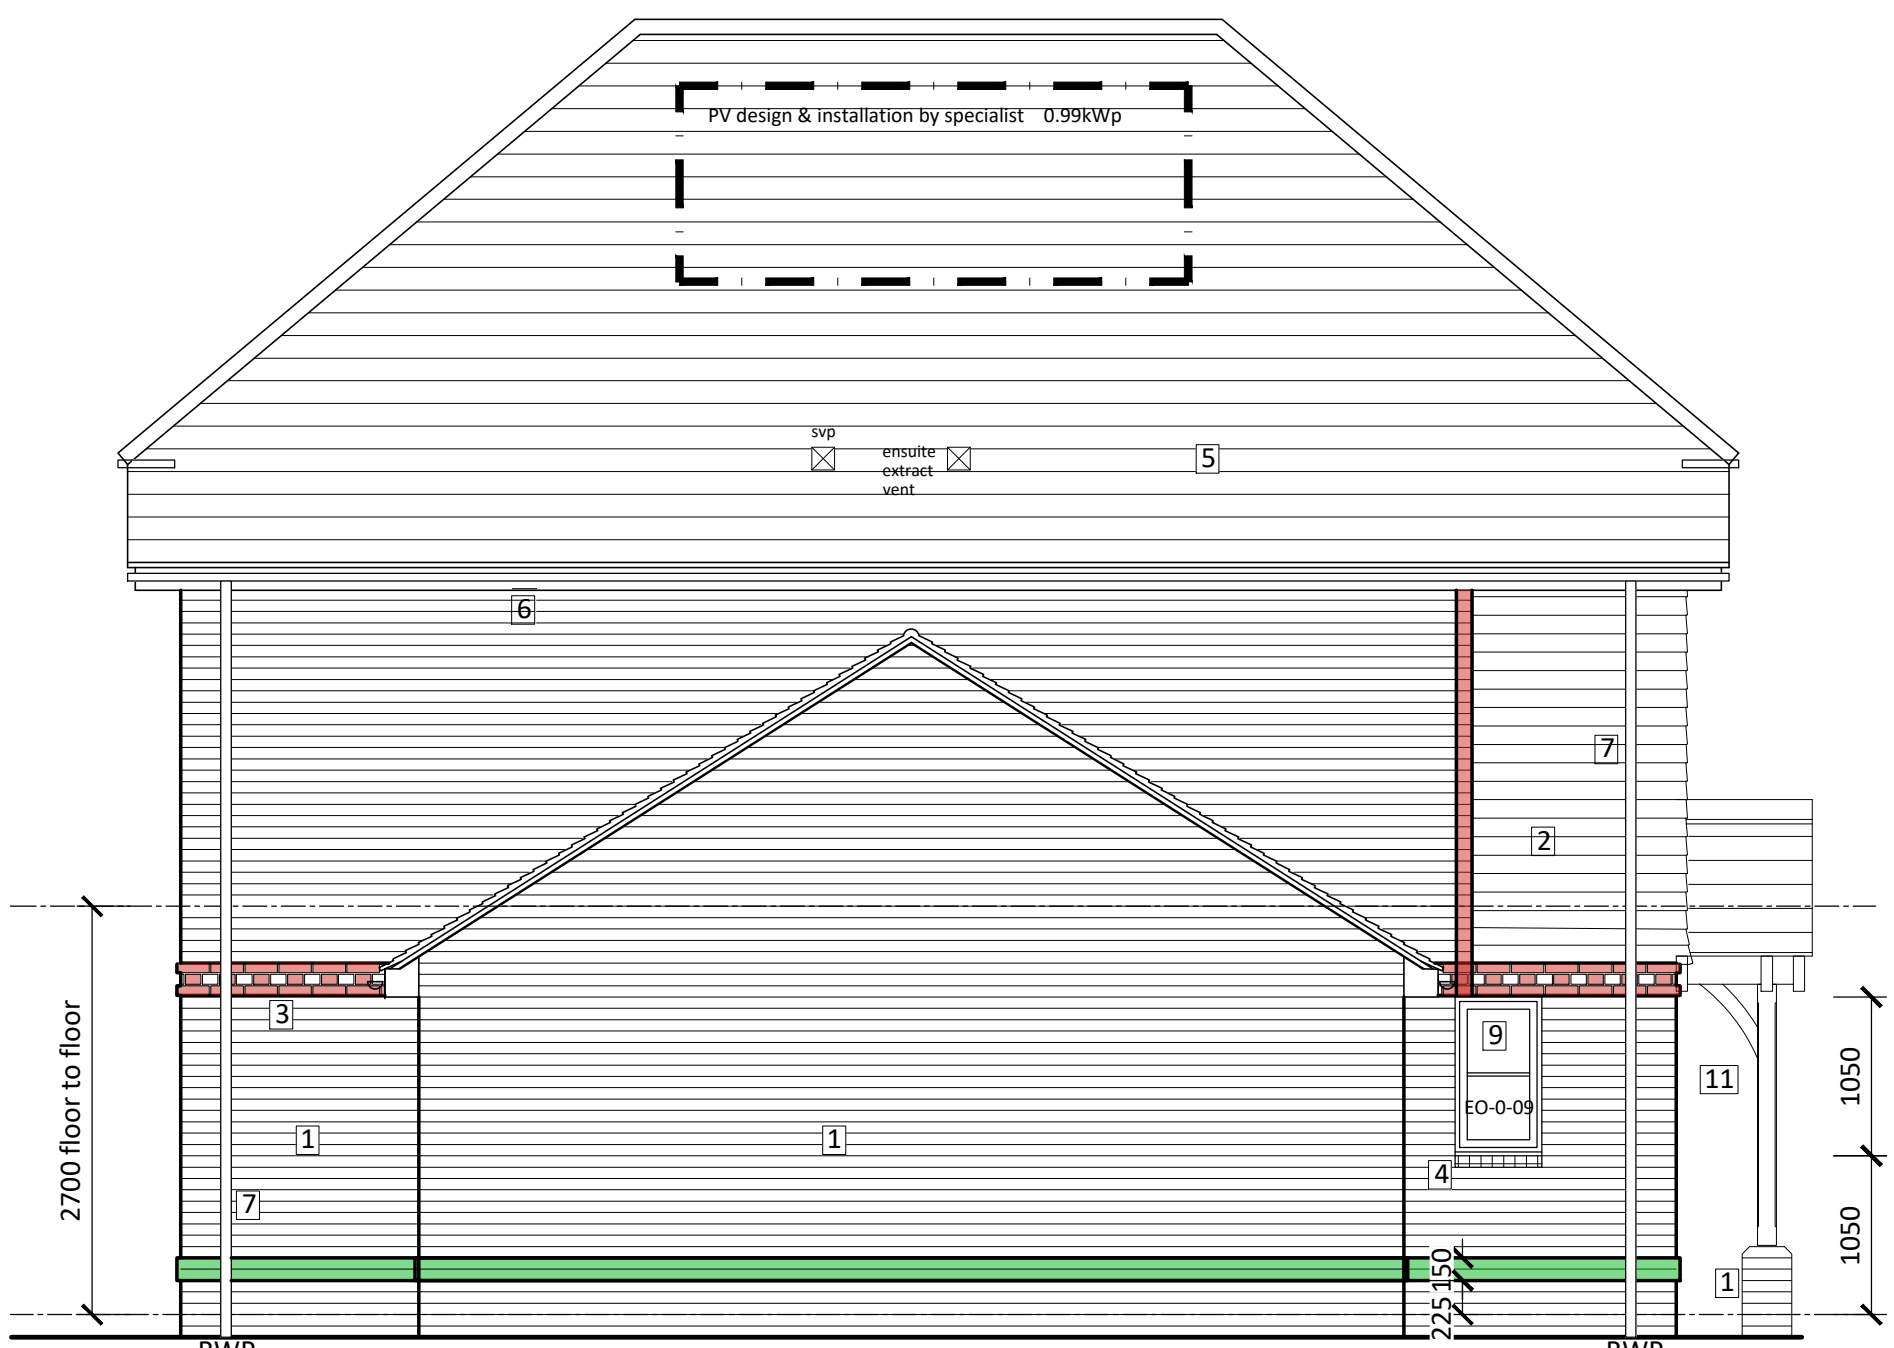

Side Elevation

- 1 brickwork
2 Timber Cladding
3 brick dentil course
4 plinth stretcher brick sub cill
5 Clay roof tiles
6 UPVC fascias, soffits & bargeboards
7 UPVC gutters & downpipes
8 Lead cheeks to dormers
9 UPVC windows, back & french doors
10 Composite front & garage doors
11 Oak Porch
12 brick verge & corbelling
13 splayed brick head
14 brick soldier head
15 lead scallop flashing
brick banding
projecting brick

a Type A glazing spec & acoustic background ventilator & extract vents
R_w23dB - sound reduction
D_{new}30dB - ventilator performance

b Type B glazing spec & acoustic background ventilator & extract vents
R_w20dB - sound reduction
D_{new}32dB - ventilator performance

Sections : WD-301 & 302
Floor Plans : WD-201

J	21.02.23	extent of cladding amended	th	ss
H	17.10.22	construction issue	th	ss
G	05.09.22	gas & elec meters amended	th	ss
F	01.09.22	Updated to match opening schedules	CB	th
E	14.07.22	Built in gas meter shown, brick banding to garage and roof, tile materials changed & garage roof pitch changed	CB	th
D	23.06.22	General amendments	CB	ss
C	xx.04.22	movement joints added	th	ss
B	21.02.22	Q-clad replaced with vertical tile hanging, brick cills amended, brick banding/detailing added, garage roof pitch amended, porch amended	th	ss
A	02.02.22	First issue	th	ss
Rev	Date	Description	Rev By	Ckd By

KSA The people orientated placemakers.

Client **DOSWELL PROJECTS**

Project
FAIRWAYS & HOMEFIELD
Winchester Road
Boorley Green
Southampton
SO32 2DH

Drawing Title
PLOT 1
Elevations

Drawing Status	Scale
CONSTRUCTION	1:50 @ A1
Document Ref.	Revision
1245 WD-401	J
	Drawn By
	th