




Existing Front Elevation

1 : 100




Existing Rear Elevation

1 : 100

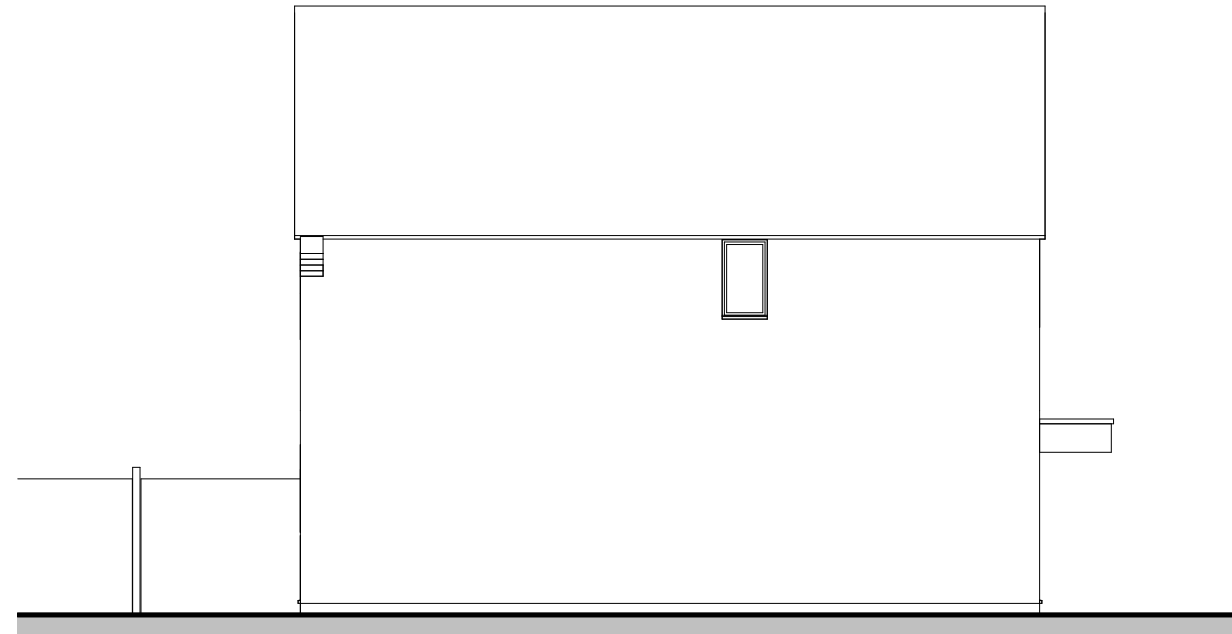


Existing RH Elevation

1 : 100

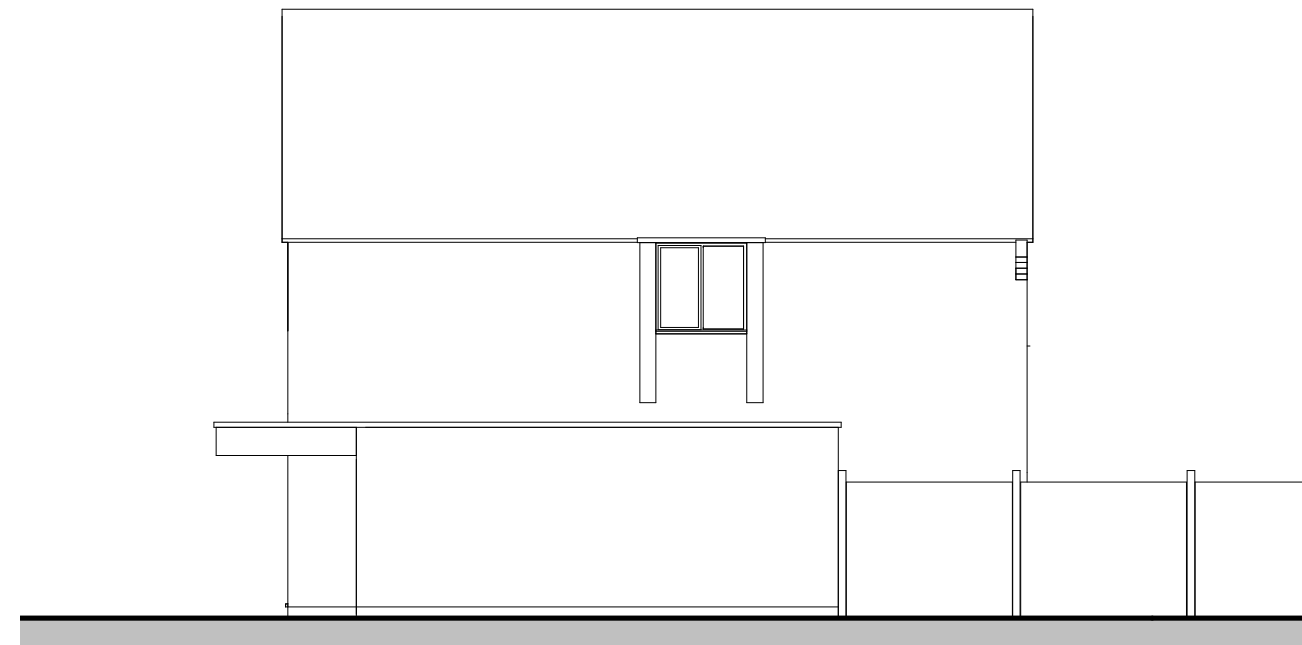

Existing LH Elevation

1 : 100

 

URBAN ARCHITECTURE

Malcolm Stevens BA (Hons) Arch Tech Tel: 07815 109494 & 023 80403794
Email : malcstevens@urban-architecture.co.uk

Project 8 MAPLE CRESCENT WEST END
SOUTHAMPTON SO30 3JH

Project No **P23002**

Date JAN 23 Scale as shown

Drawing Title EXISTING ELEVATIONS

Drawing No P03

Client MR K ALGOUD

Revision

This drawing is copyright of the Architectural Consultant & must not be reproduced without their express permission.