





Front Elevation - As Existing
Elevations Scale 1:100

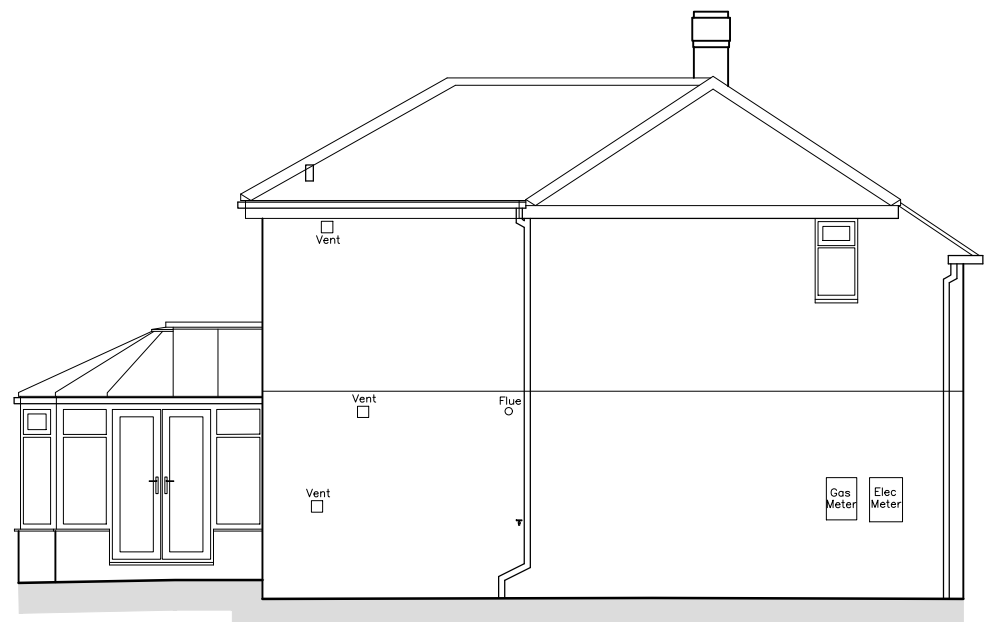


Side Elevation - As Existing
Elevations Scale 1:100




Rear Elevation - As Existing
Elevations Scale 1:100

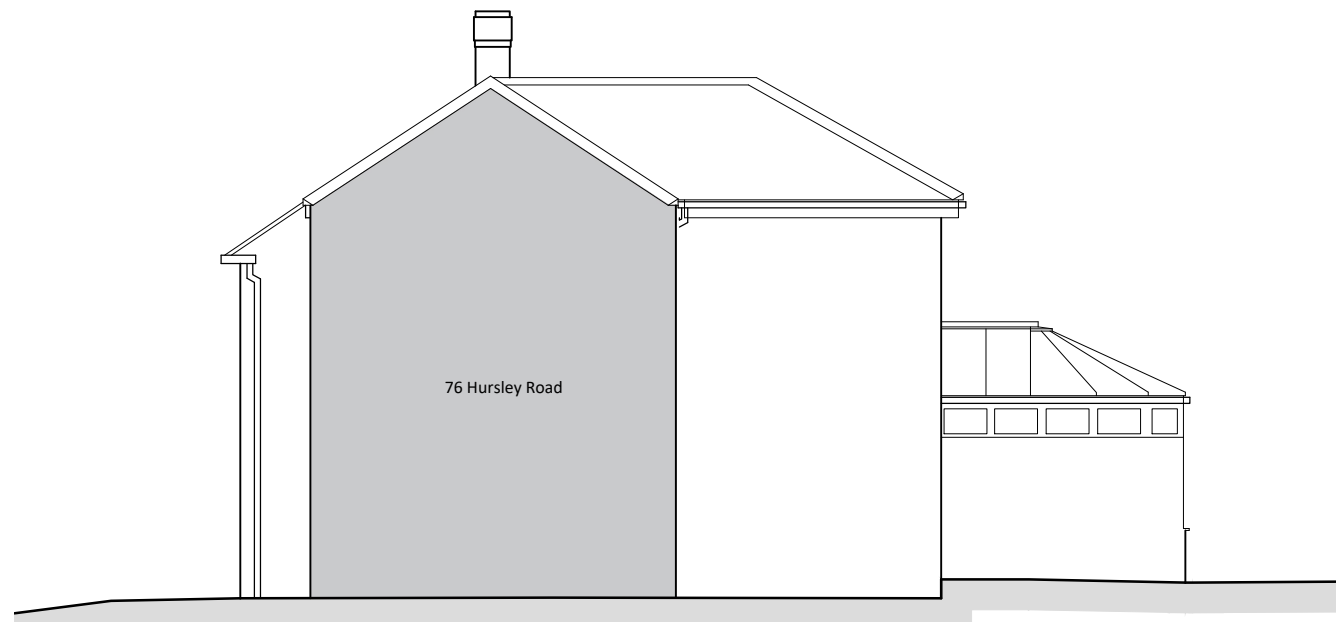


Side Elevation - As Existing
Elevations Scale 1:100

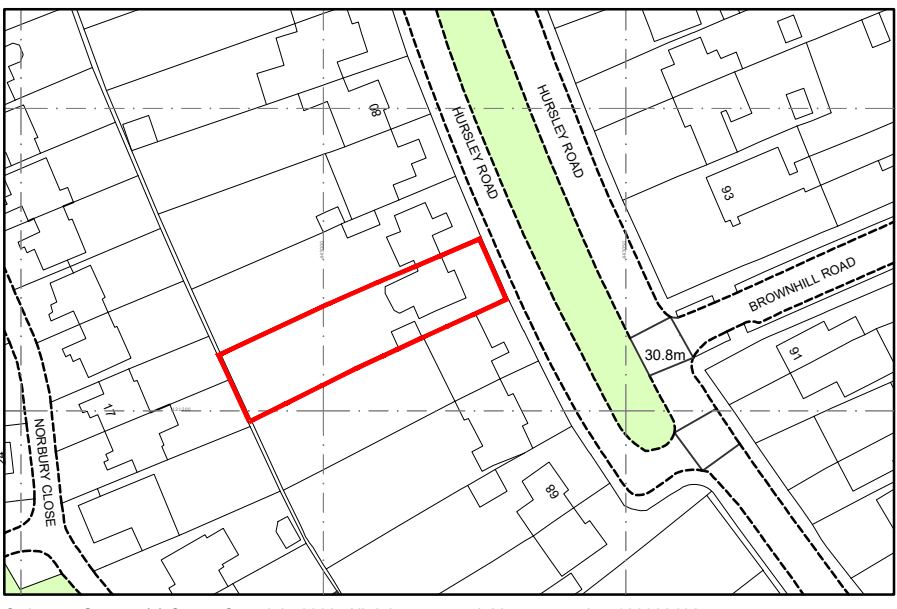


Location Plan -As Existing
Scale 1:1250

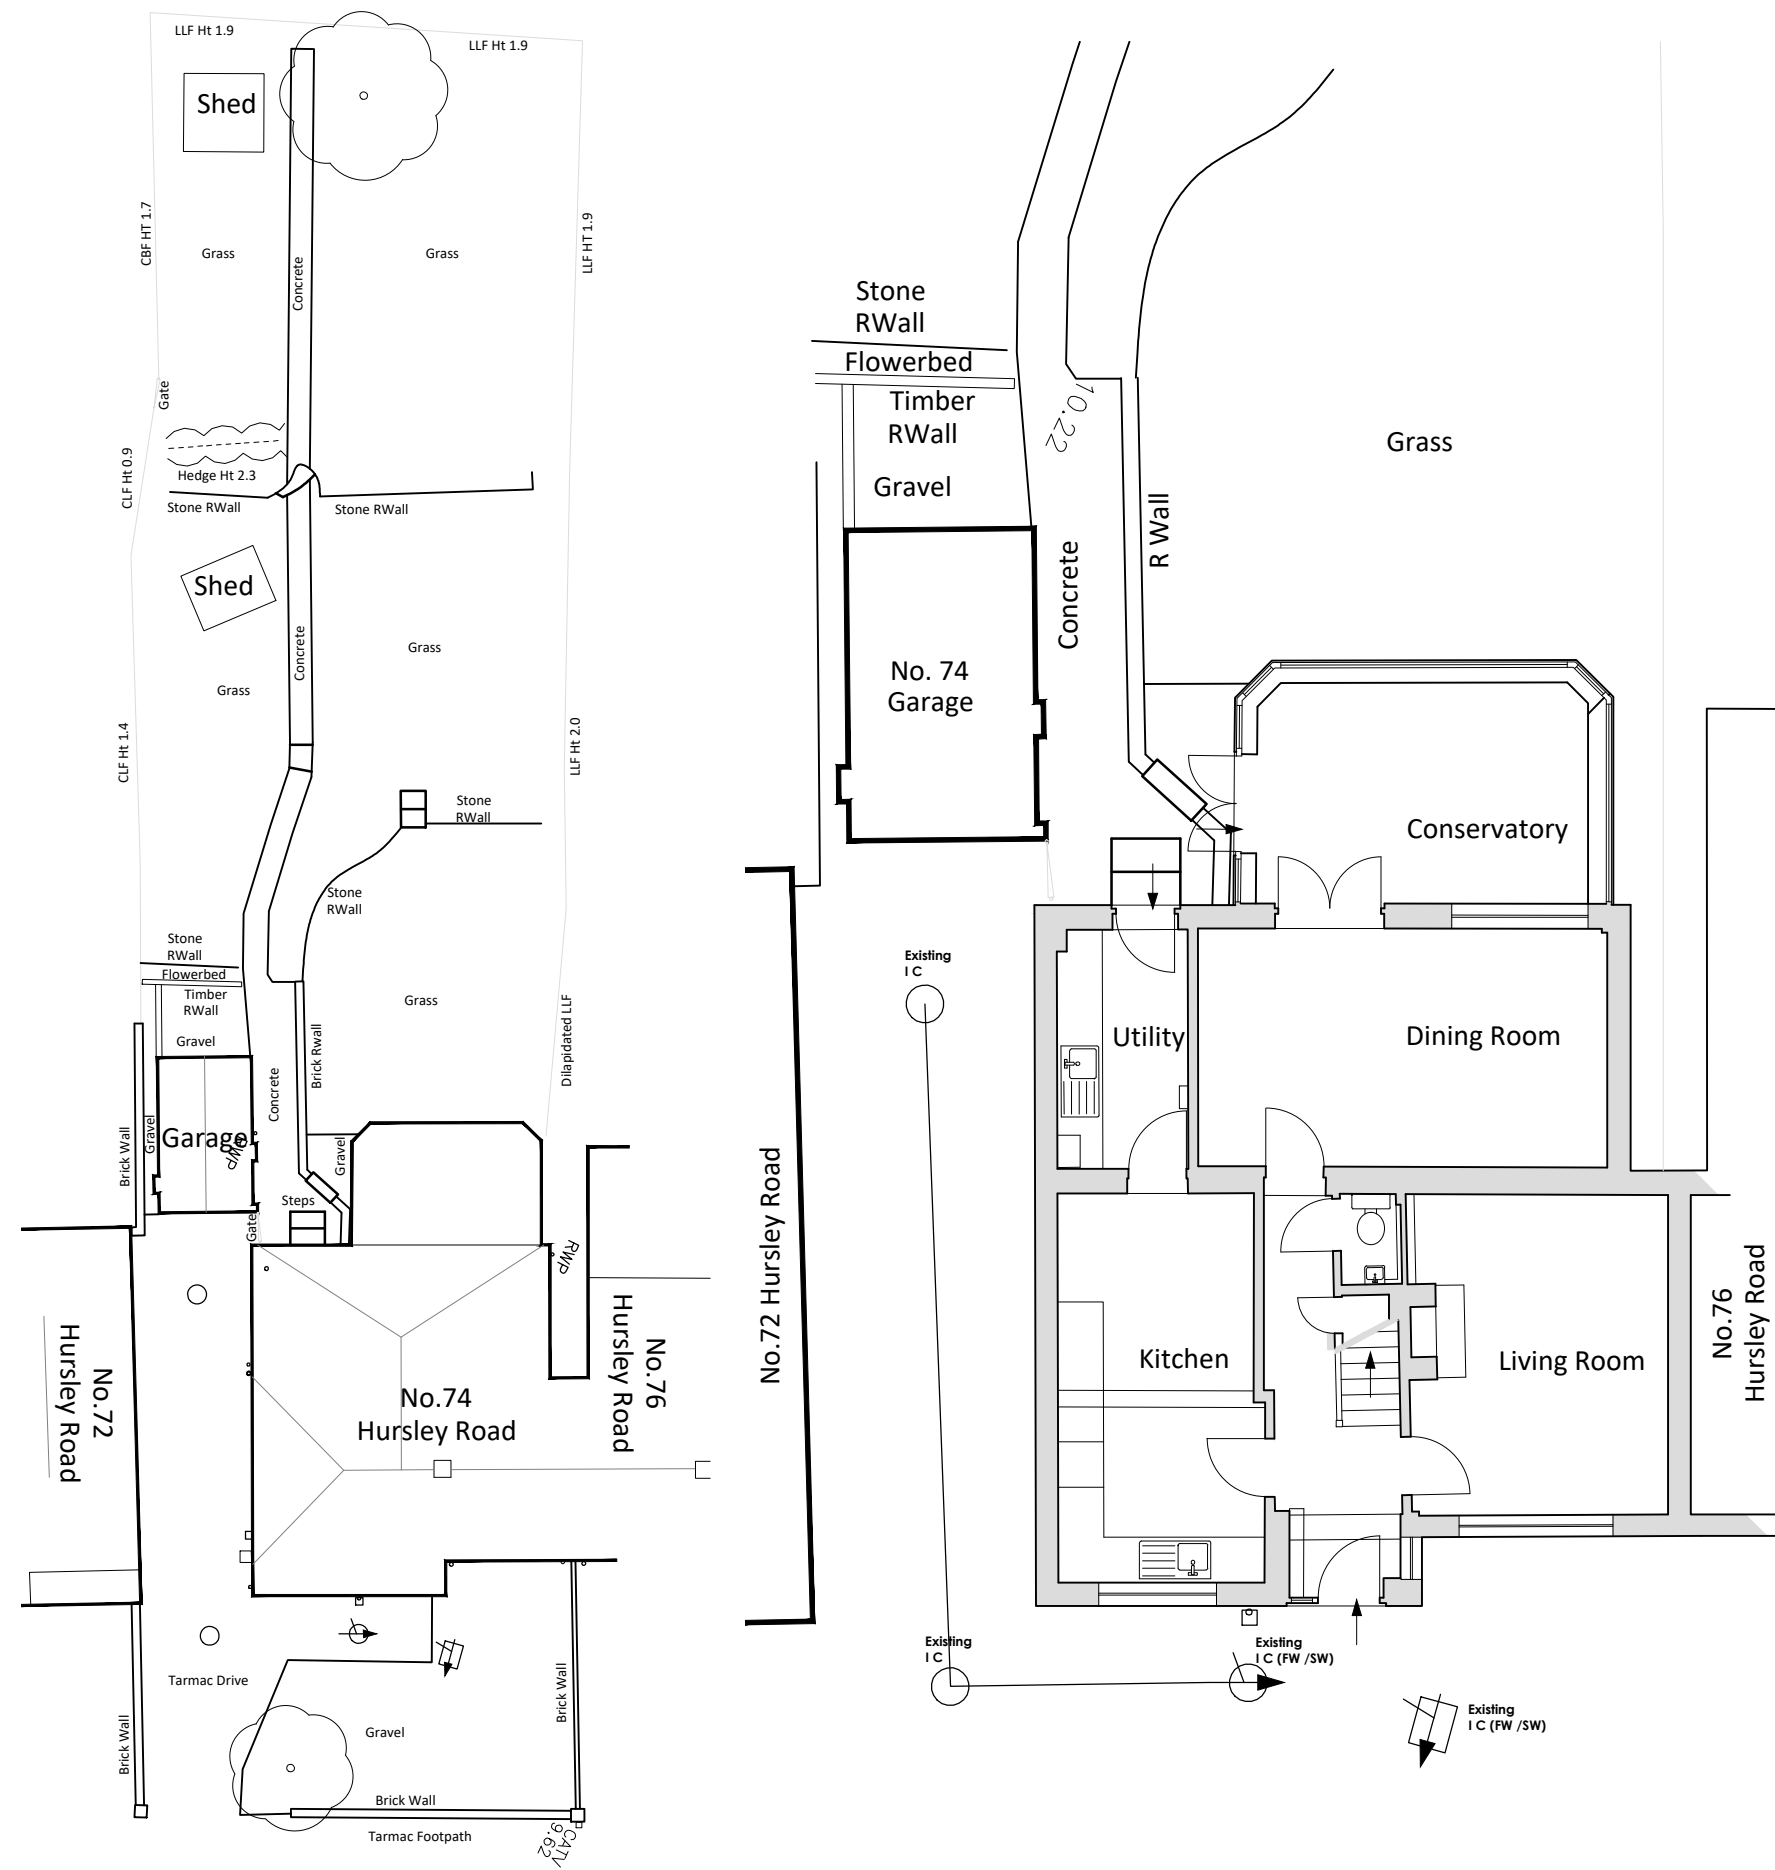


Site Plan - As Existing
Scale 1:200

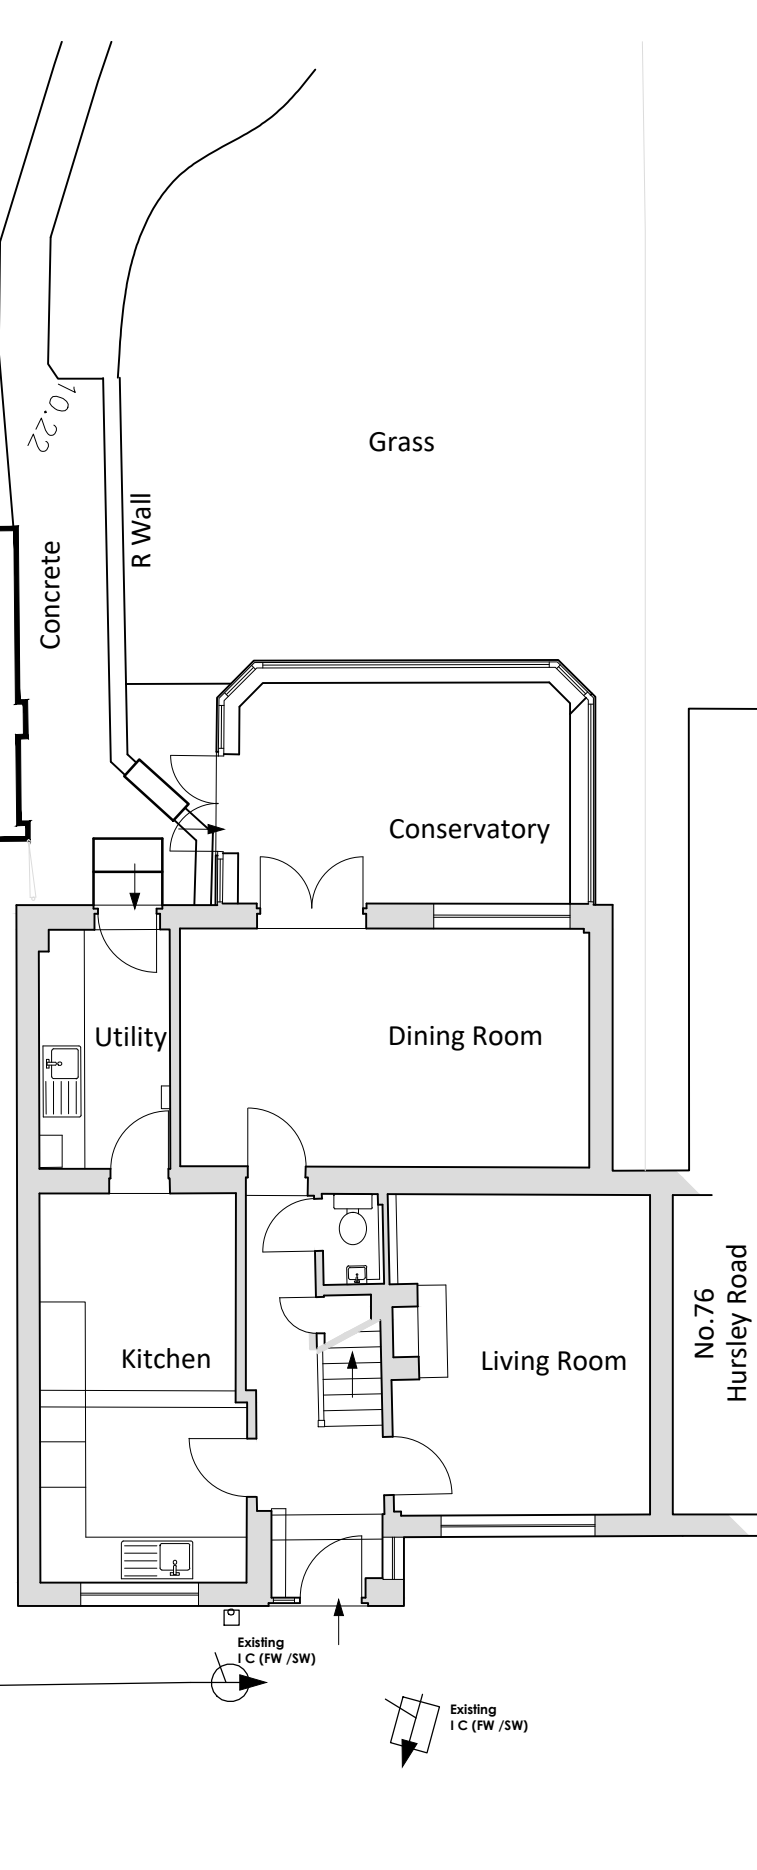


Ground Floor Plan - As Existing
Scale 1:100

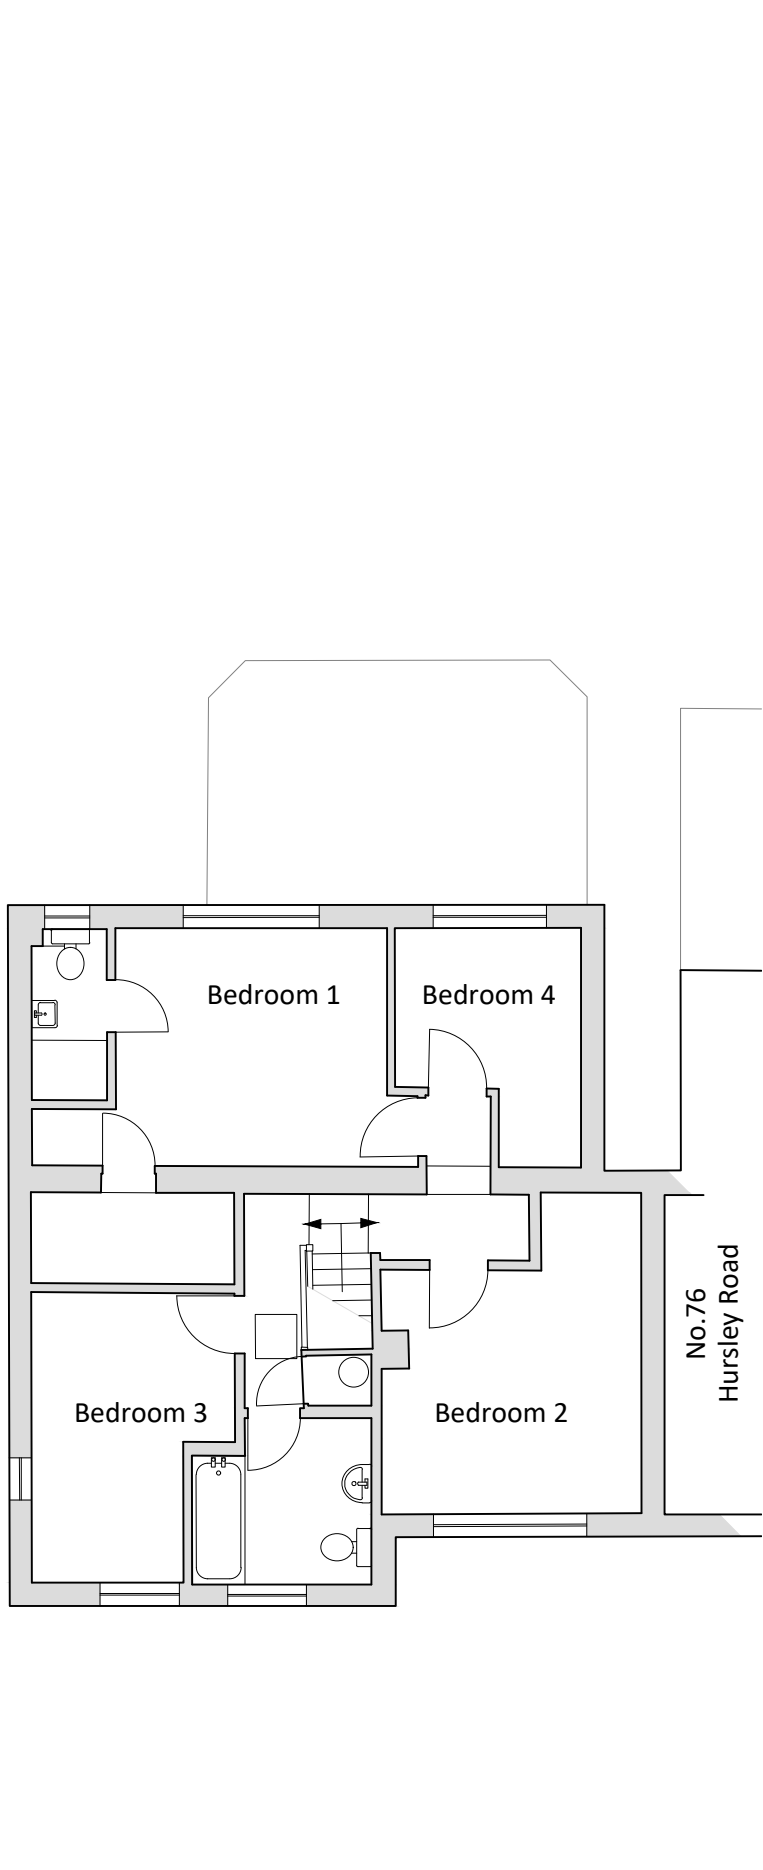


First Floor Plan - As Existing
Scale 1:100

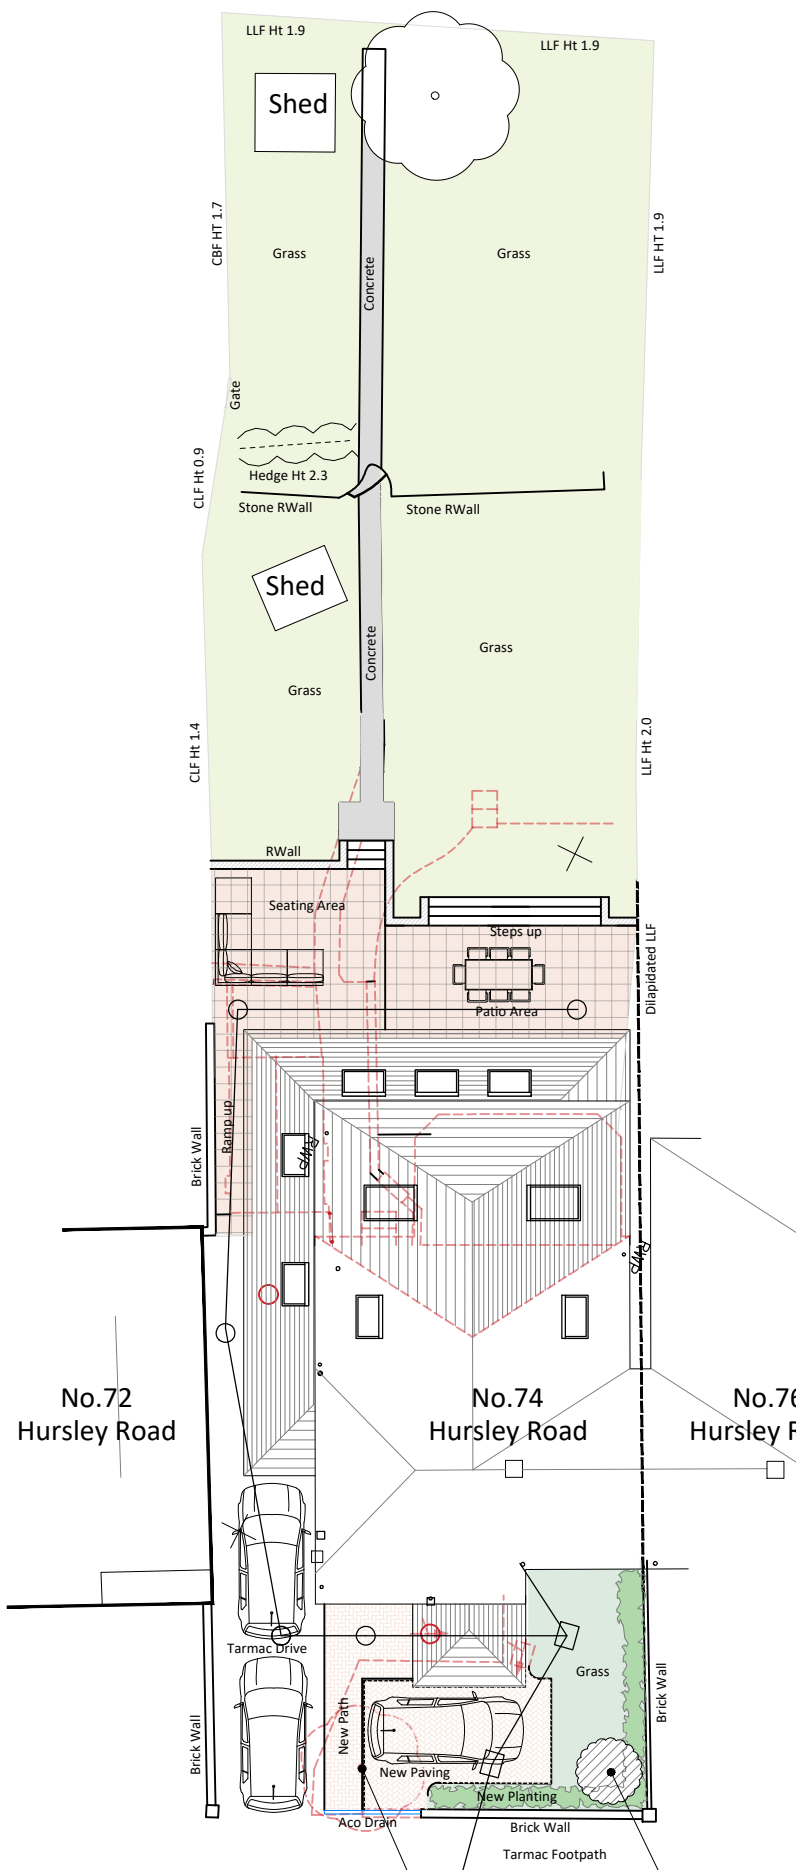

Site Plan - As Proposed
Scale 1:200

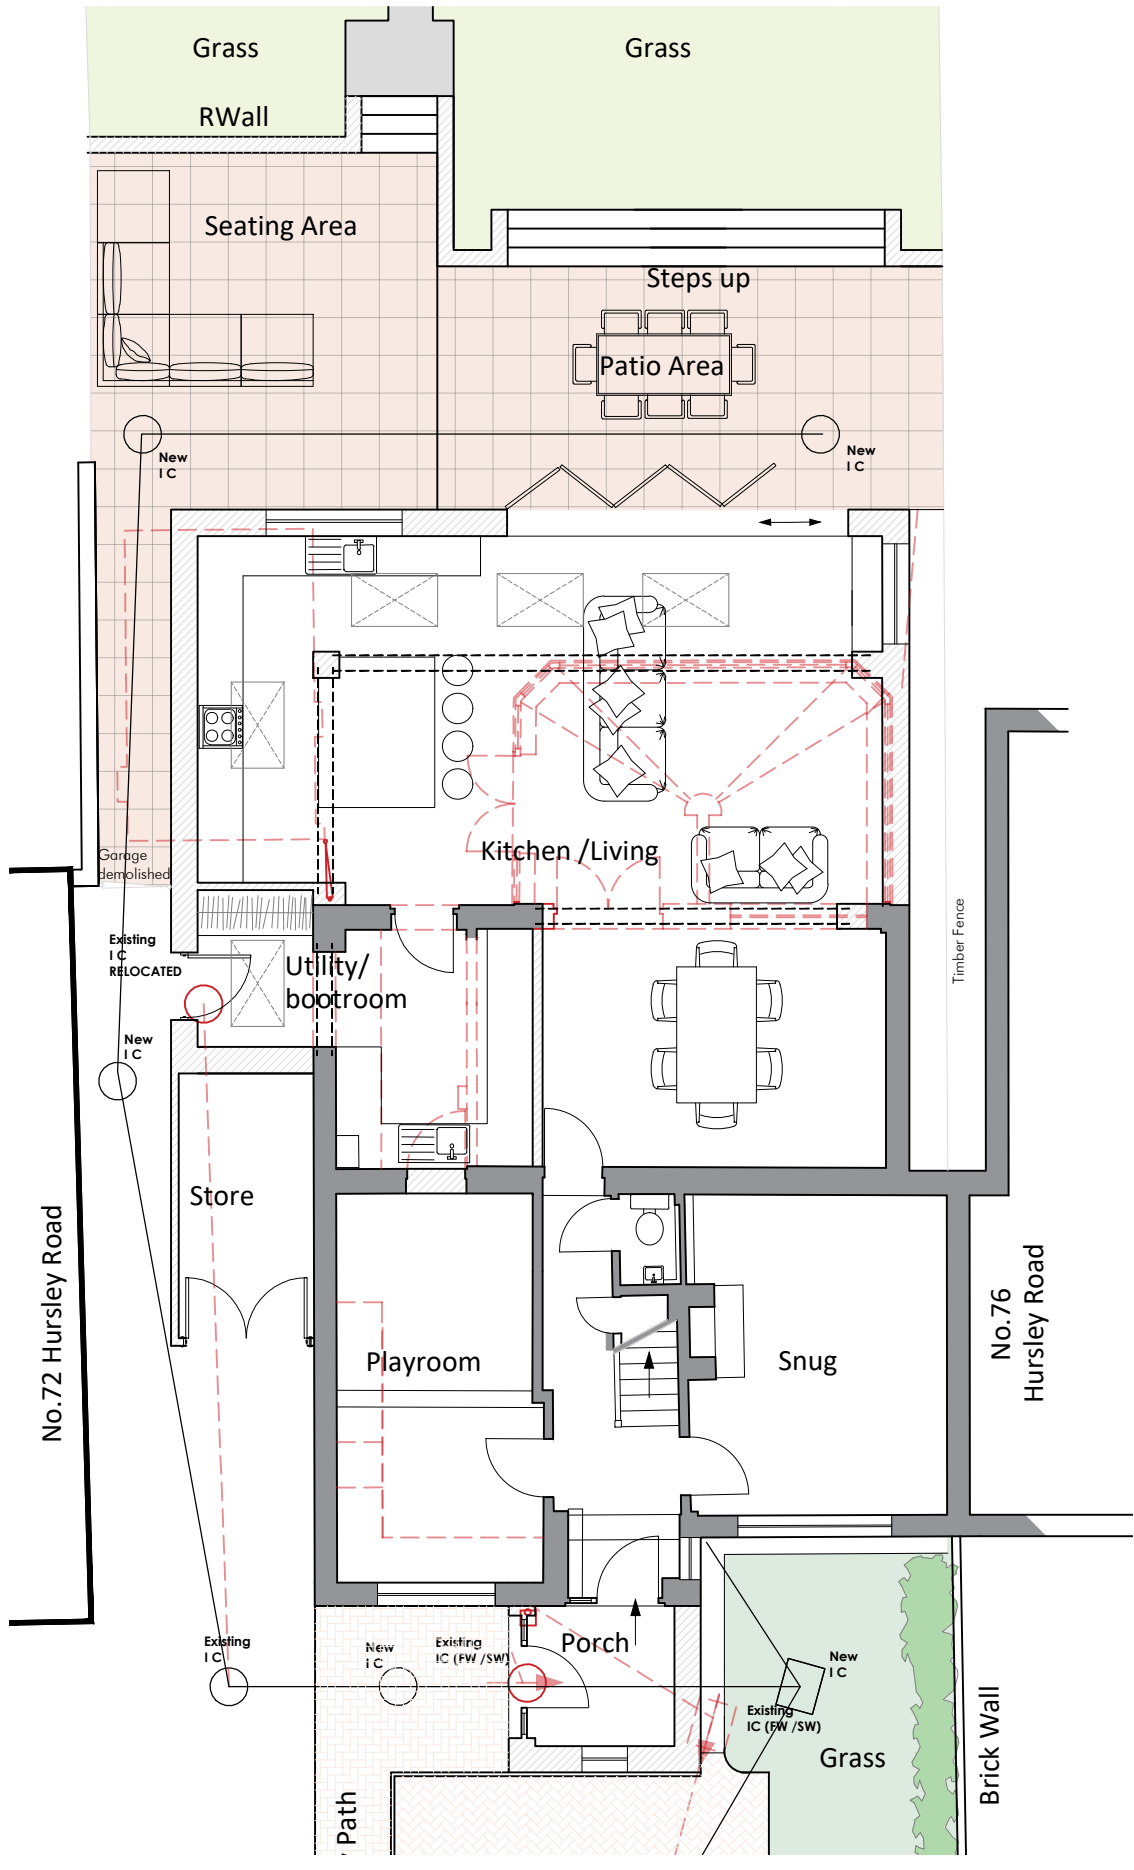


Ground Floor Plan - As Proposed
Scale 1:100

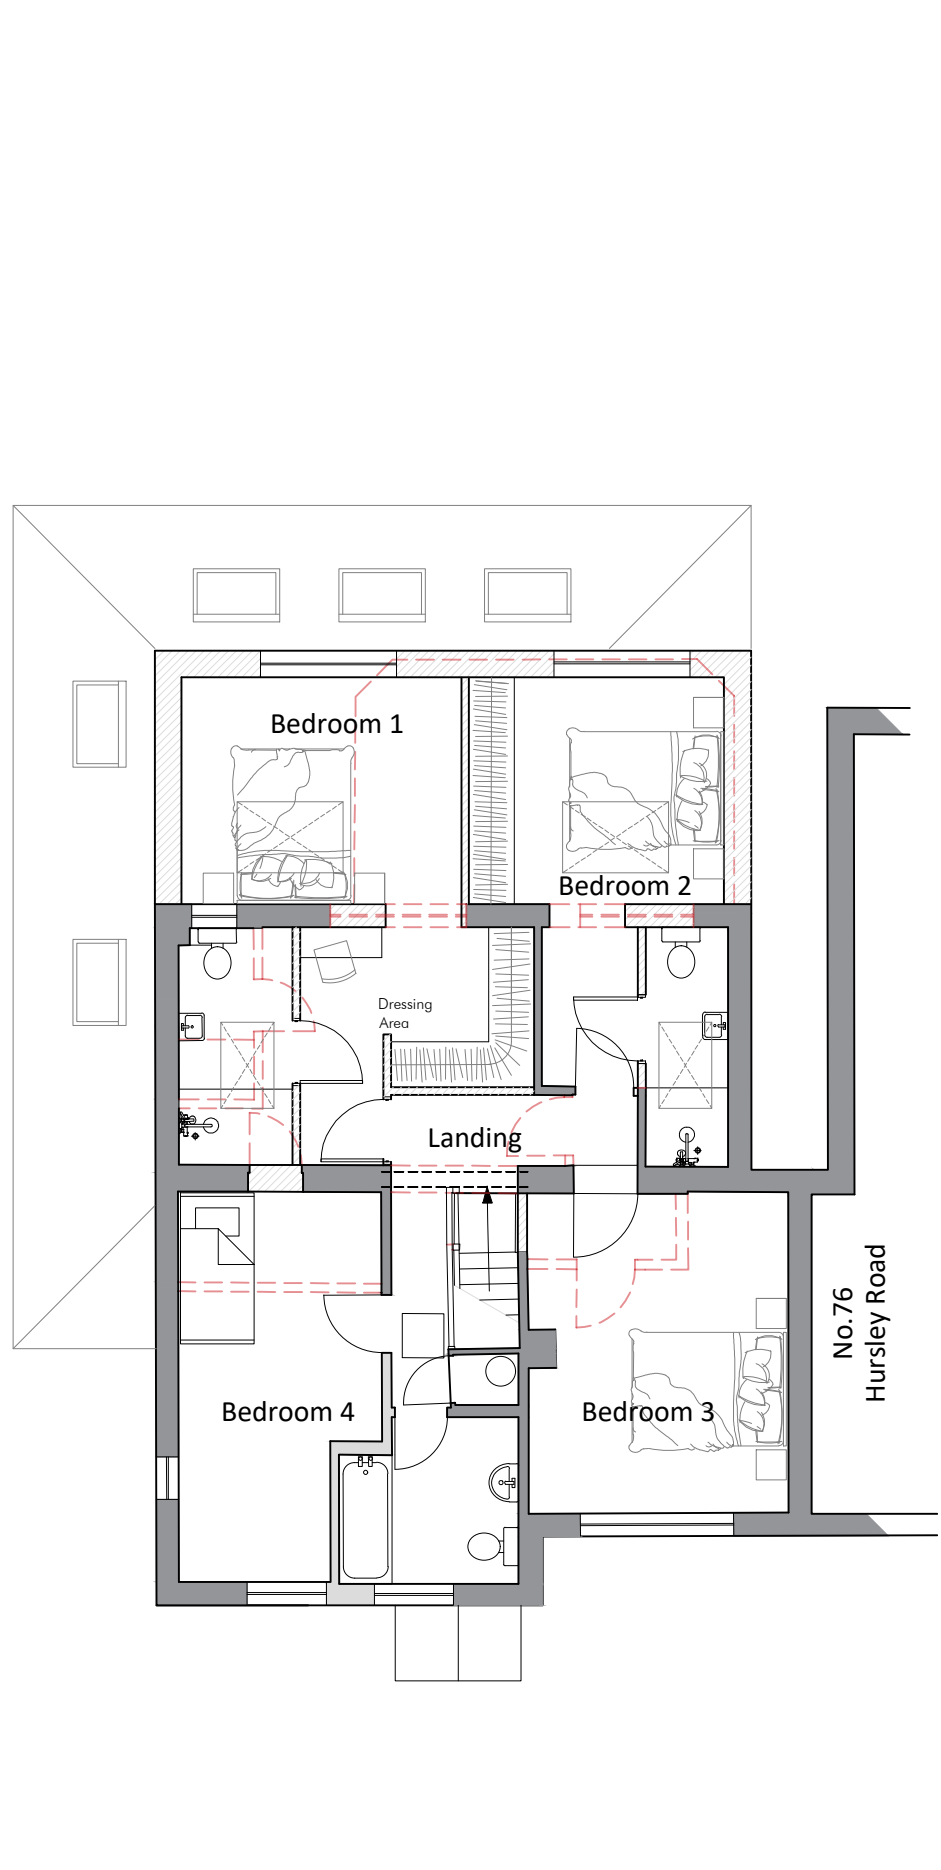


First Floor Plan - As Proposed
Scale 1:100




Front Elevation - As Proposed
Elevations Scale 1:100

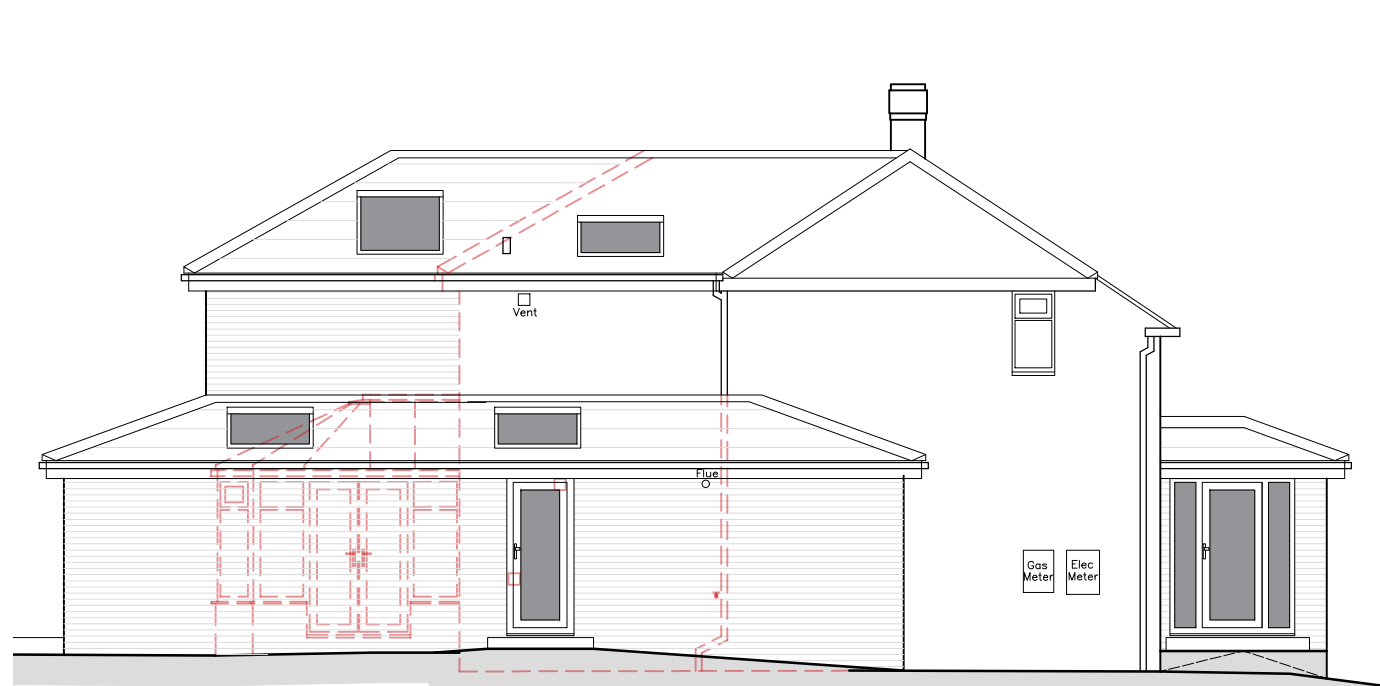

Side Elevation - As Proposed
Elevations Scale 1:100

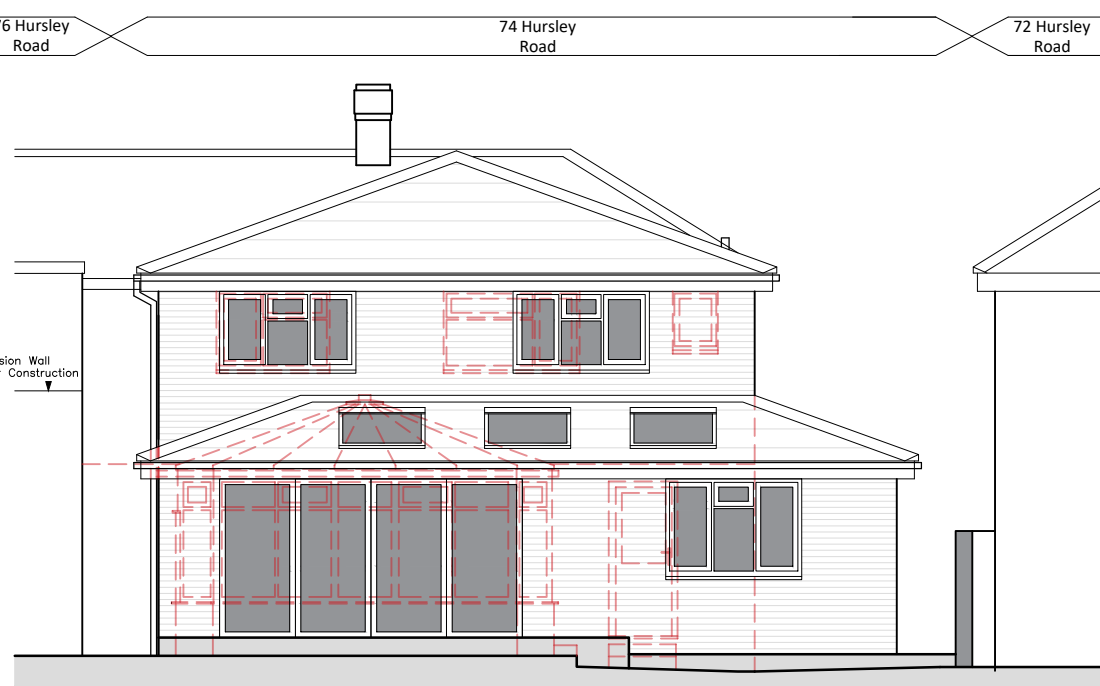

Rear Elevation - As Proposed
Elevations Scale 1:100

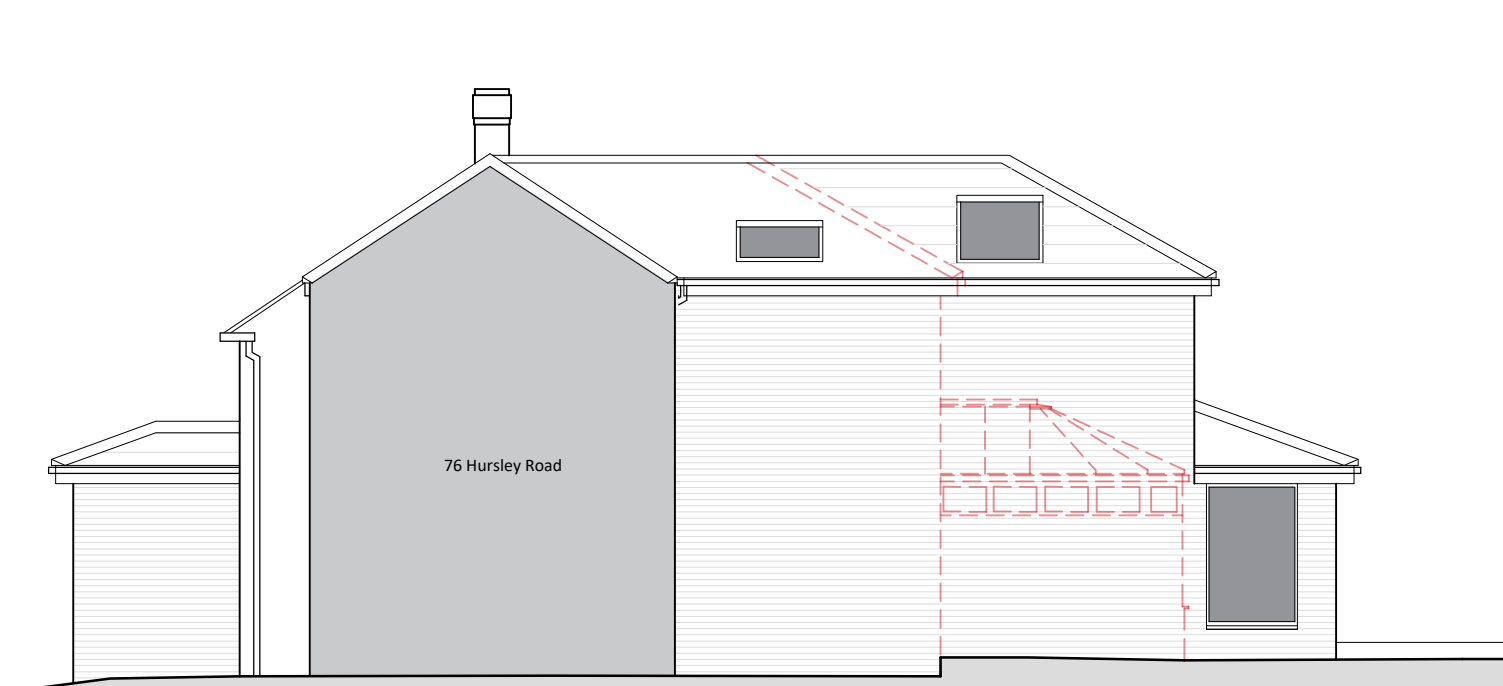

Side Elevation - As Proposed
Elevations Scale 1:100

NOTES FOR THE PROPOSED WORKS:

Brickwork - Mix of Red/ Orange to ground floor and render to upper floor to match existing property
Roof - Brown clay tiles to match existing property
Roof (Flat)- EPDM Rubber Roof
Upvc - White Upvc windows/doors
Front Door - Grey Upvc
Rwps - Black to match existing & to be extended as required