

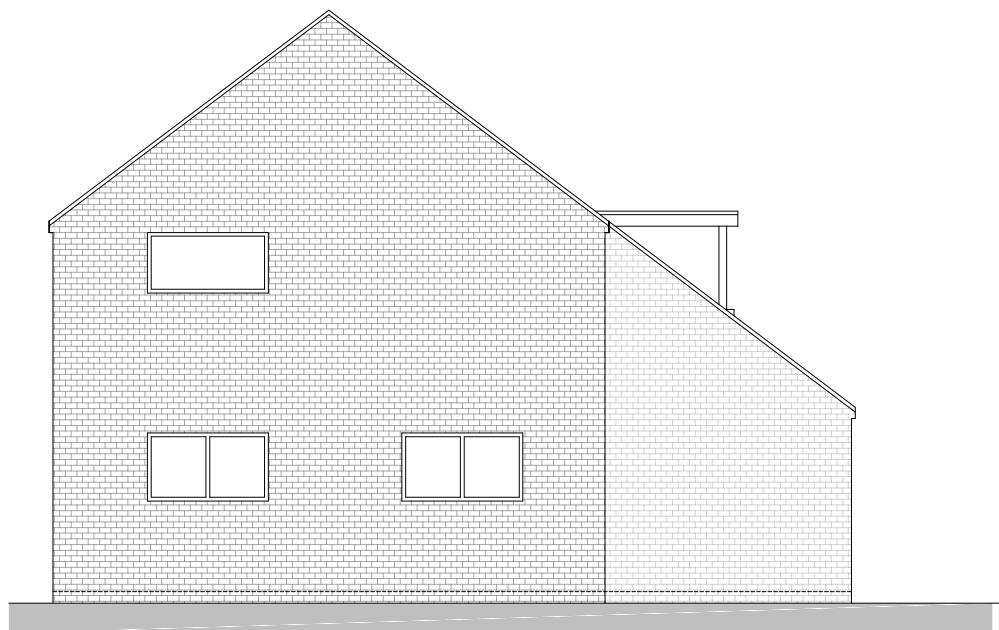


Proposed


1 Sovereign Drive

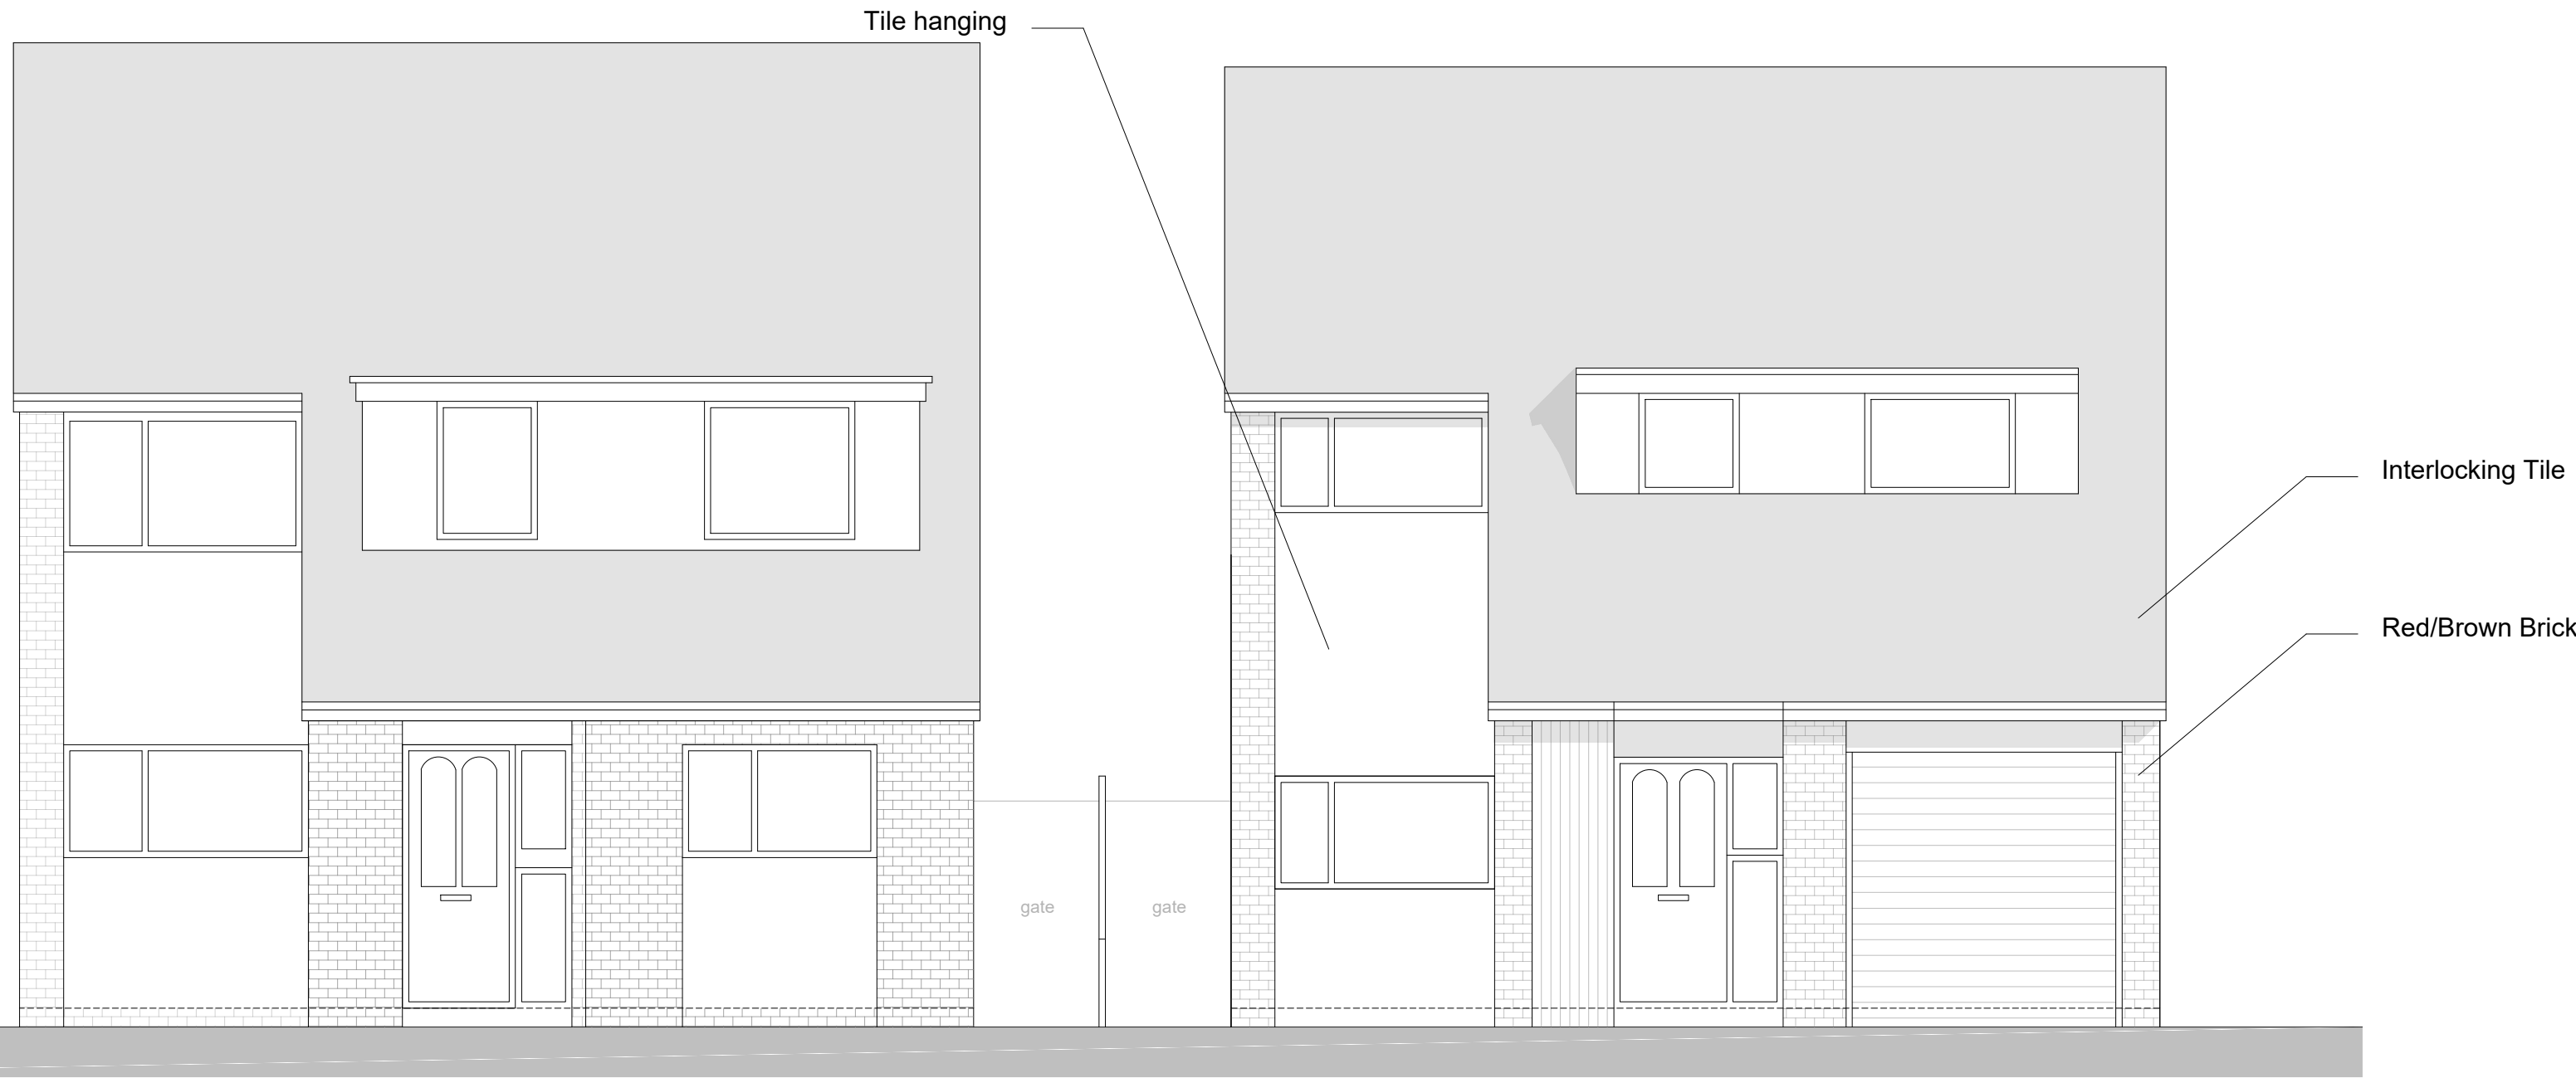

North Elevation 1:100

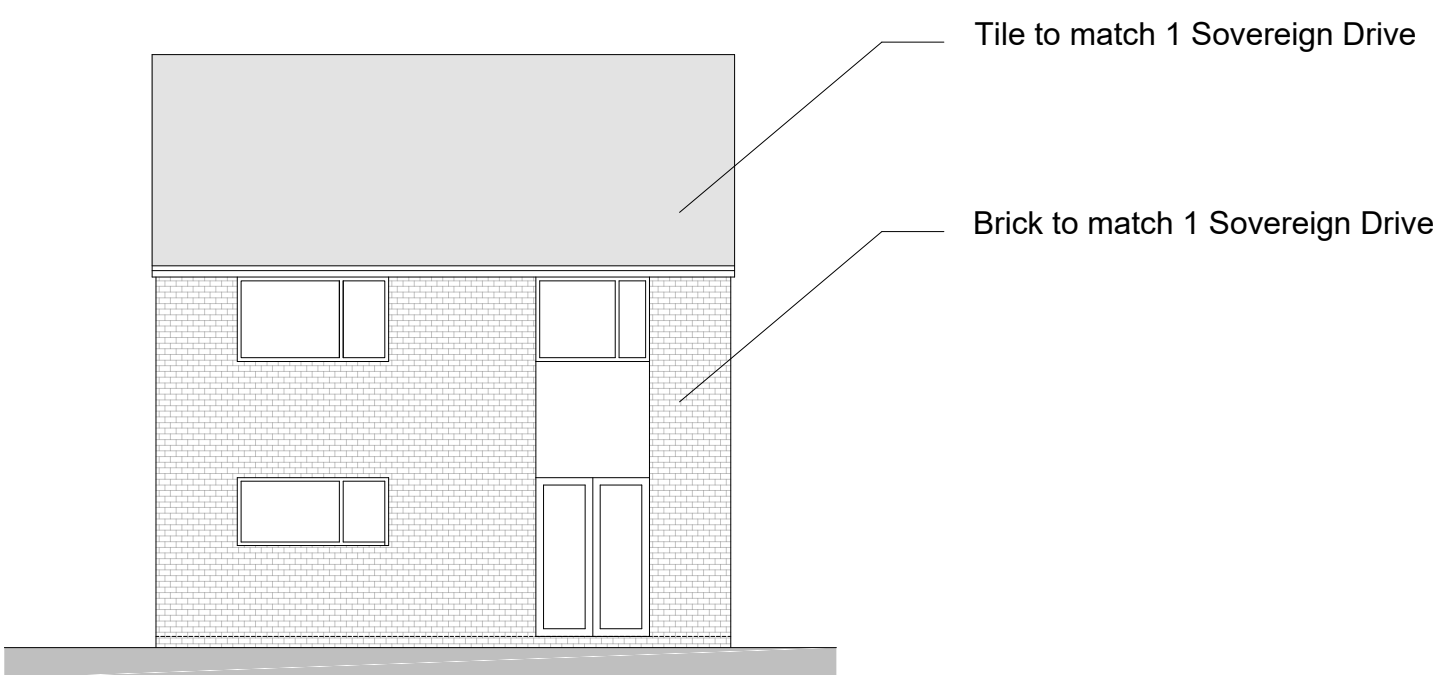

East Elevation 1:100

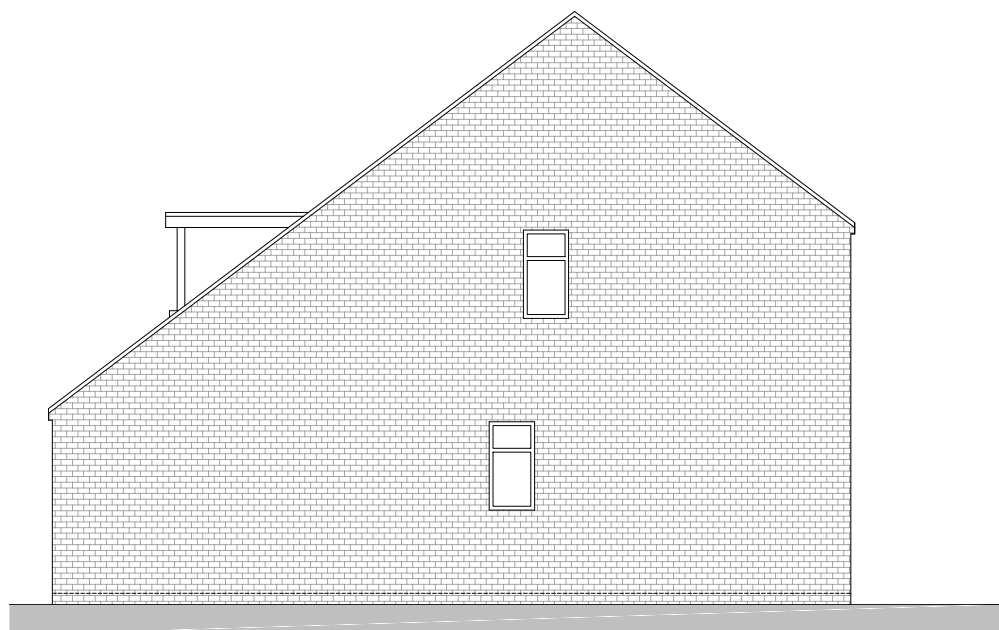


South Elevation 1:100




West Elevation 1:100

Street scene 1:50

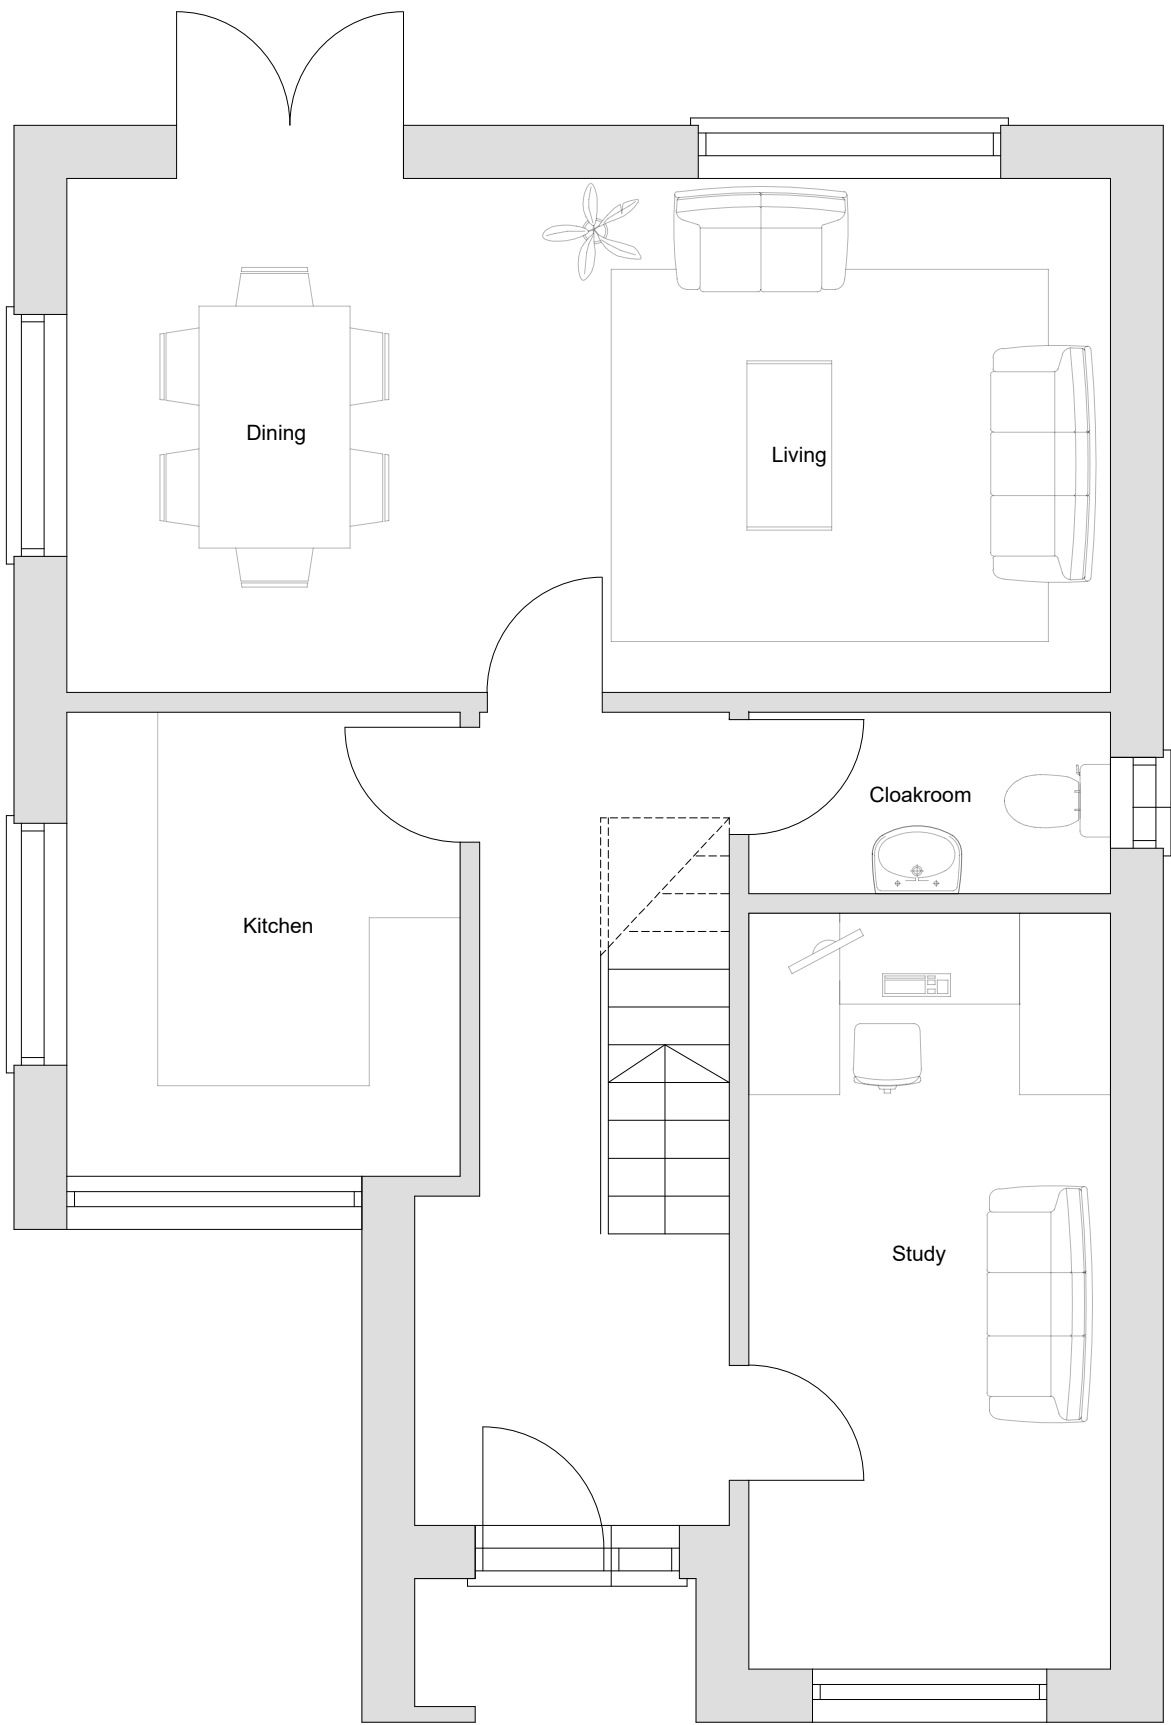

Ground Floor Plan 1:50

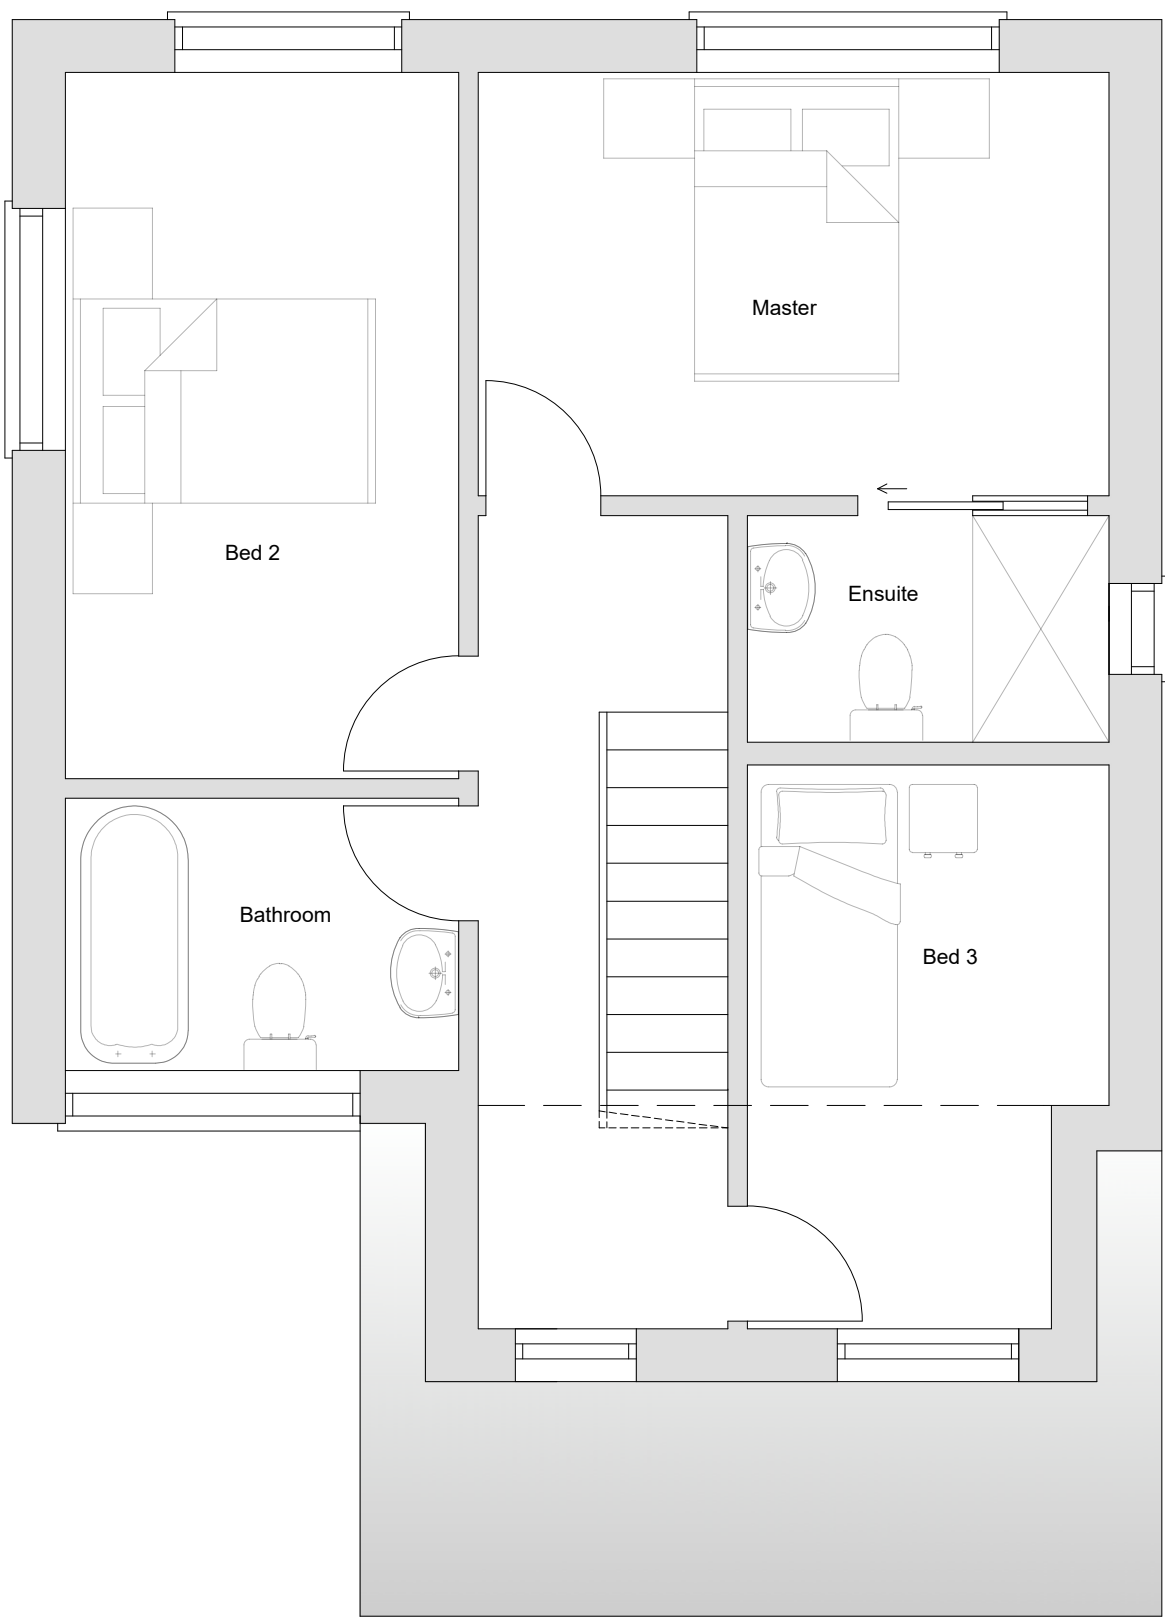

First Floor Plan 1:50

REVISION	DESCRIPTION	DATE
----------	-------------	------

1 Sovereign Drive
Botley
SO30 2SR

PROJECT Robert Simpson

CLIENT PROPOSAL 1

DRAWING PLANS & ELEVATIONS

NO. 1706/P/11

DATE January 2023

SCALE 1:50, 1:100

DRAWN BY: HK CHECKED BY: LW

bbd

ARCHITECTS
bizzy blue design ltd
riba chartered architects

horsefair arch
the horsefair
romsey
SO51 8EZ

t: 01794 524200
e: enquiries@bizzybluedesign.com