



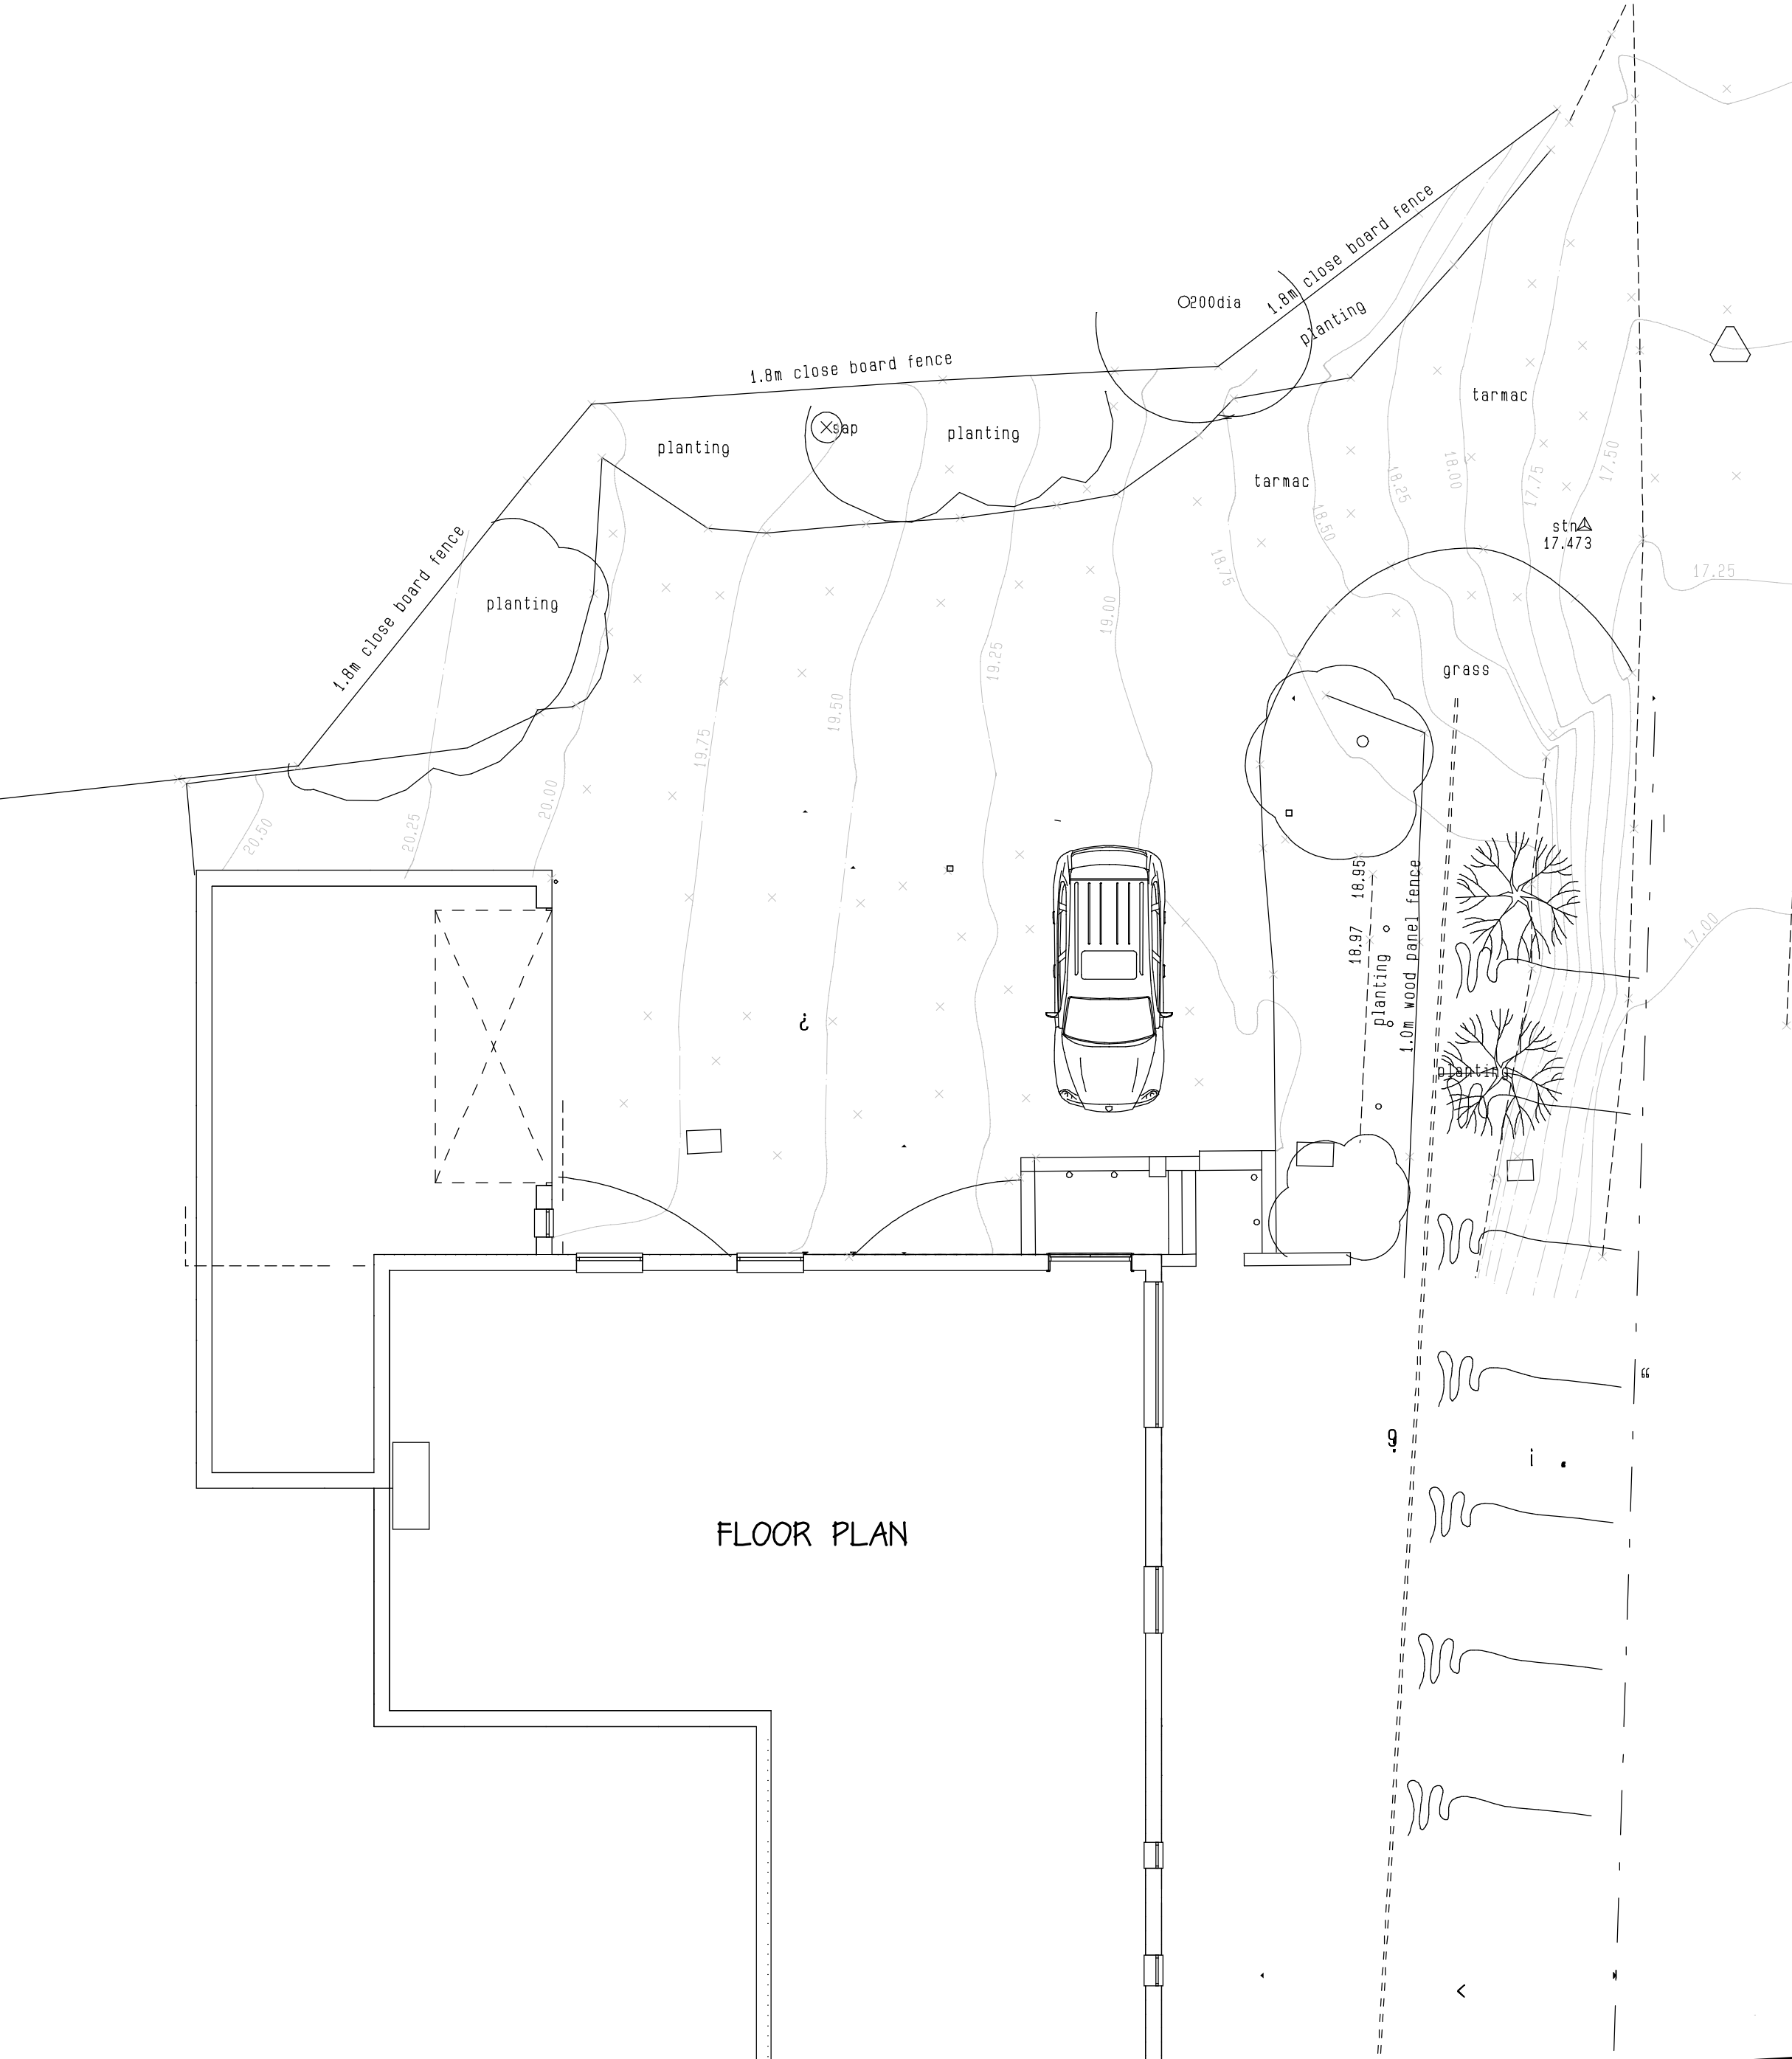


FLOOR PLAN

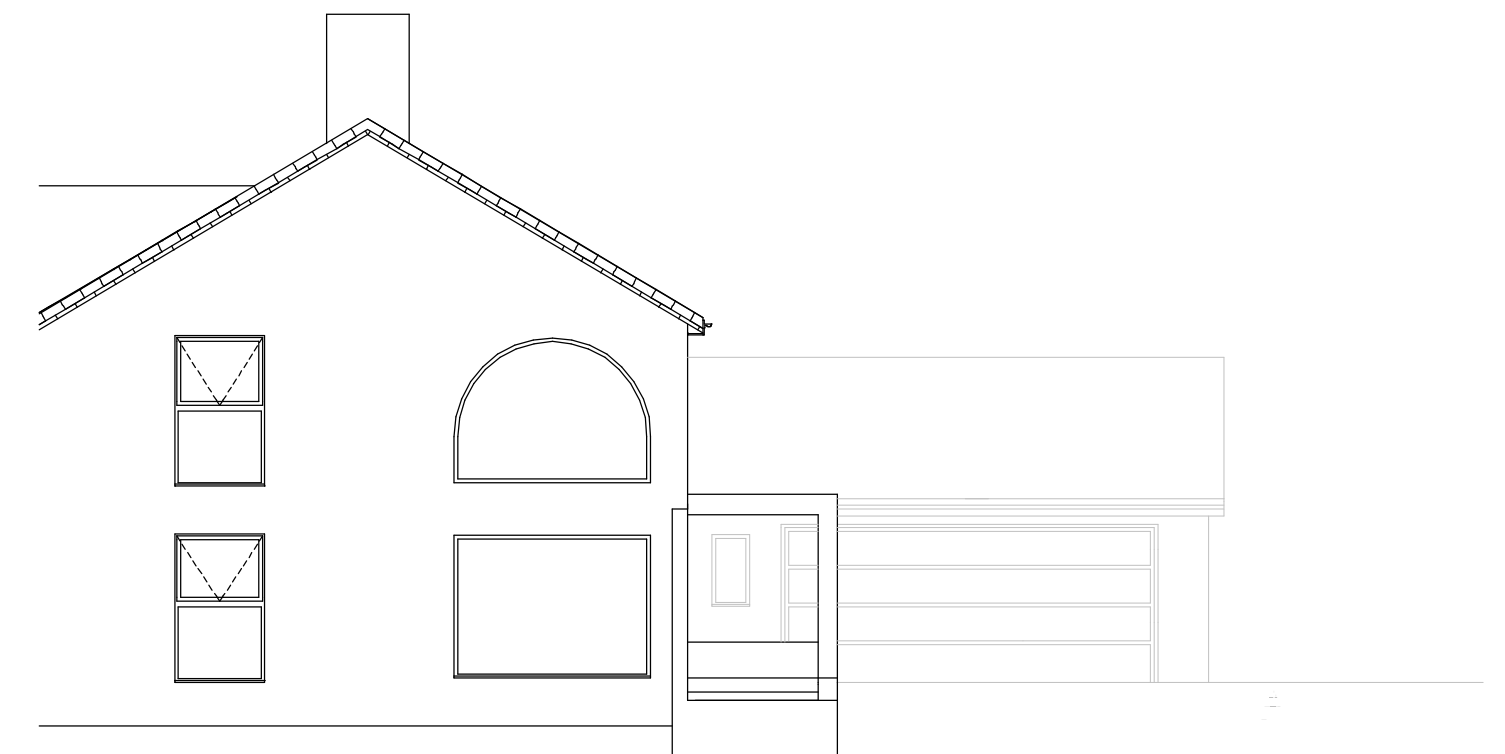

NORTH ELEVATION



EAST ELEVATION

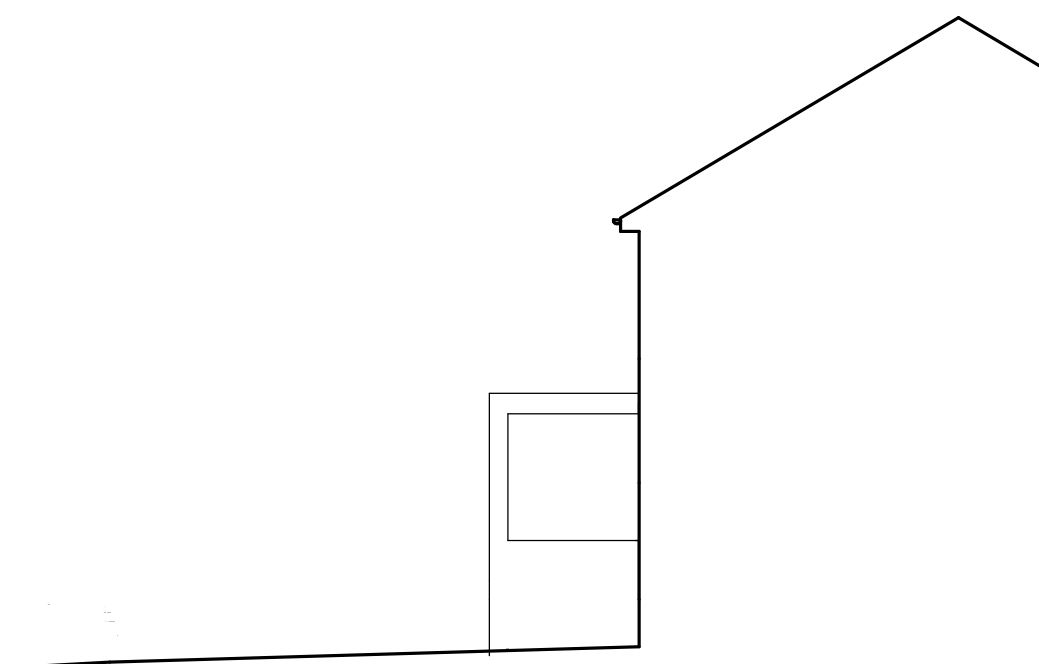

WEST ELEVATION

AS EXISTING

TITLE

'ST LUCIA'
GALTERN LANE
BURSLEDON
HAMPSHIRE

DRAWING No.


22 : 2166 : 4

SCALE

1 : 100

DRAWN

DECEMBER 2022

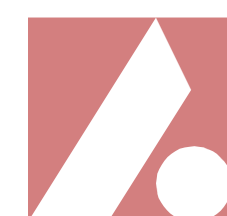

ANDREW E. HITT
ARCHITECTURAL CONSULTANT & SURVEYOR
Corner House, 68-70 Lugley Street,
Newport, Isle of Wight PO30 5ET
Tel : 01983 528283
andrew@andrewhitt.co.uk