




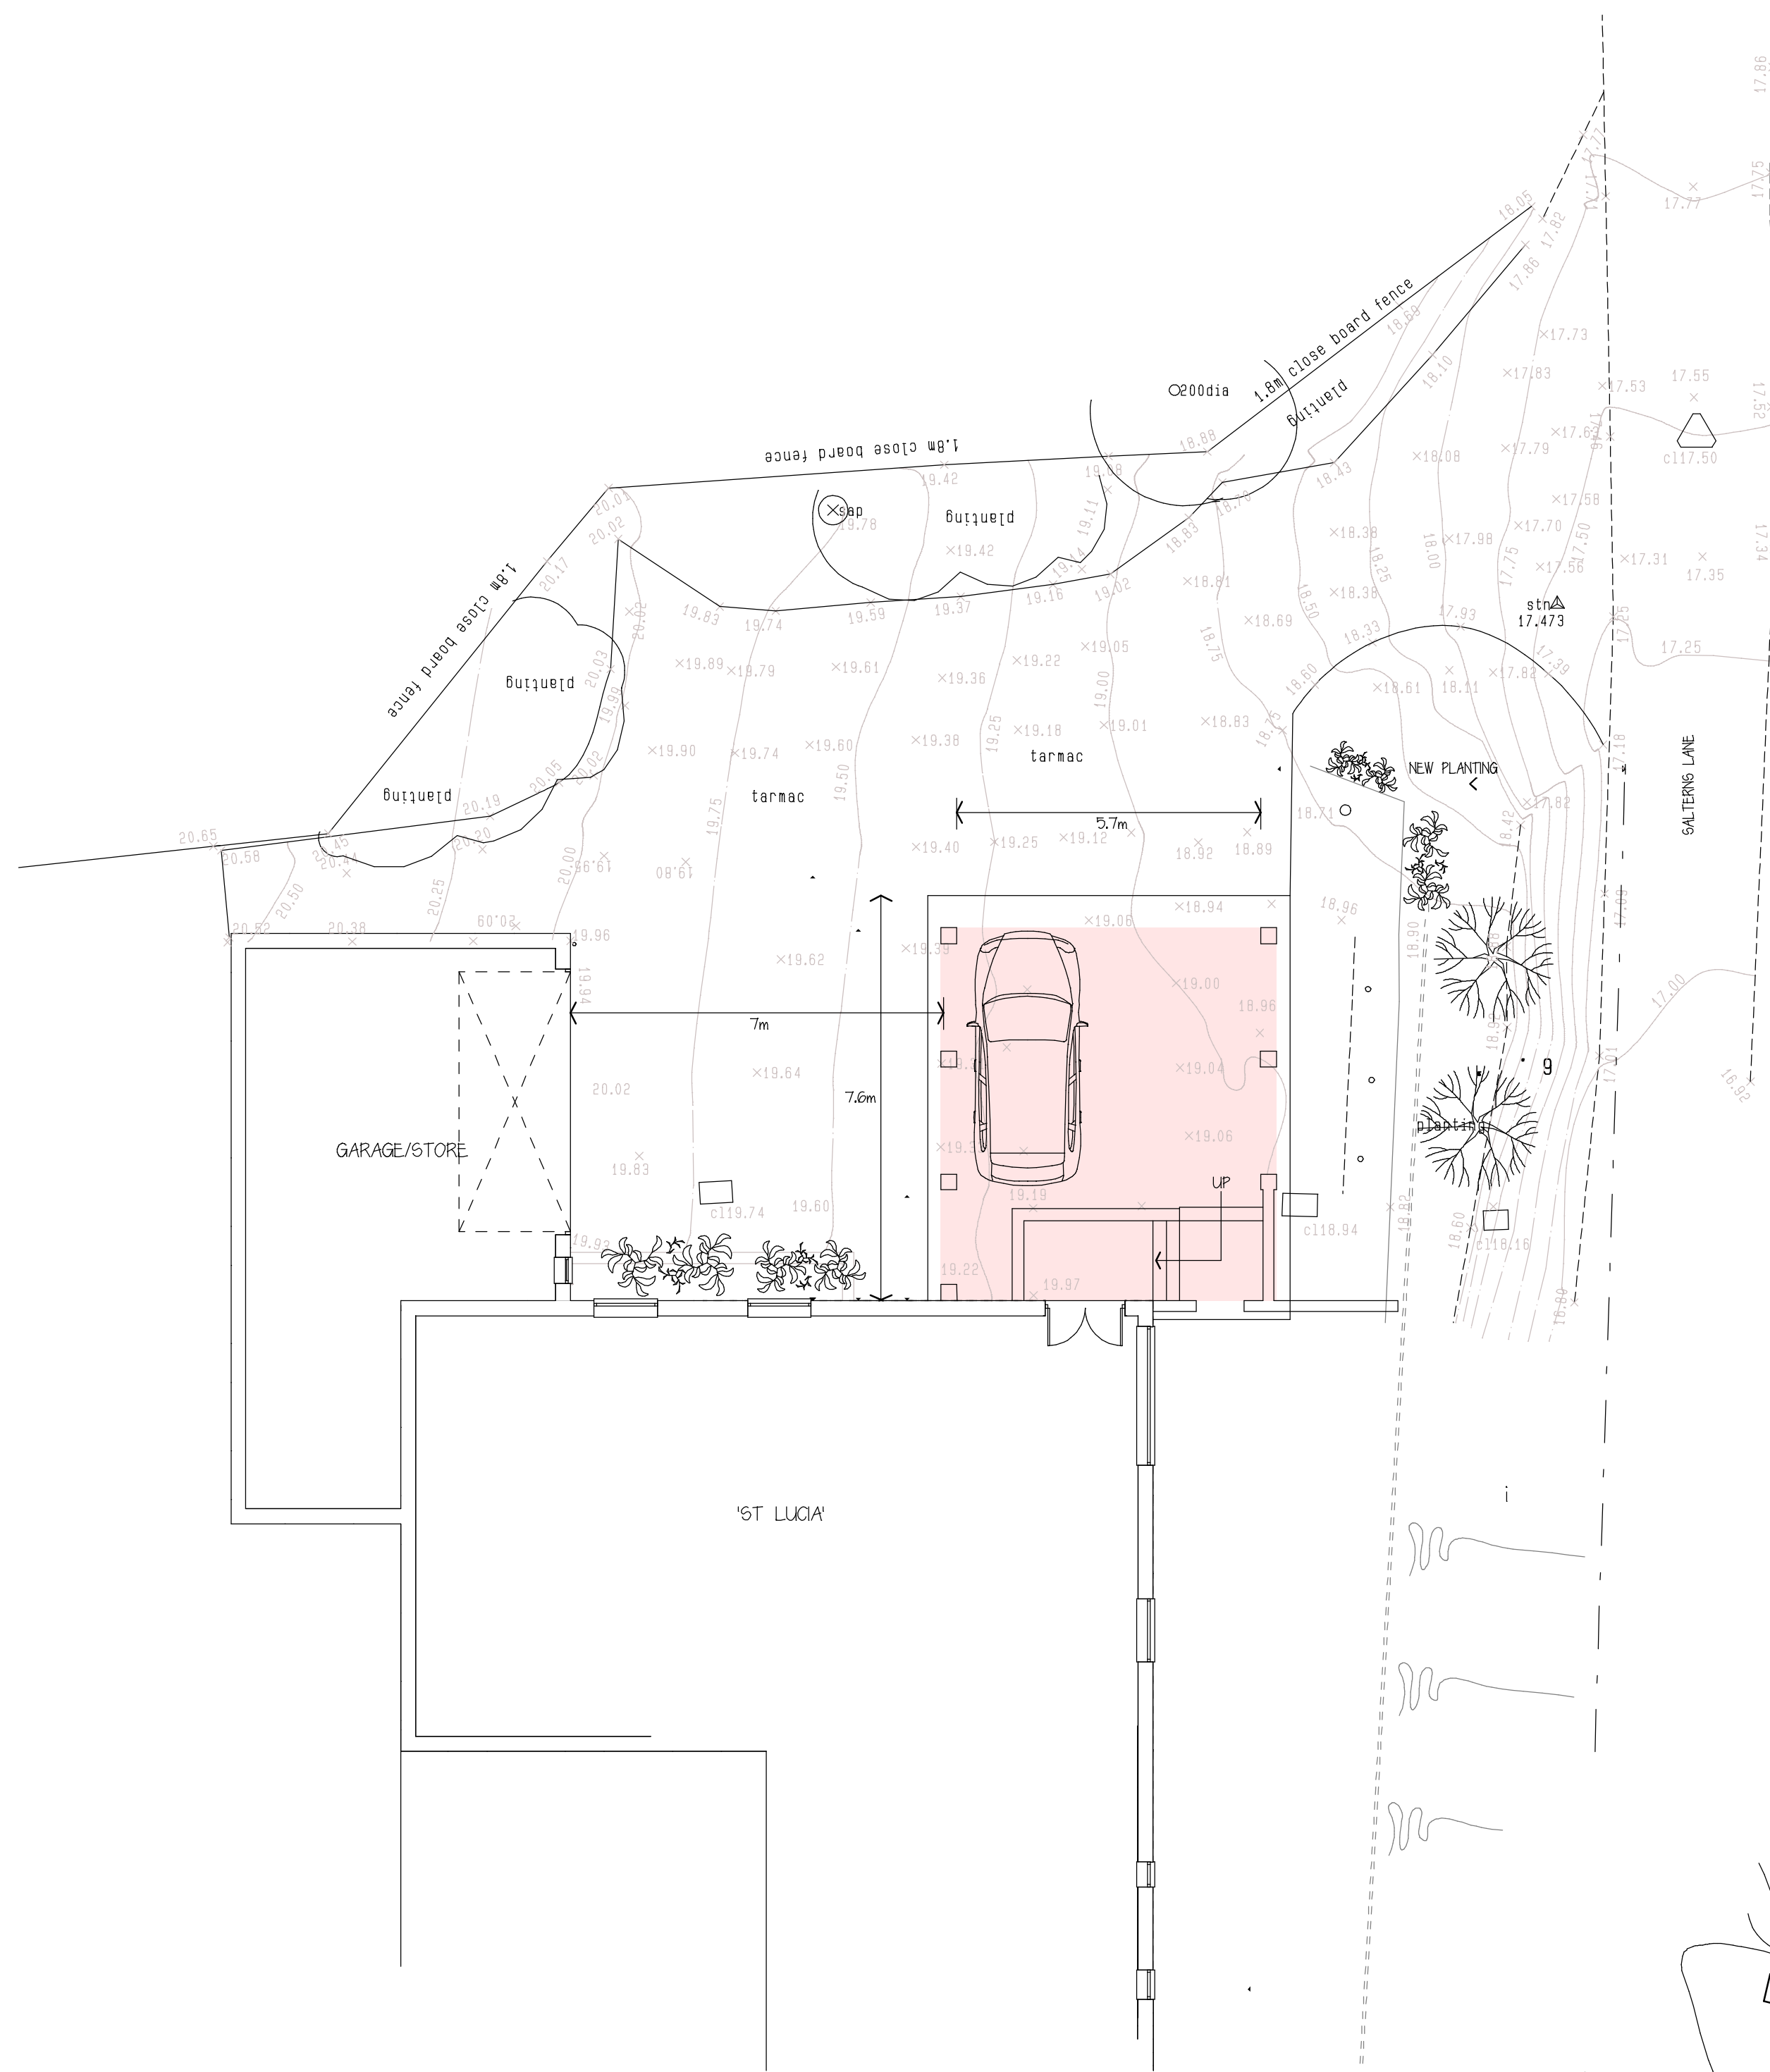


FLOOR PLAN

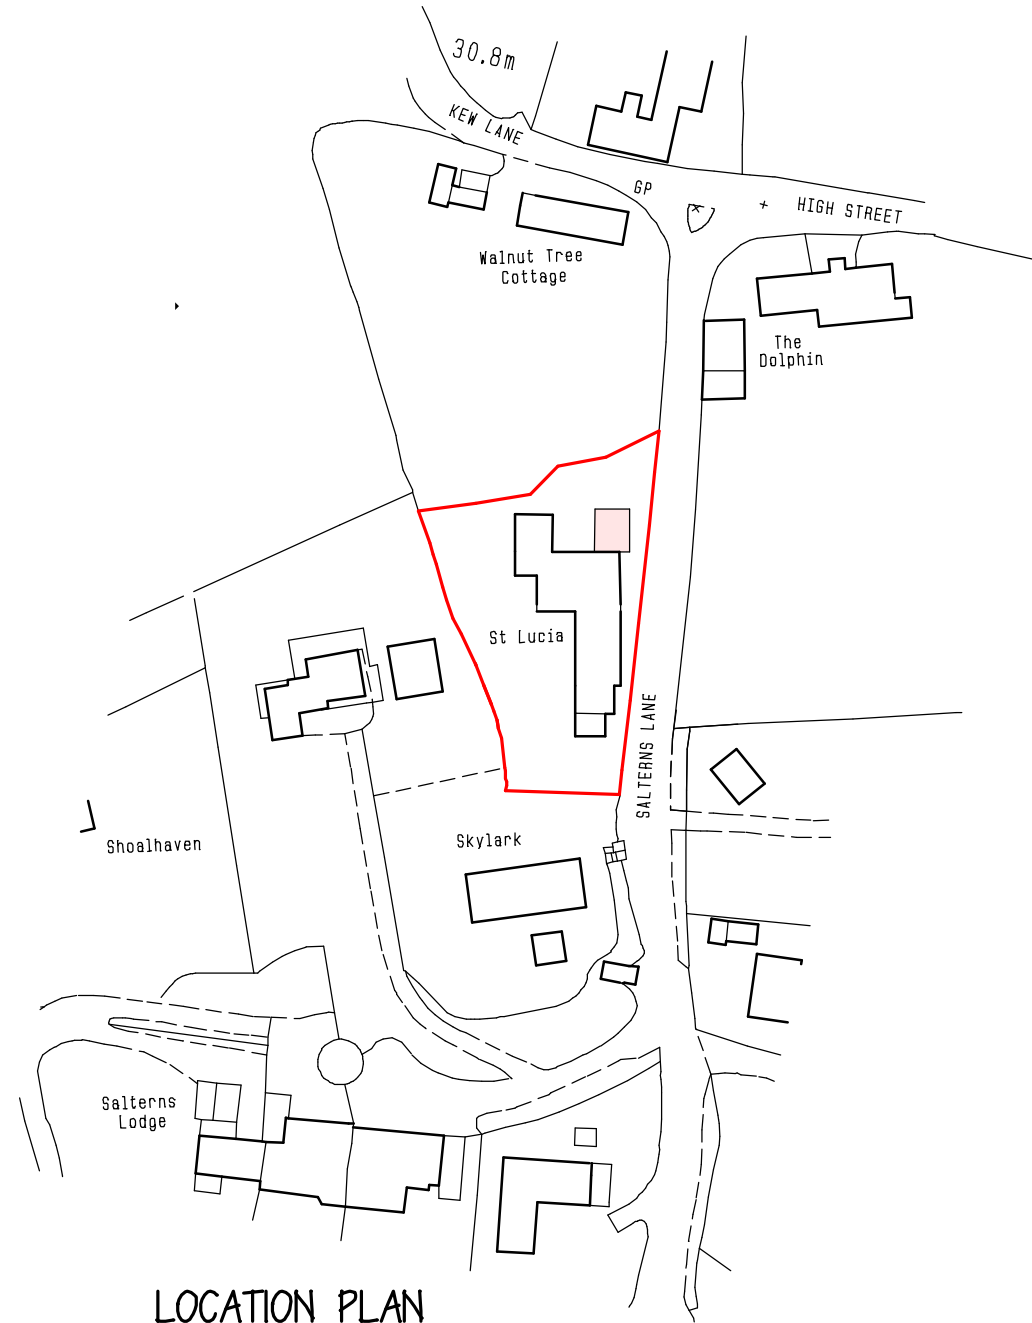


LOCATION PLAN

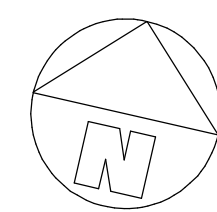


BLOCK PLANN

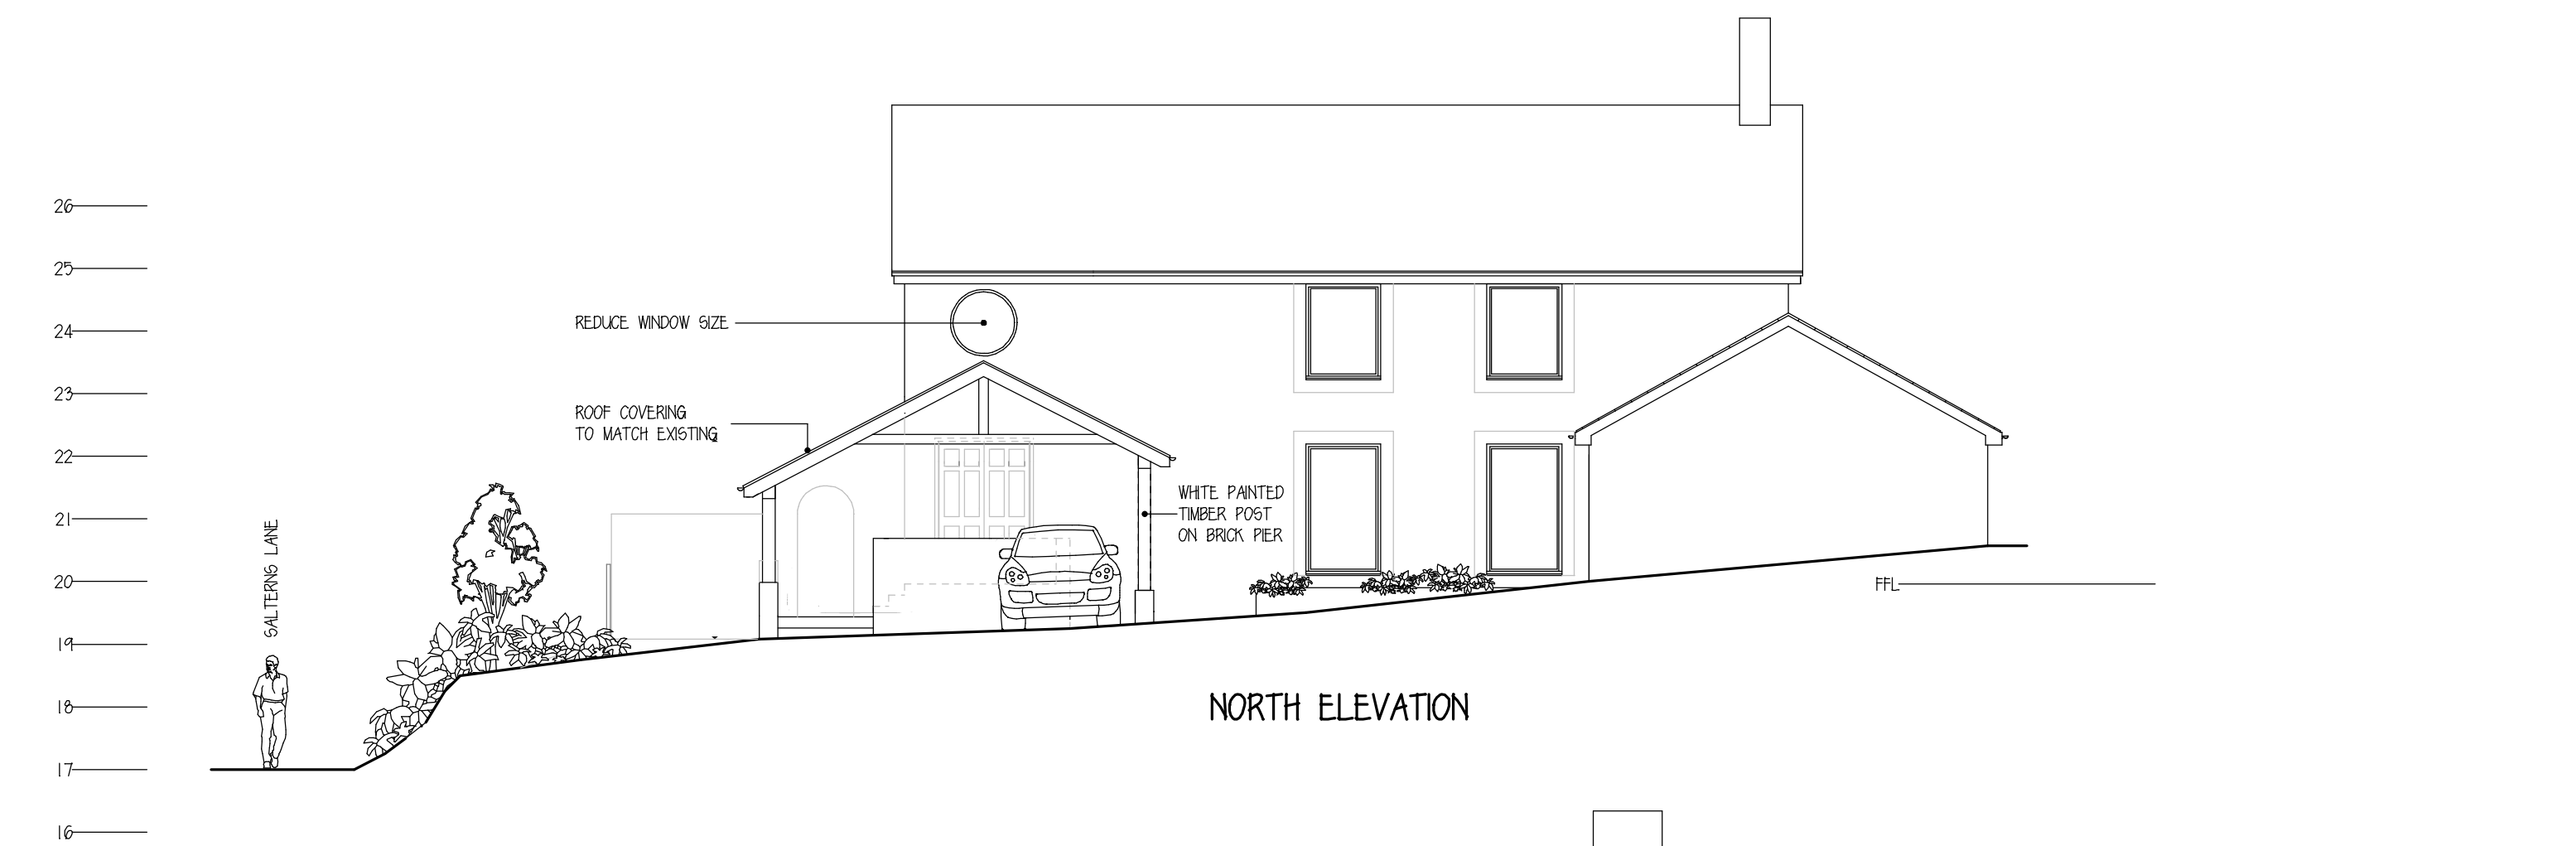


NORTH ELEVATION

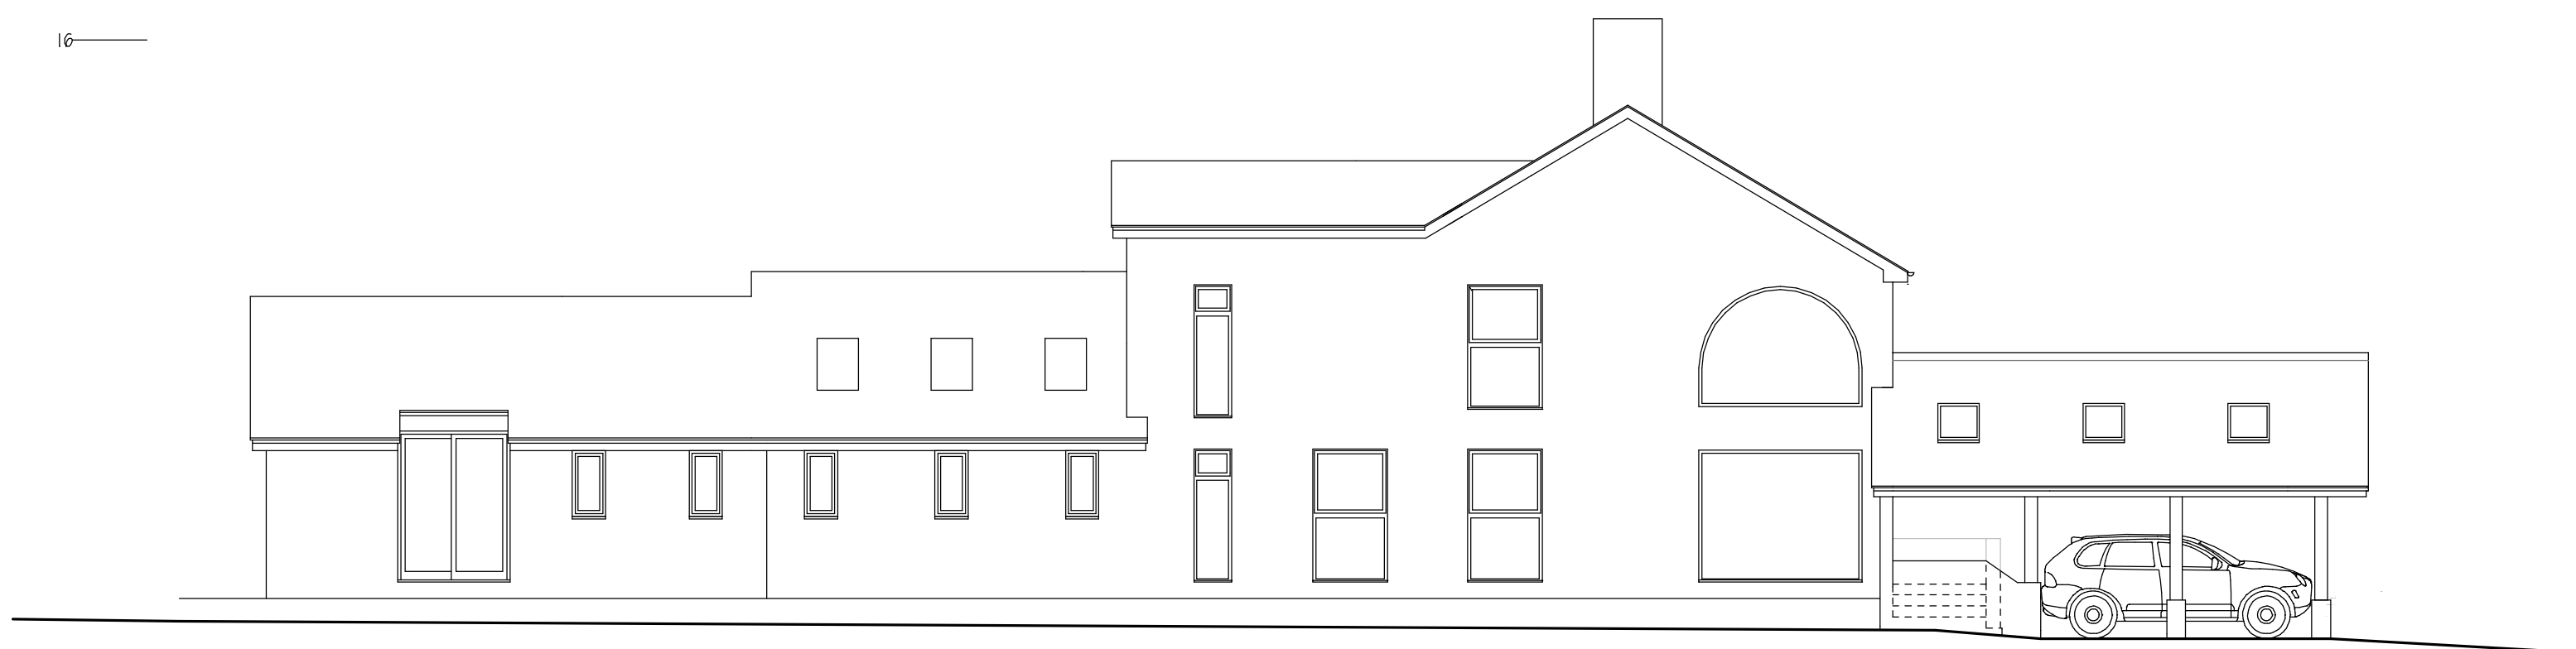

EAST ELEVATION

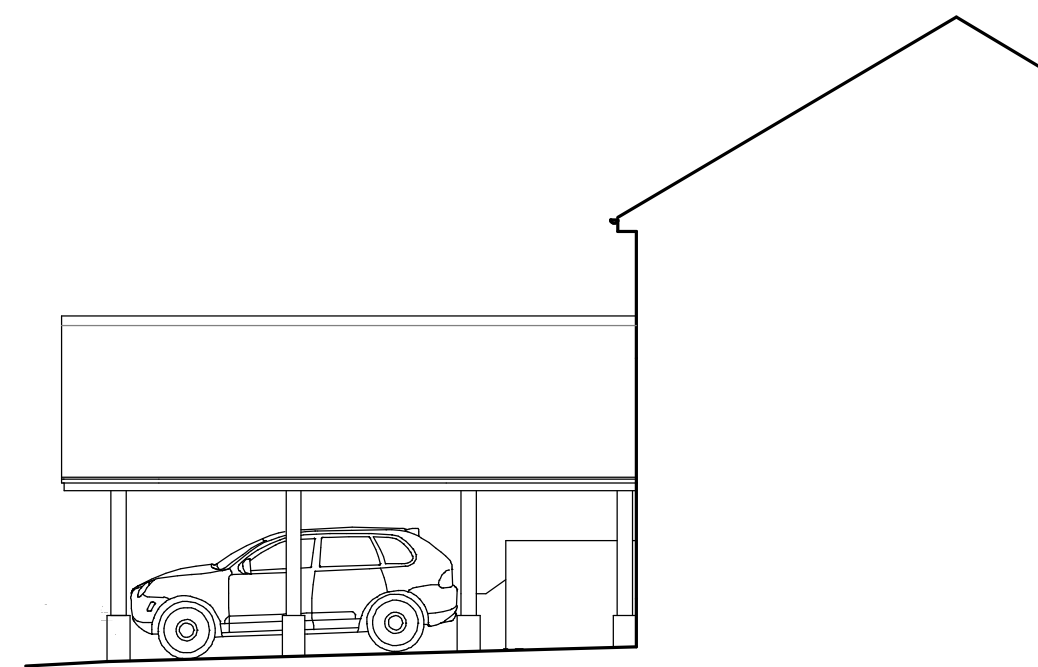

WEST ELEVATION

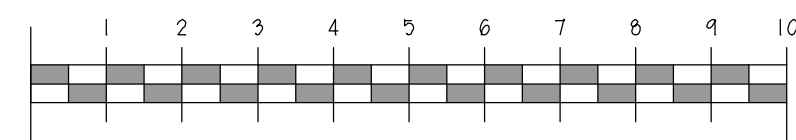

SCALE BAR 1 : 100 @ A1

TITLE
**PROPOSED CAR PORT
'ST LUCIA'
SALTURNS LANE
BURSLEDON
HAMPSHIRE**

DRAWING No. **22 : 2106 : 3**

SCALE	1 : 100 1 : 500 1 : 1250	DRAWN	DECEMBER 2022
-------	--------------------------------	-------	---------------



ANDREW E. HITT
ARCHITECTURAL CONSULTANT & SURVEYOR
Crown House, 68-70 Lugley Street,
Newport, Isle of Wight PO30 5ET
Tel : 01983 528283
andrew@andrewhitt.co.uk