
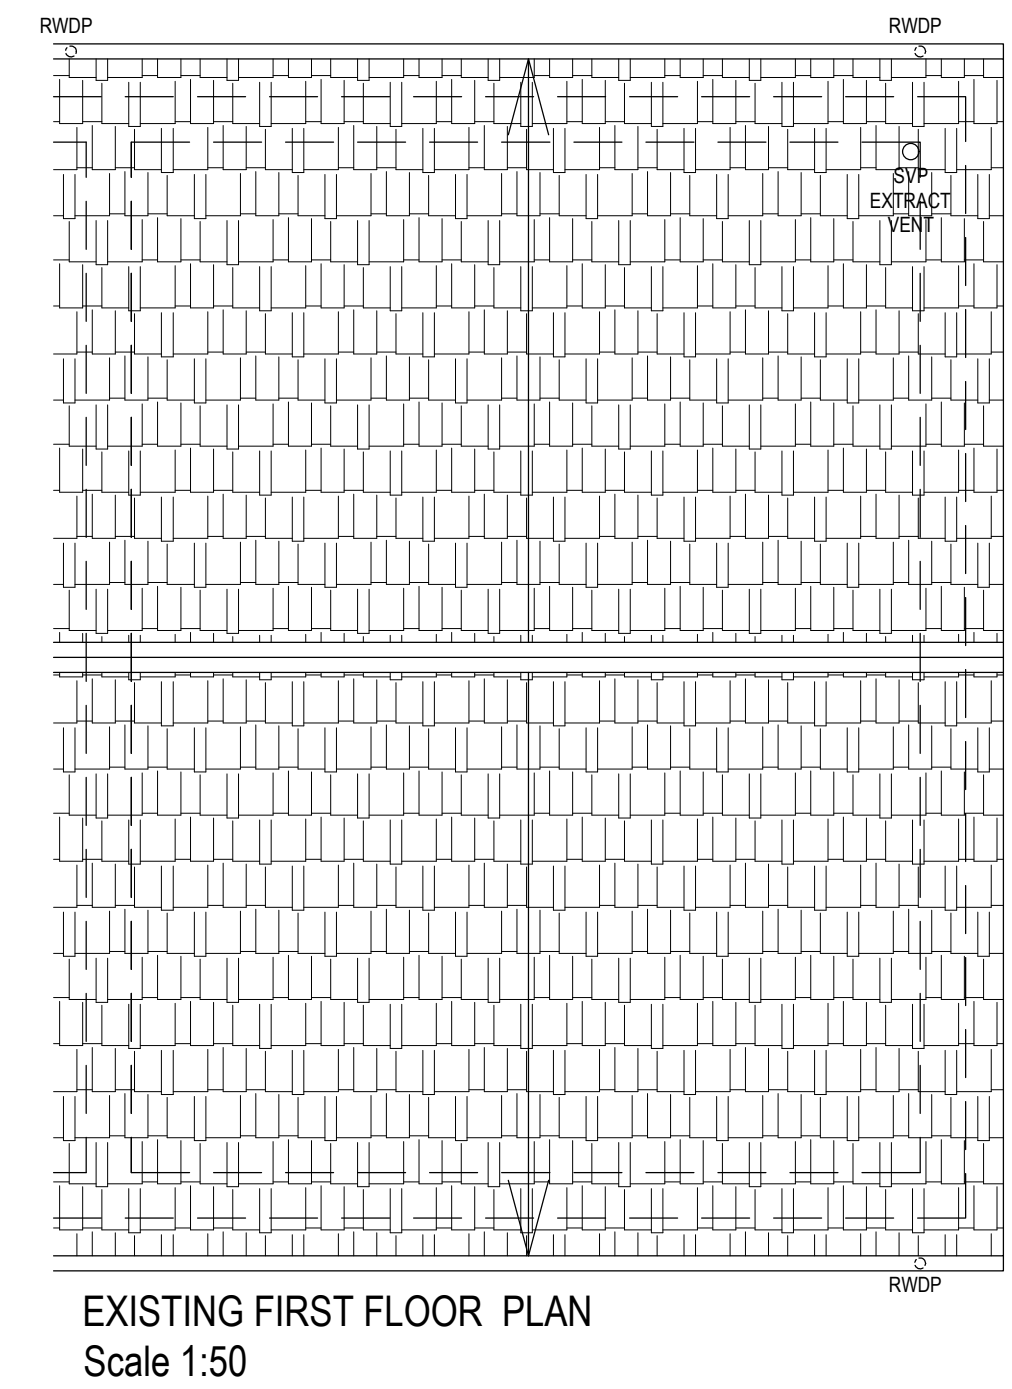
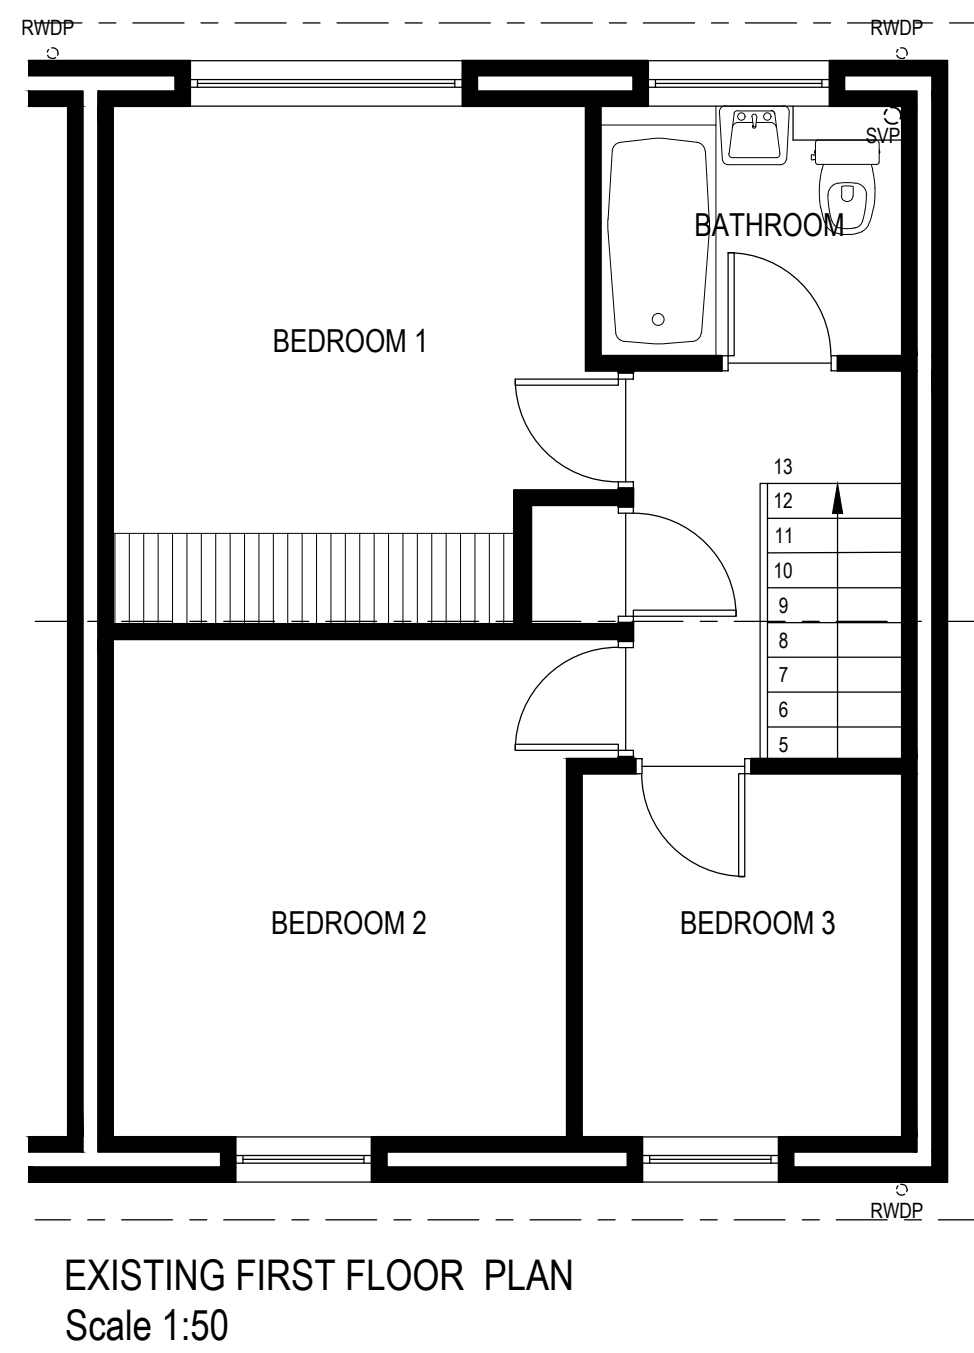
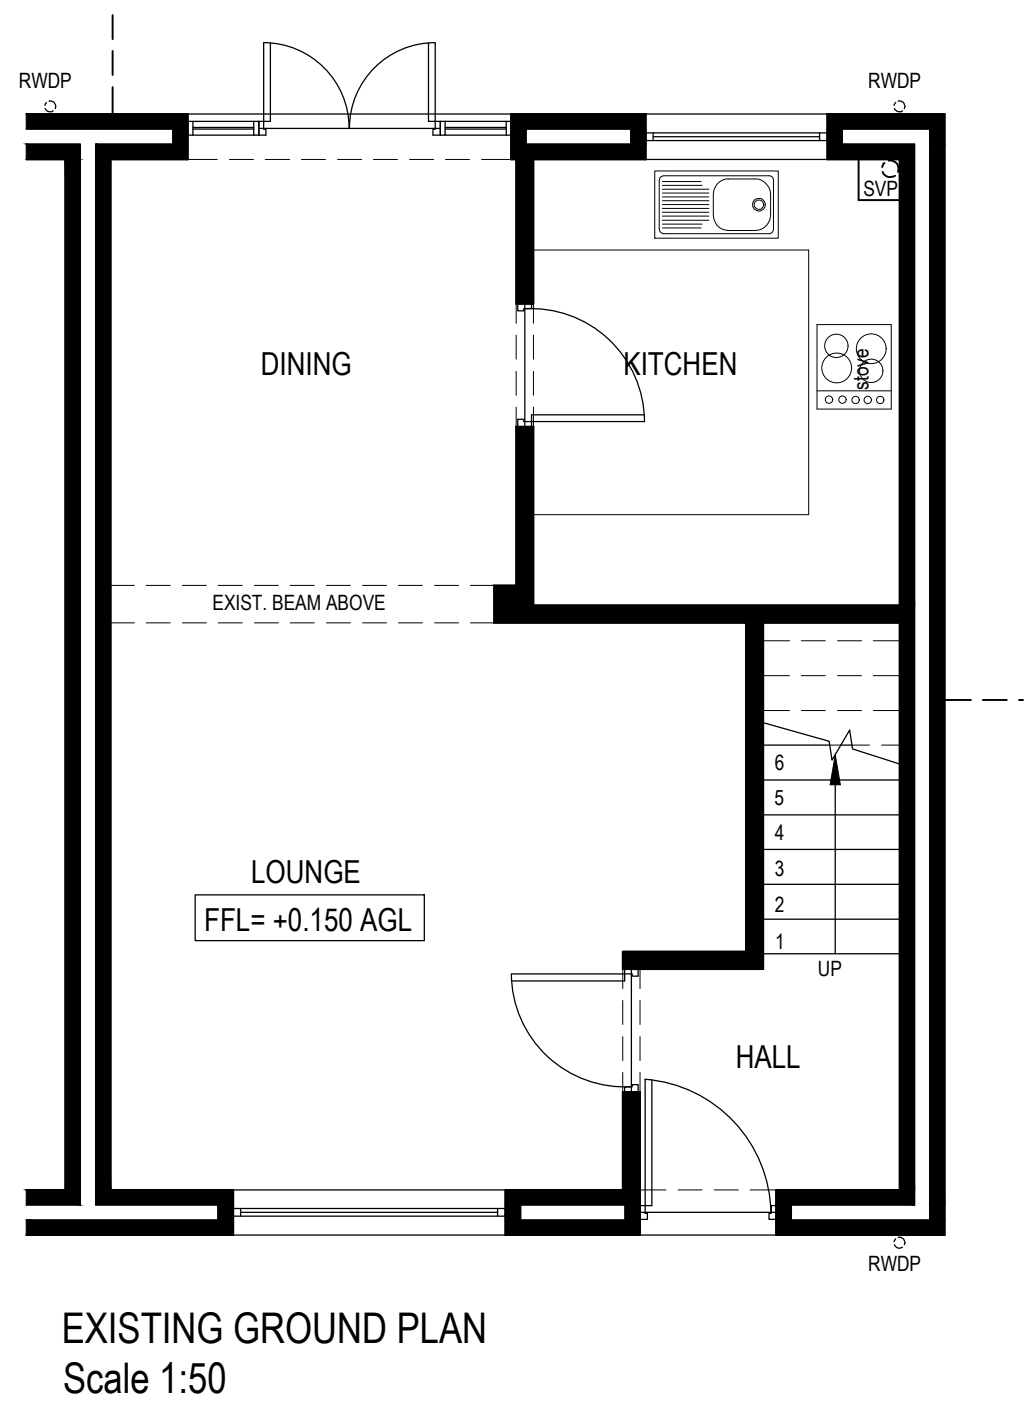
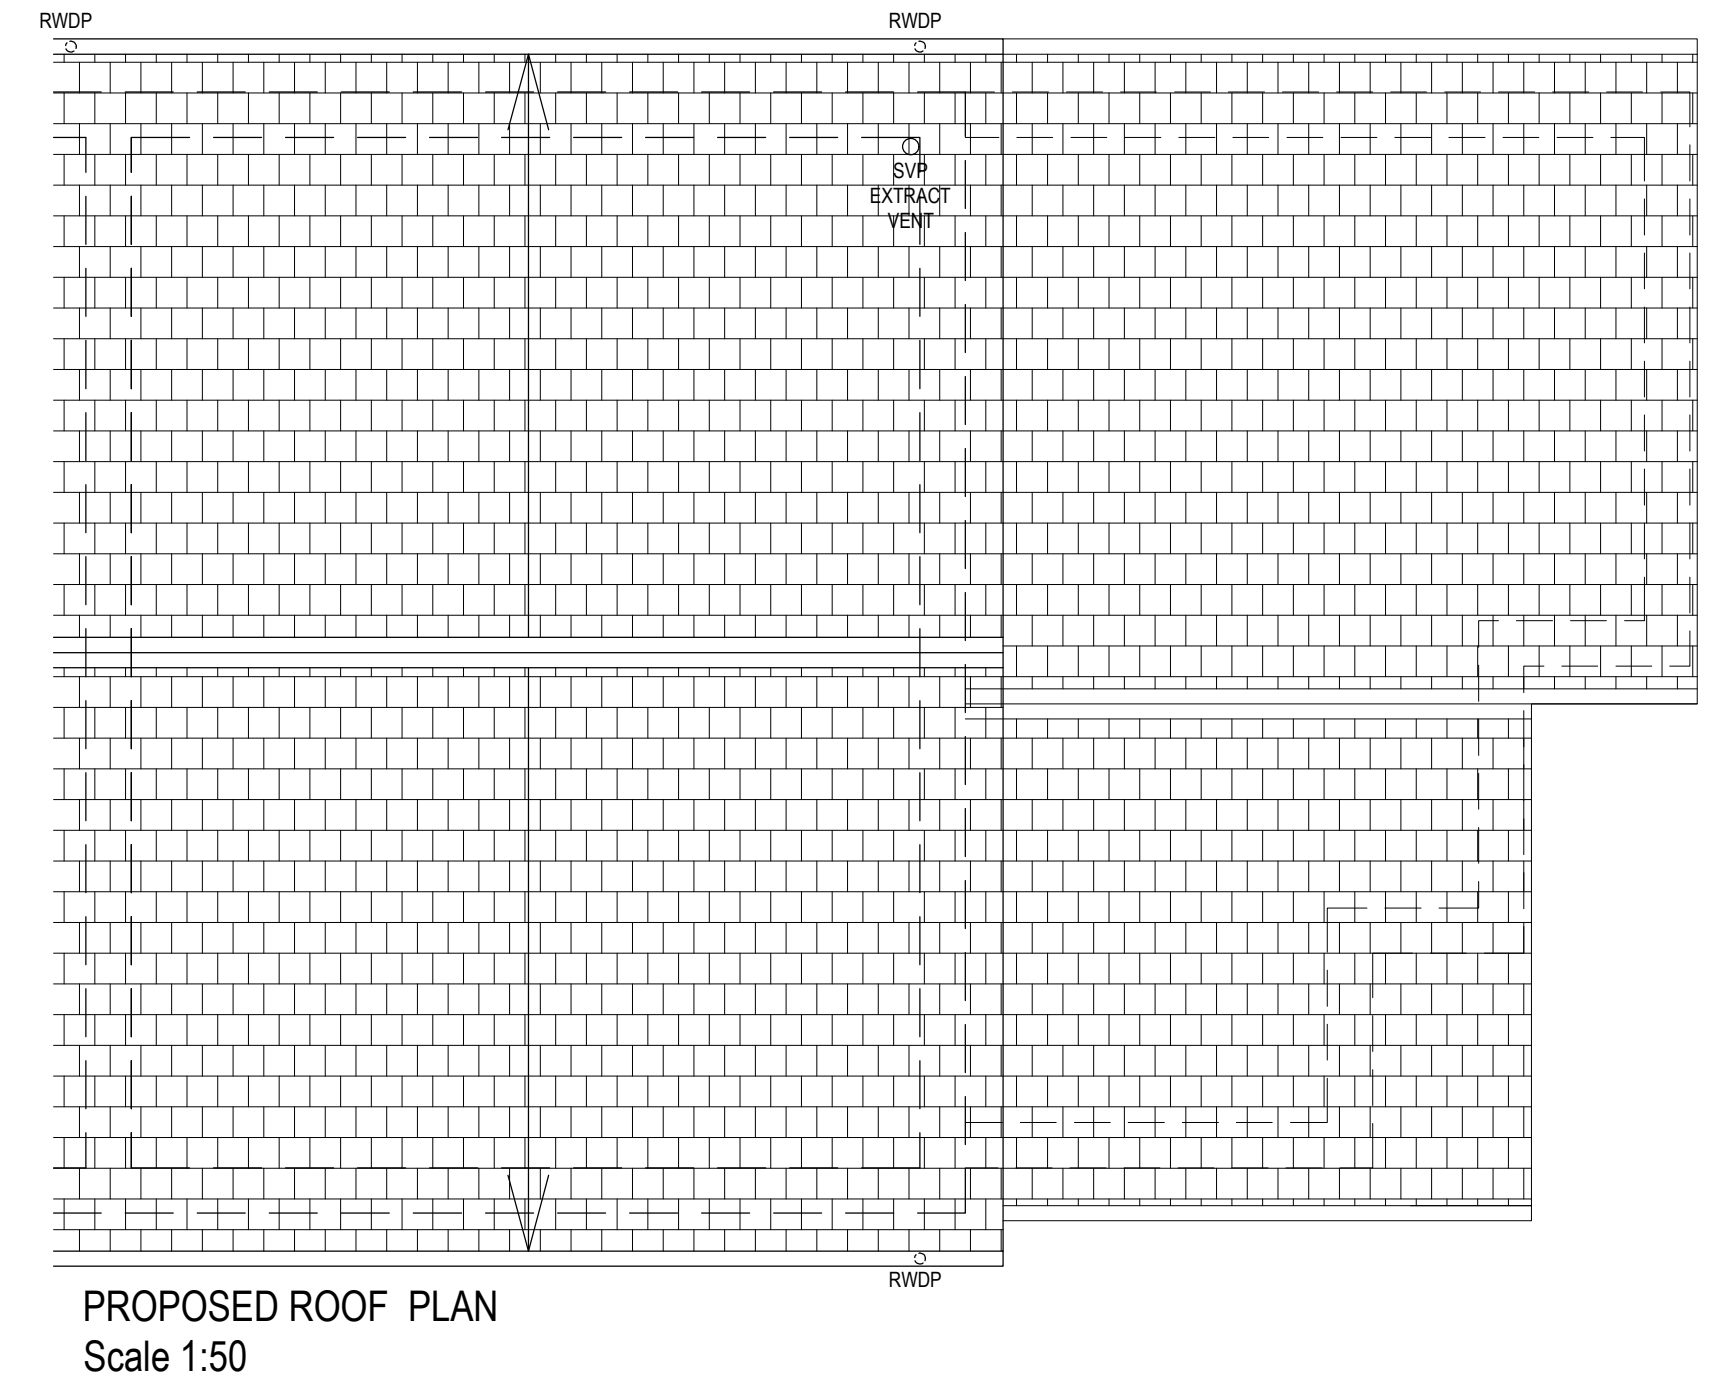
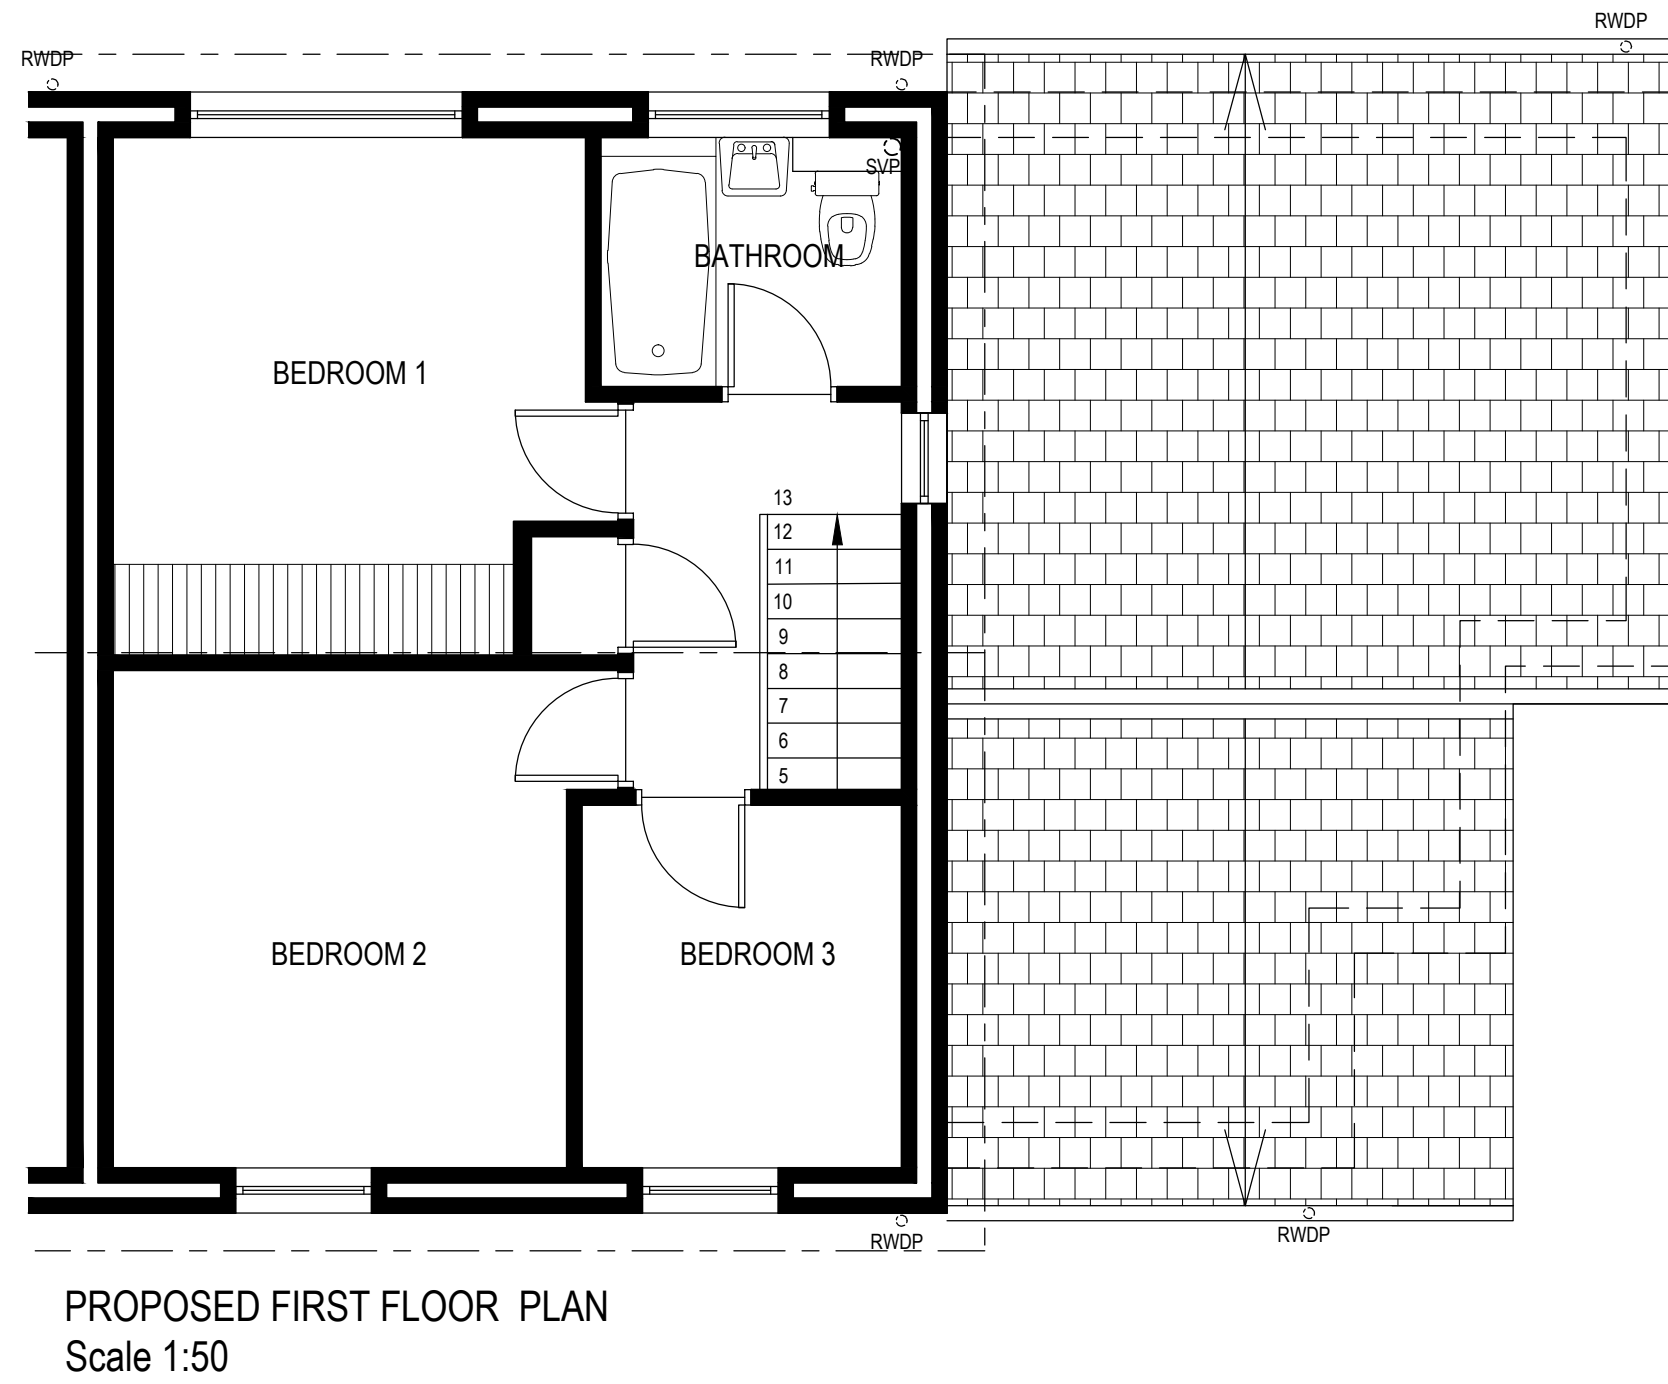


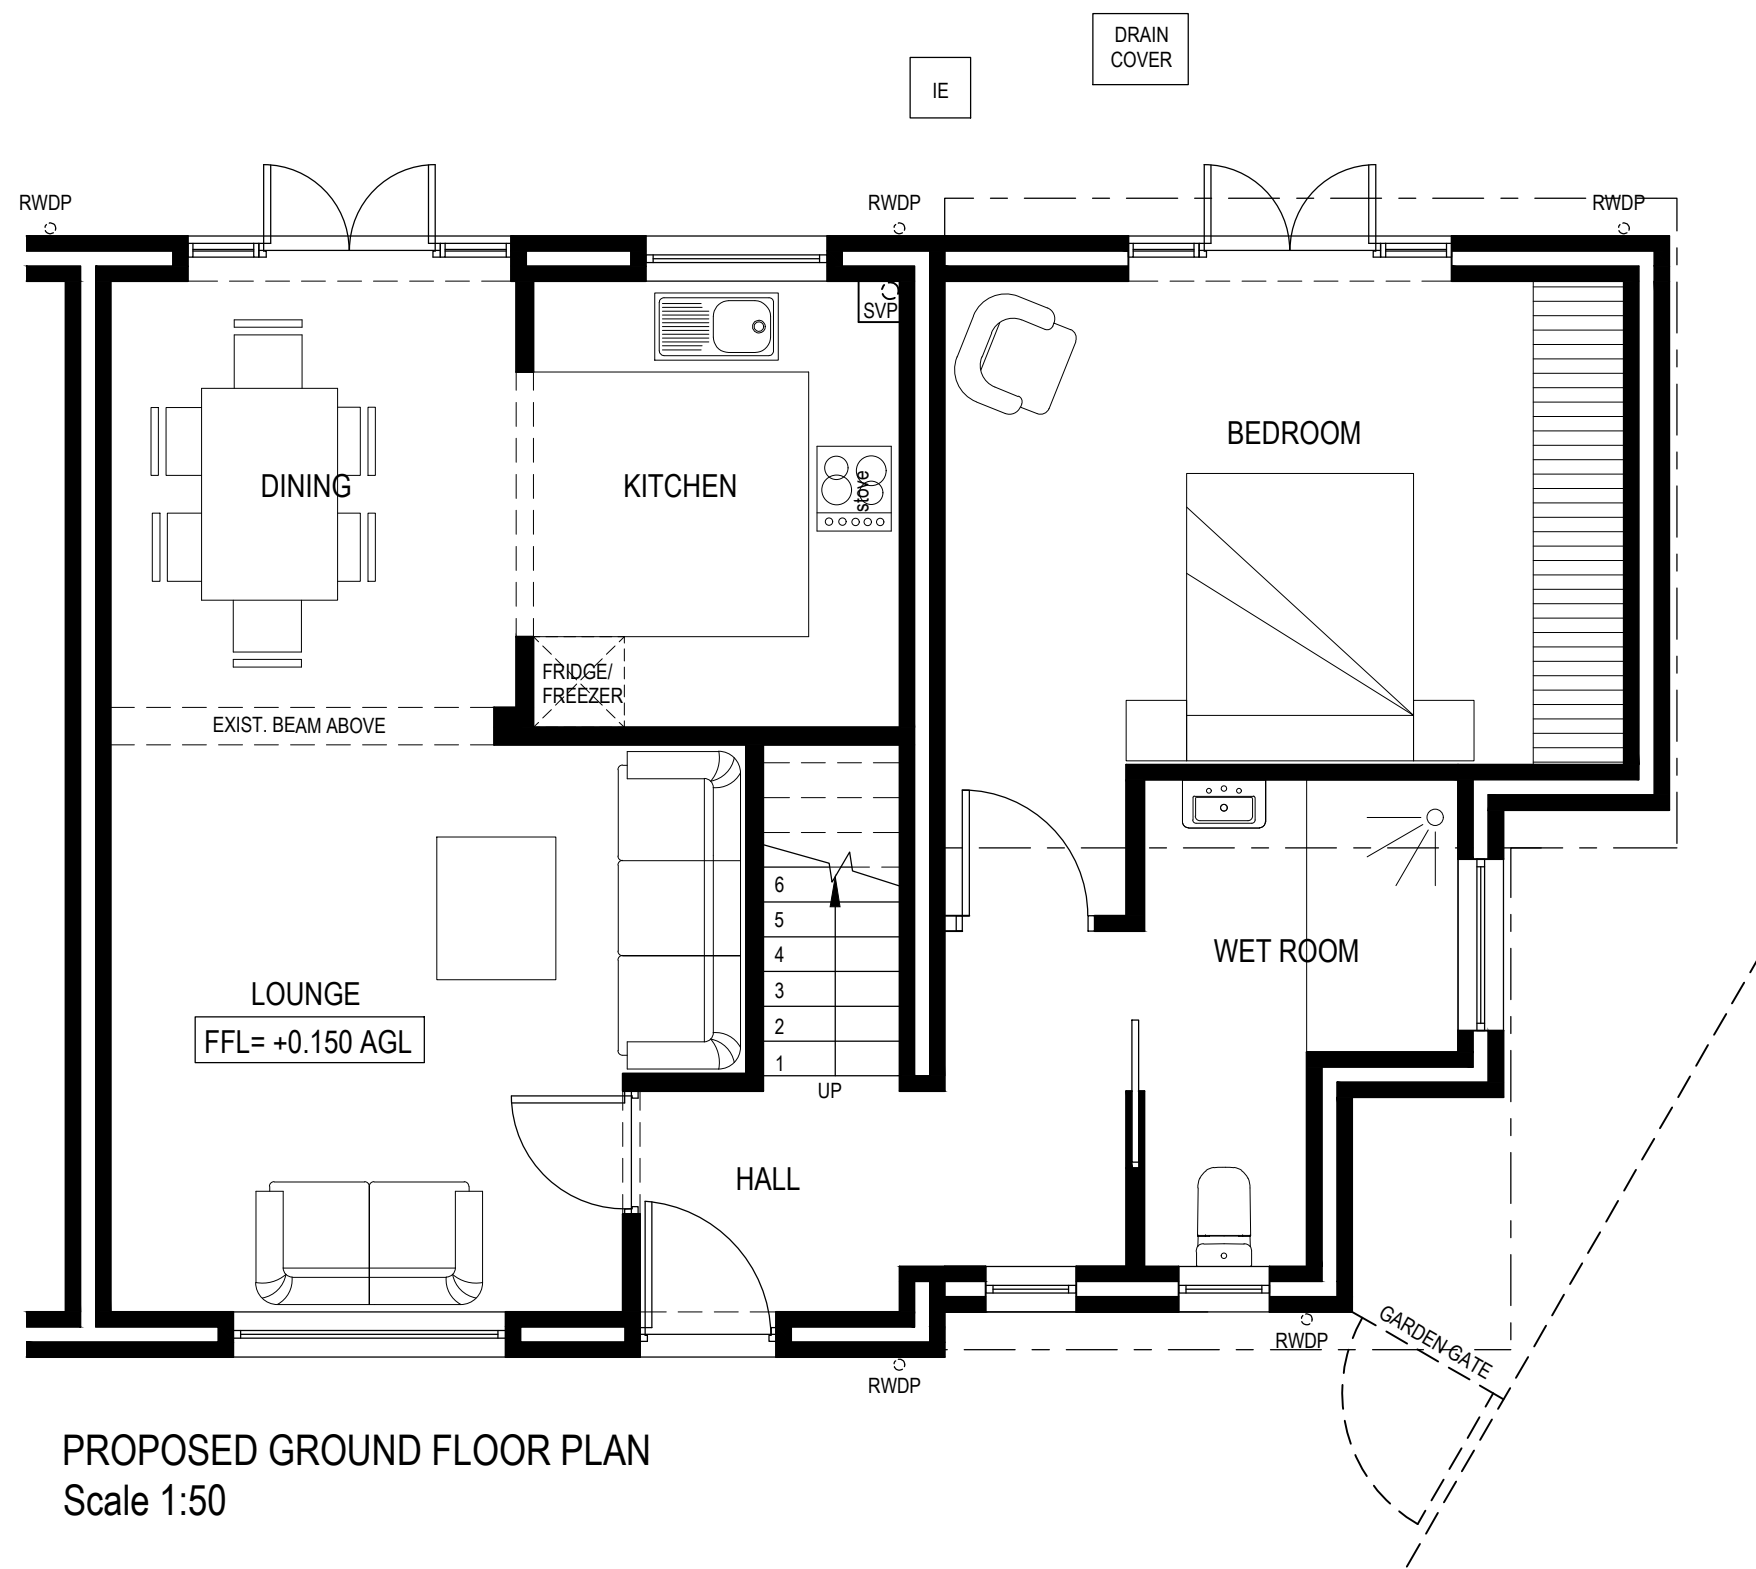

WS·DS

PROJECT
PROPOSED SINGLE STOREY SIDE &
REAR EXTENSION TO
24 OXBURGH CLOSE,
EASTLEIGH, SOUTHAMPTON

CLIENT
Mr and Mrs Reith

DRAWN BY	KERA SOARES	DATE	Jan 2023
EMAIL	keira@ksdesignstudios.co.uk	TEL. NO.	07856 596520

EXISTING & PROPOSED
FLOOR PLANS
Scale 1:50

DRAWING NO. LAY 002	REVISION 01
------------------------	----------------