





South (Rear) Elevation - As Proposed

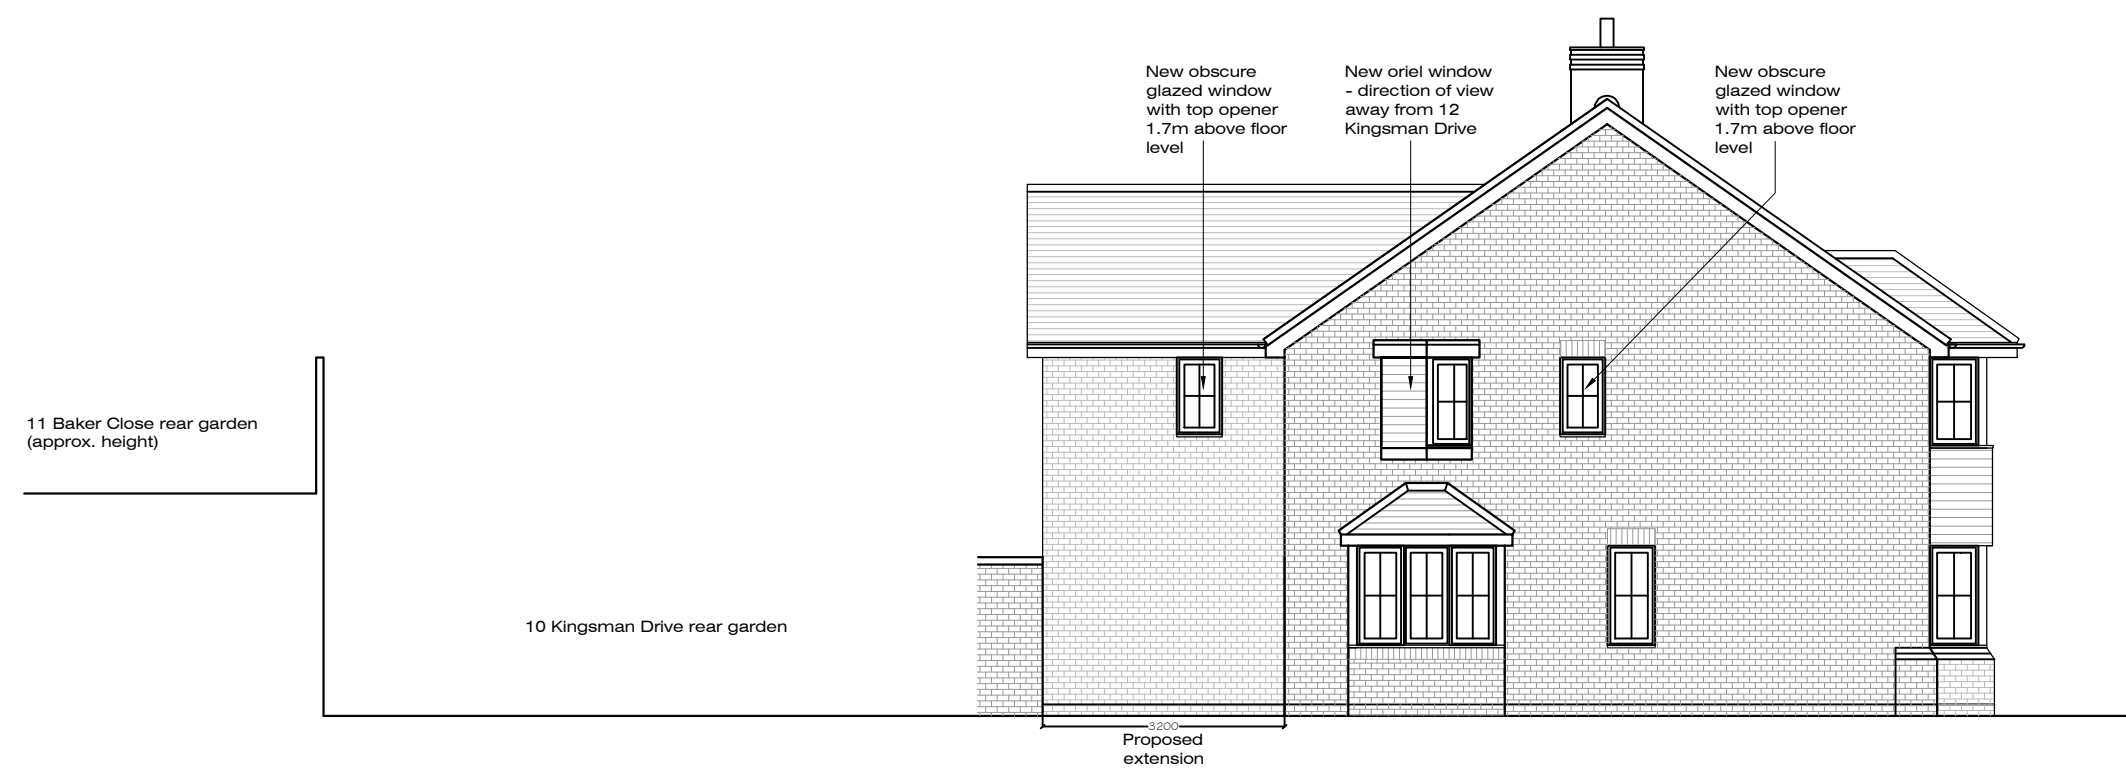


West (Side) Elevation - As Proposed




East (Side) Elevation - As Proposed

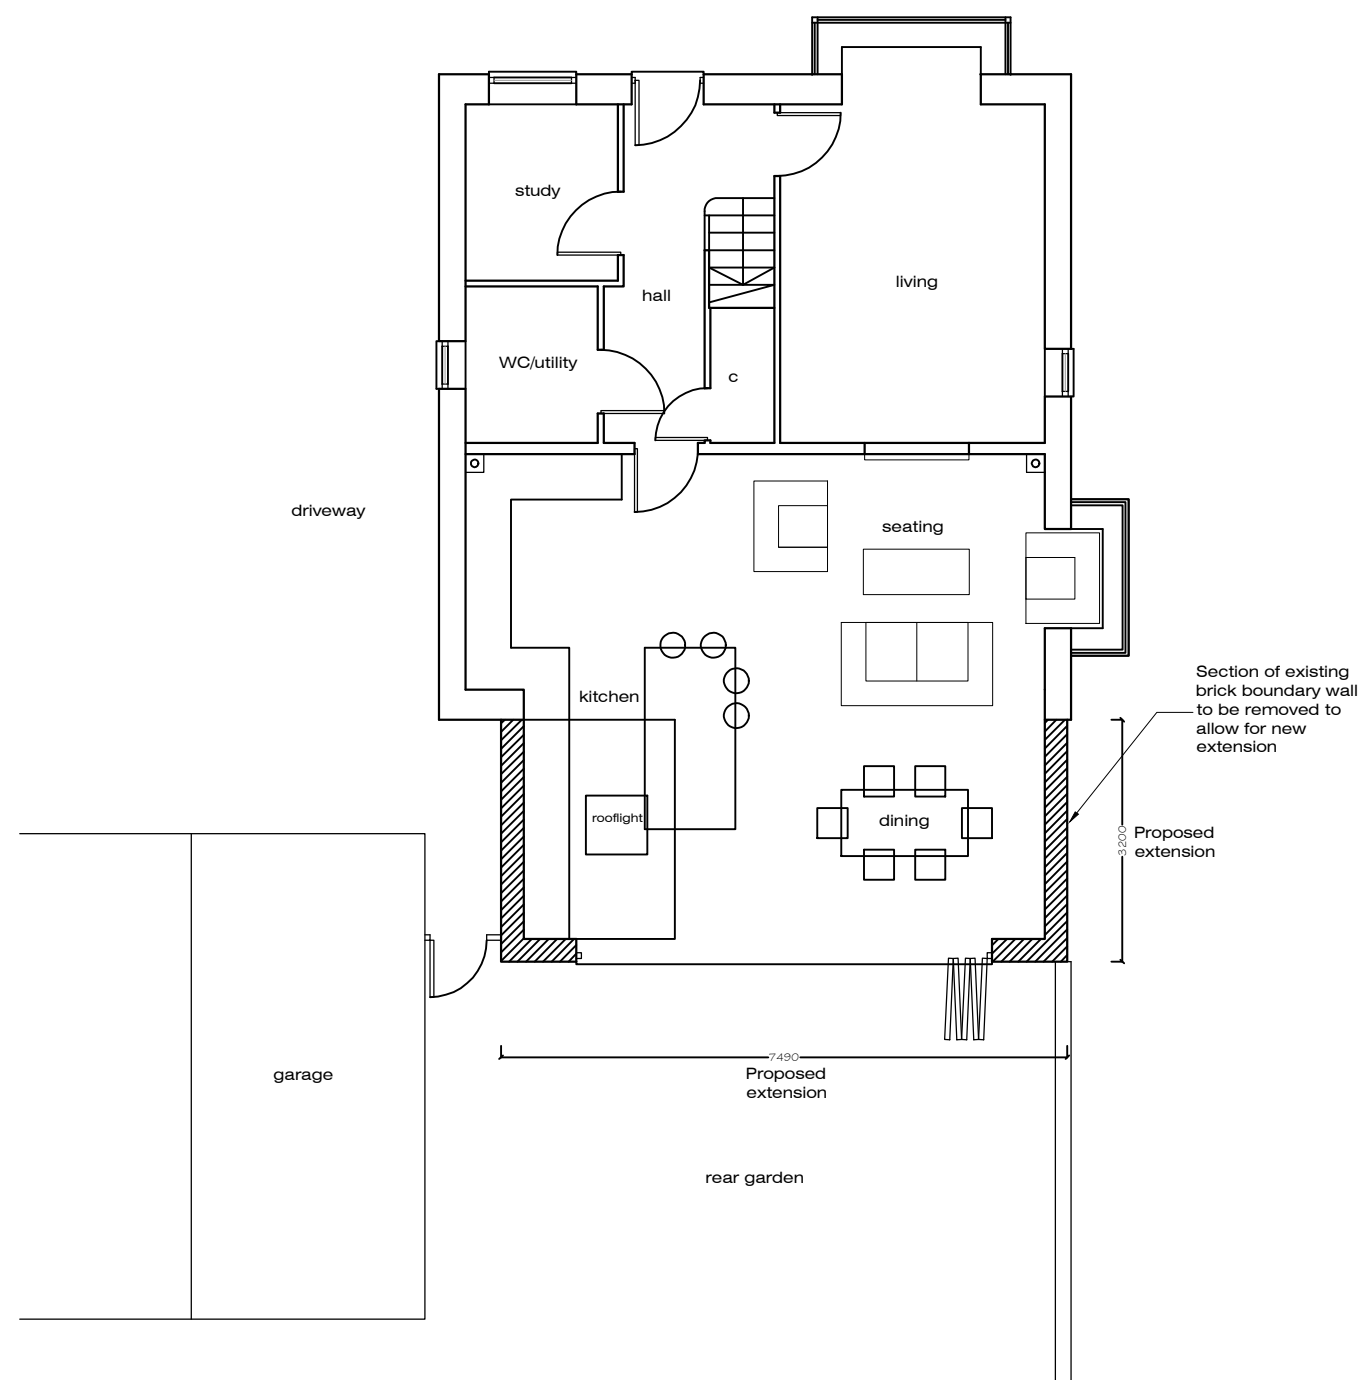

Ground Floor Plan - As Proposed

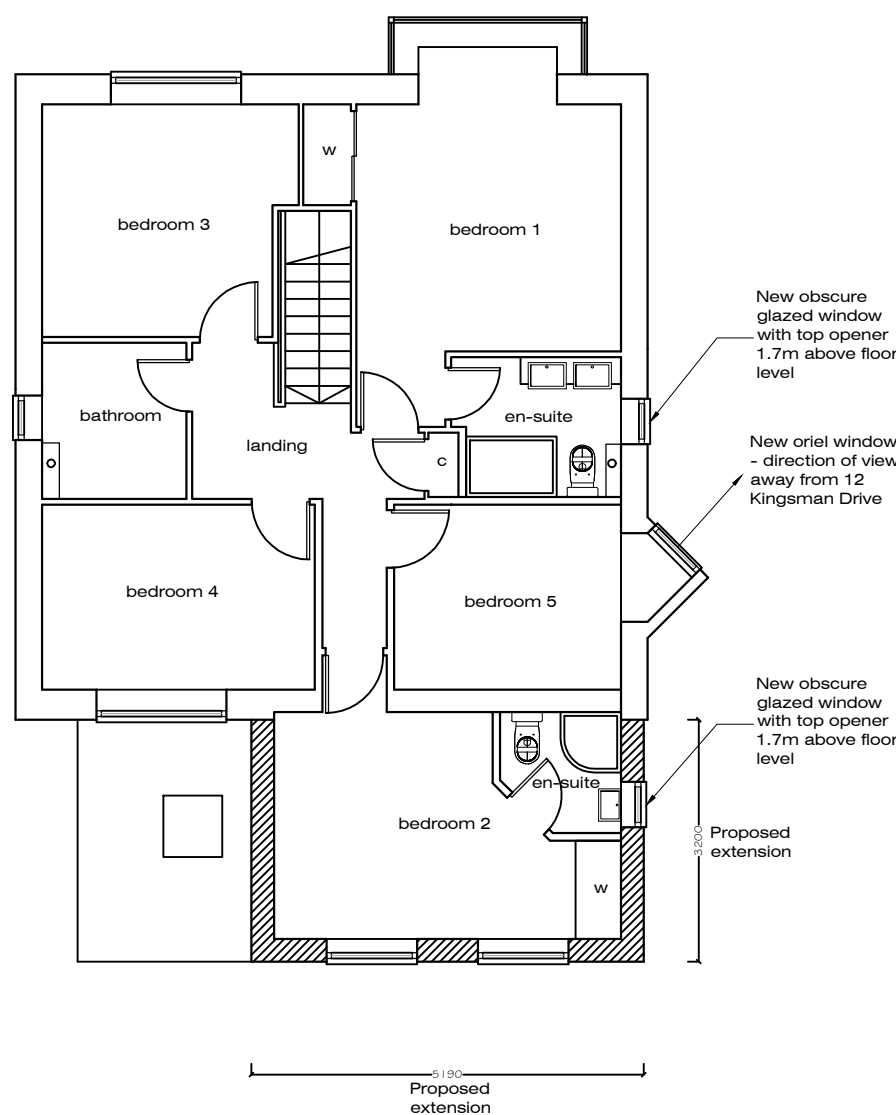

First Floor Plan - As Proposed

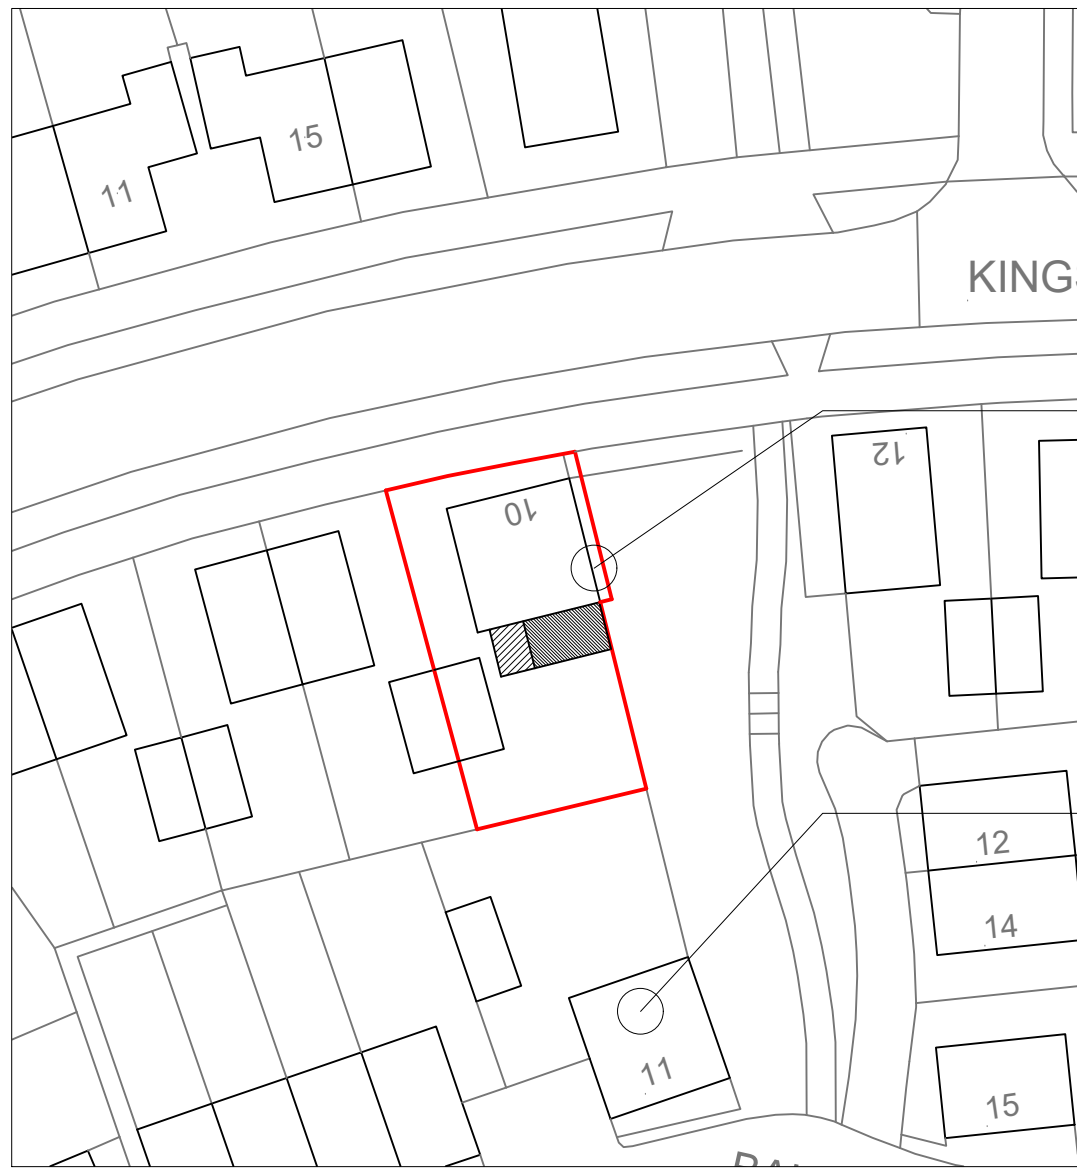

Block Plan - As Proposed 1:500

Location of new oriel window
with direction of view away
from 12 Kingsman Drive

House and rear garden at
11 Baker Close at raised
level to application site
(one storey above)

-	Issued for Planning Application	NJ	03-03-23
Rev.		By	Date

Coast Architecture Ltd
The Hawthorns, 105 Dibles Road,
Warsash, Southampton, SO31 9JL
07920 260758

Project
10 Kingsman Drive, Botley,
Southampton, SO32 2FW

Client
Mr and Mrs N King

Title			
Plans & Elevations - As Proposed			
Date	Nov 22	Drawn By	NJ
Job No.	Drawing No.	Scale	Revision
C21-031	101	1:100 /500@A1	-