



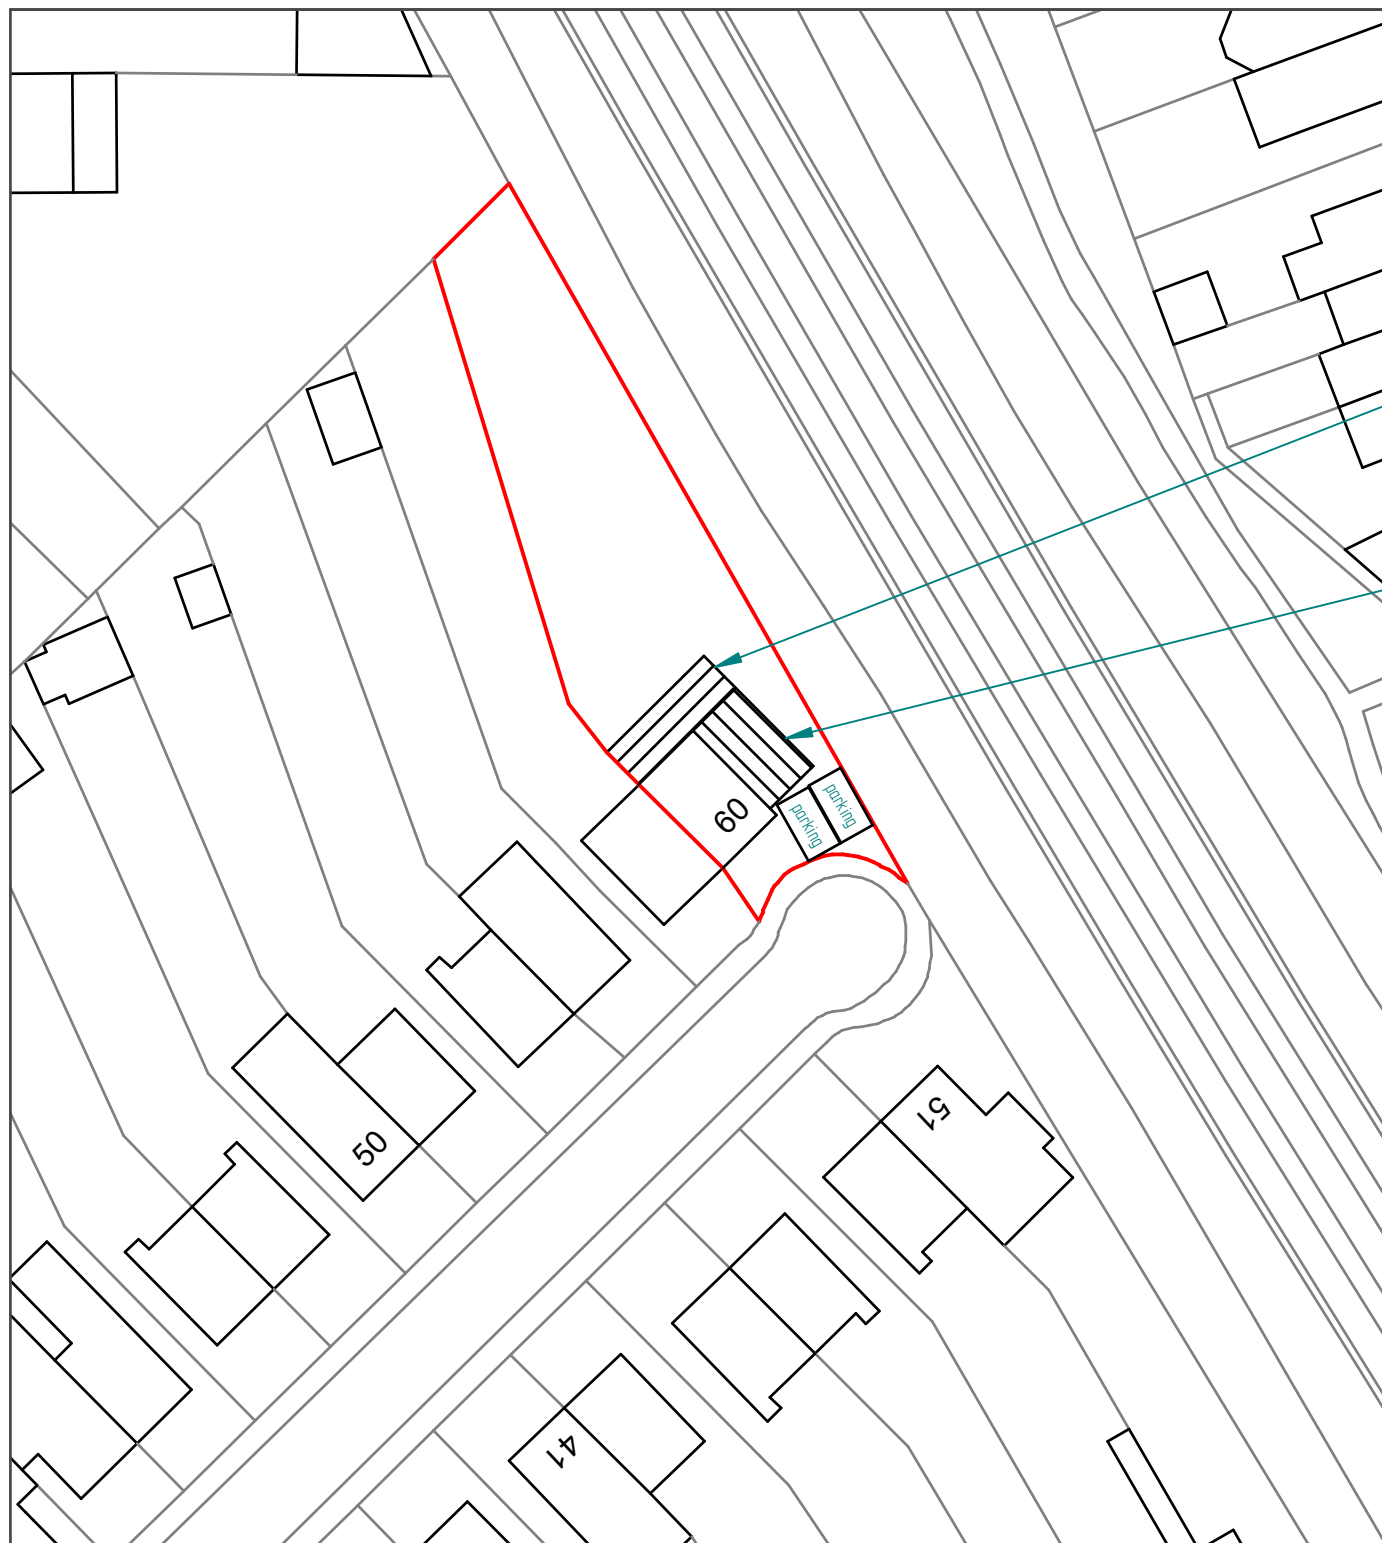

SINGLE STOREY REAR
EXTENSION

DOUBLE STOREY SIDE
EXTENSION

SCALE 1:500 @ A3

 

© Crown copyright 2023 Ordnance Survey 100053143

	NAME	DATE
DRAWN	PRB	03/03/2023

UNLESS OTHERWISE SPECIFIED
DIMENSIONS ARE IN MILLIMETERS

DWG PLANS 85 Cranmer Drive, Nursling, Southampton, SO16 0TD Mobile: 07851229345, Email: info@dwgplans.co.uk		
TITLE Site Plan 60 Hunt Avenue, Netley		
SIZE A3	DWG NO DWG PLANS 02359	REV A
CLIENT: Mr & Mrs Mason		
SCALE: 1:500 @ A3		SHEET 1 of 1