


Drawing Notes:

The copyright of this drawing belongs solely with BPS Design Consultants Ltd, it should not be copied or reproduced without their written consent.

Written dimensions to take precedent over scaling the drawing however all dimensions to be checked and verified on site prior to commencing works. The Contractor shall take all responsibility for setting out. Any discrepancies should be clarified prior to proceeding with work.

All workmanship and materials shall comply with BS 8000 Parts 1 - 15.

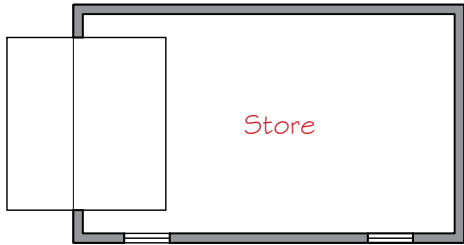


Proposed Ground Floor Plan
1:100




Proposed Roof Plan
1:100

External cement board cladding
class 'B Fire Rated' colour to be
agreed prior to commencement.


Grey GRP roofing system.

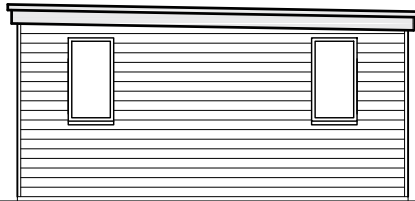


Proposed Side Elevation
1:100

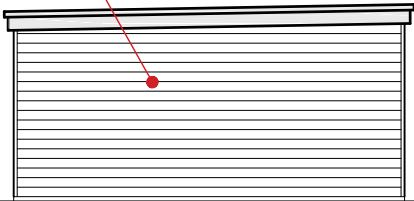

Proposed Side Elevation
1:100

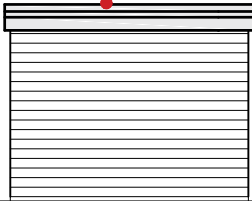


Proposed Rear Elevation
1:100

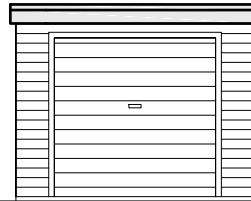

Proposed Front Elevation
1:100




Location Plan 1:1250
© Crown Copyright (2023) All rights reserved
Licence Number: 100046928.

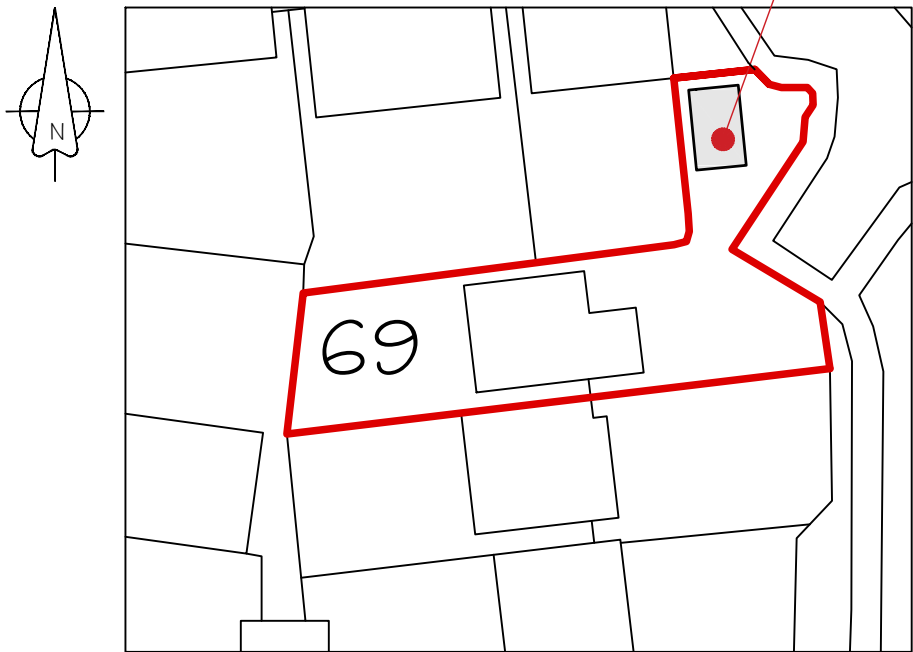

Block Plan 1:500

Proposed shed/store.

SCALE (Metres) 1:100 @ A3 Sheet

 

BPS Design Consultants Ltd
Architectural Services and Structural Engineers

Seafields, Dodwell lane, Bursledon, Southampton, SO31 1DJ

Tel: 023 8040 4017

robert@bpsdesign.co.uk colin@bpsdesign.co.uk
Mobile: 07915 604 293 Mobile: 07886 855 897

www.bpsdesign.co.uk

Project:
69 Spitfire Way
Hamble
Southampton

Client:
Mr M Ingram

Dwg Title:
Proposed Shed/Store

Dwg No: PL/01 Revision: -

Date: Feb 2023 By: rjn Scale: As Shown

The Copyright of this drawing belongs solely to BPS Design Consultants Ltd. It should not be copied or reproduced without consent from BPS Design Consultants Ltd Original drawn at A3.