





Front Elevation (South)
Scale: 1:100

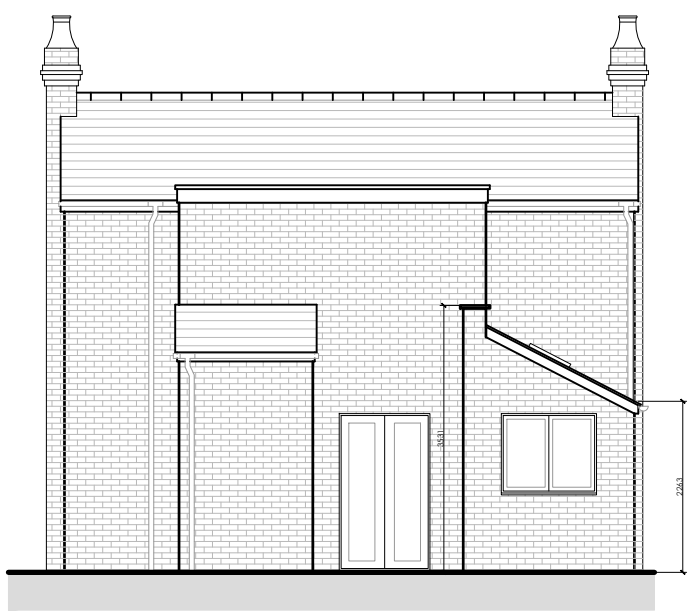



Rear Elevation (North)





Side Elevation (West)

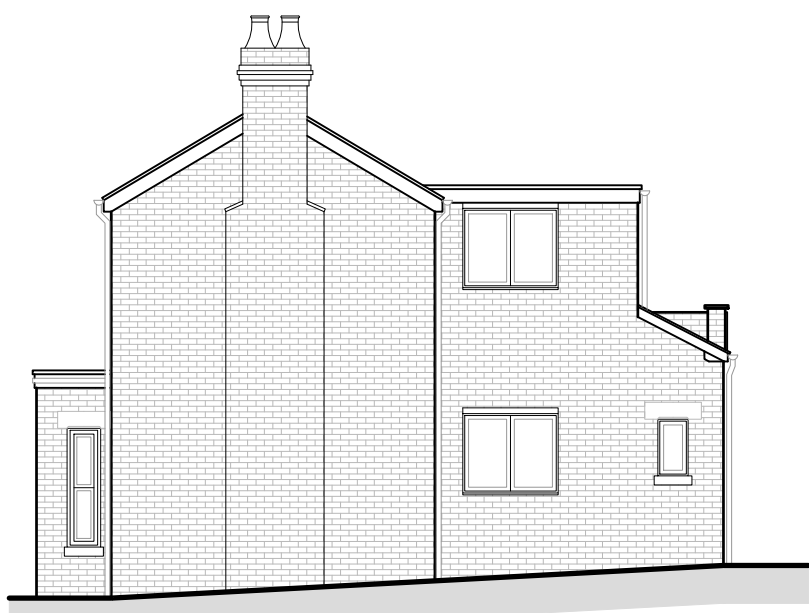



Side Elevation (East)

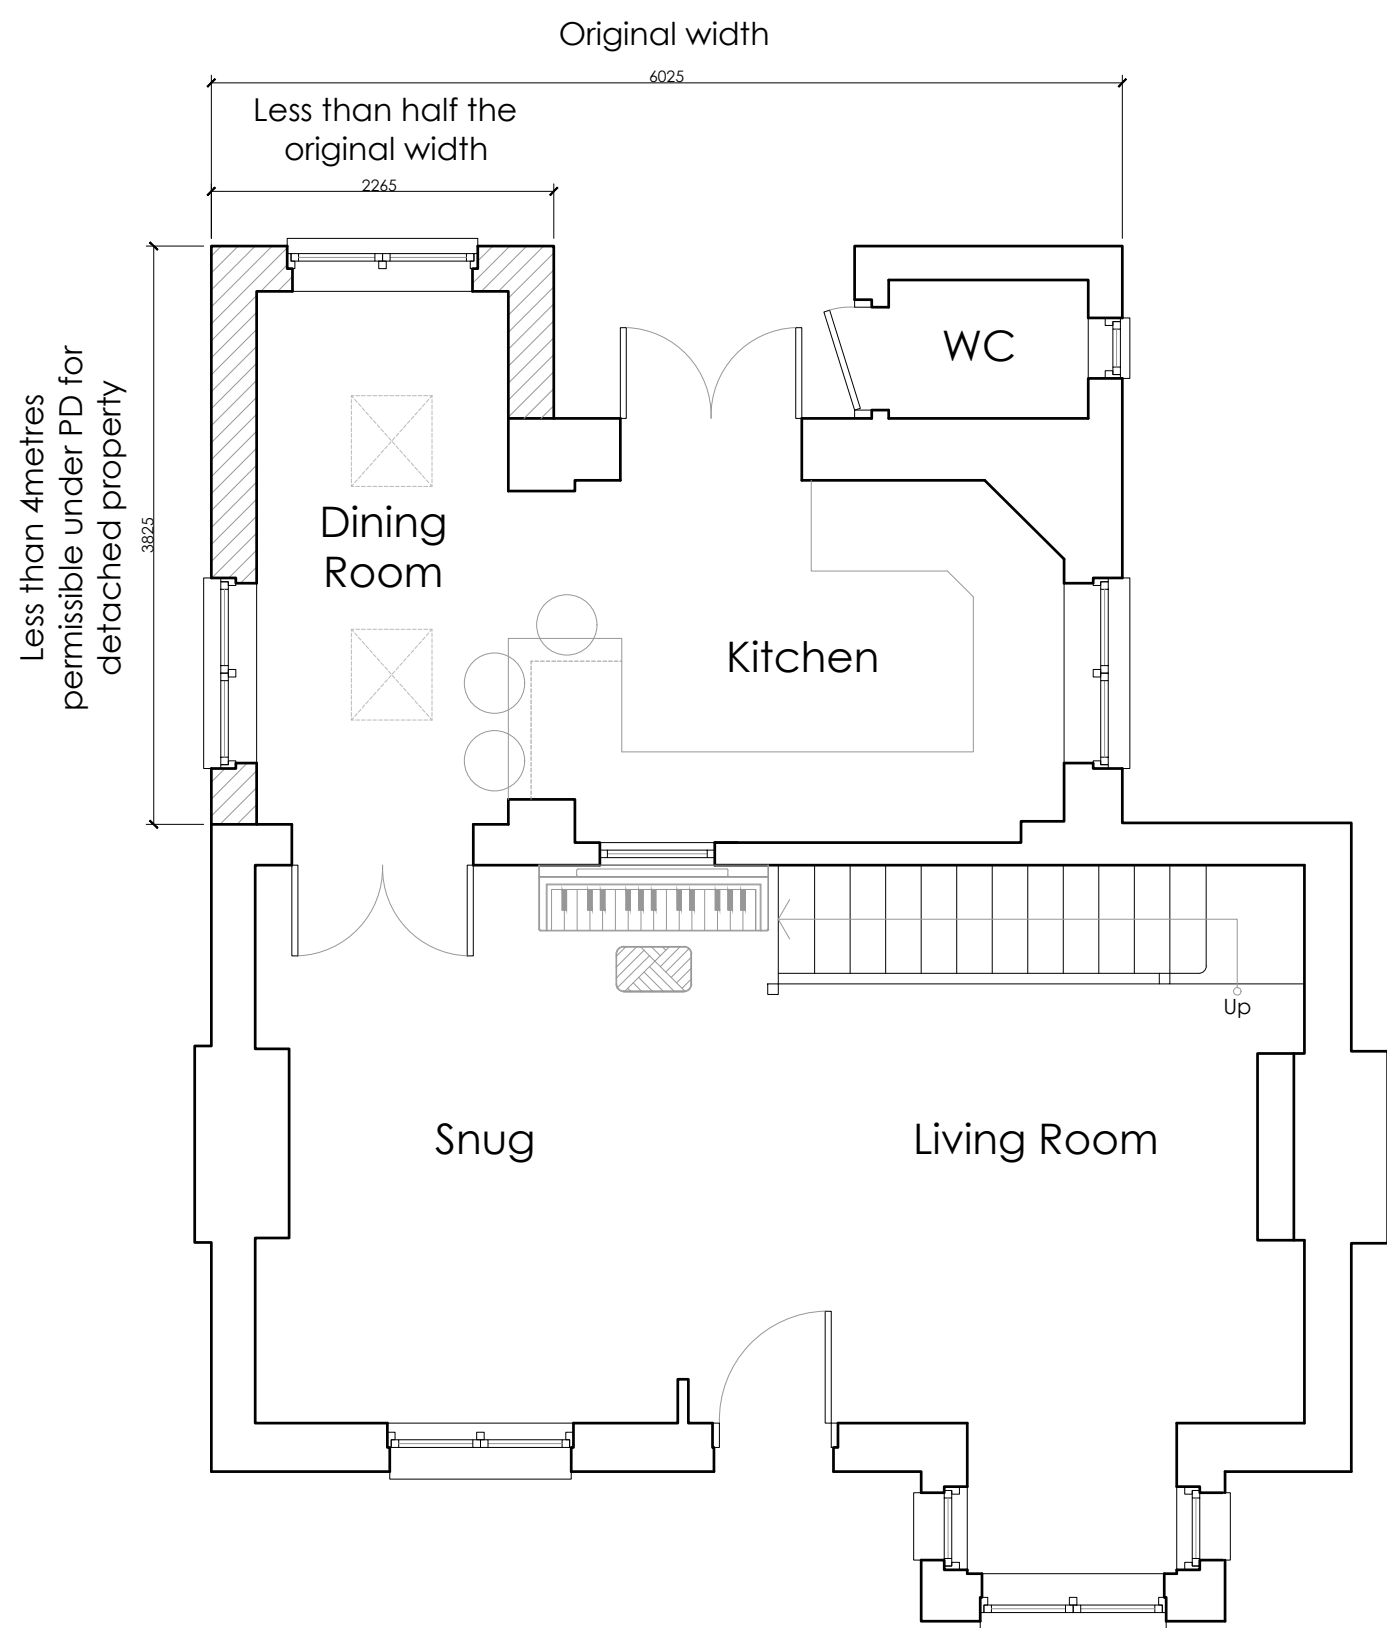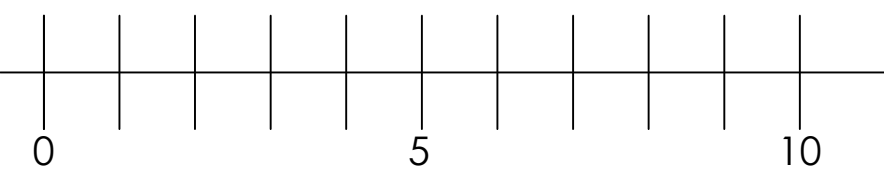

Ground Floor Plan
Scale: 1:50

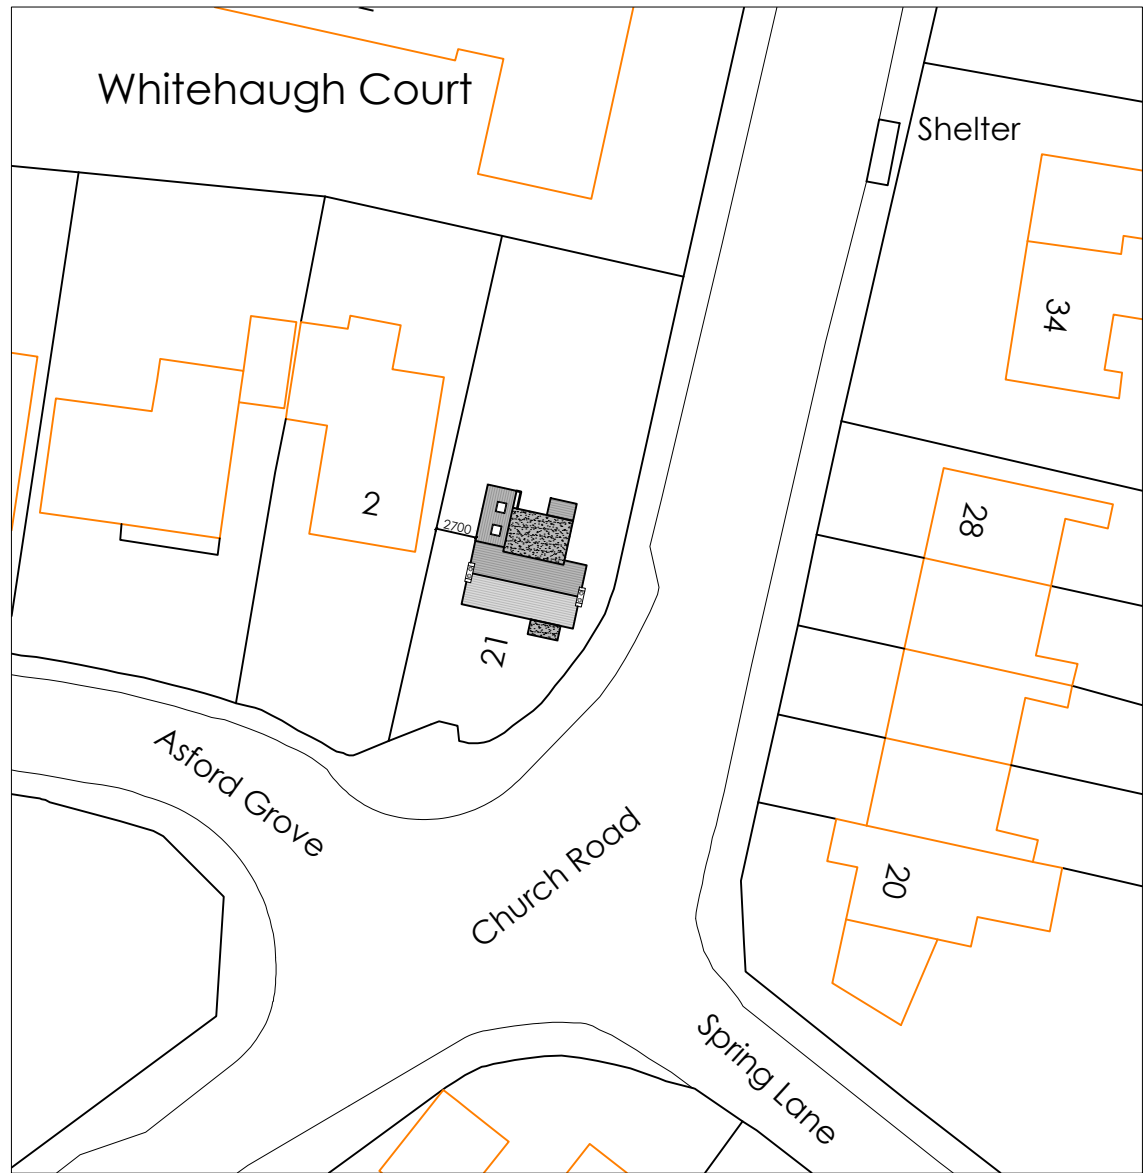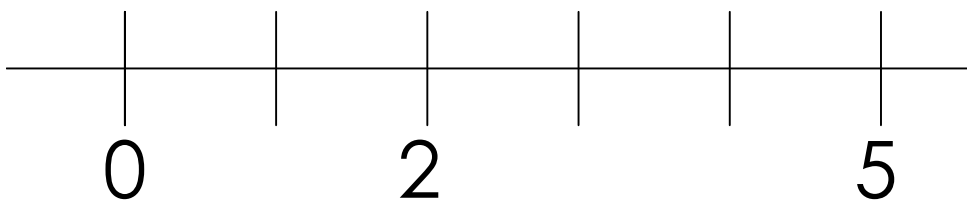

Block Plan
Scale: 1:500

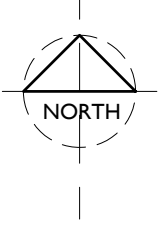 

Rev:	Date:	Description:	Drawn:
Copyright © Michael Pagliaroli Architects Ltd Chartered Architect: Residential Development: Listed Building Consultants			
Bartholomew House, 38 London Road Newbury, Berkshire, RG14 1JX Telephone: 01635 246177			
Project: Proposed Extension and Alterations to 21 Church Road, Bishopstoke, Eastleigh, SO50 6BL			
For: Ms Claire Bishop			
Drawing Title: Proposed Plans and Elevations Block Plan			
Scale: 1:50, 1:500	Date: October 2022	Drawn: TM	
Drawing No: 1393 - PL01		Revision:	