



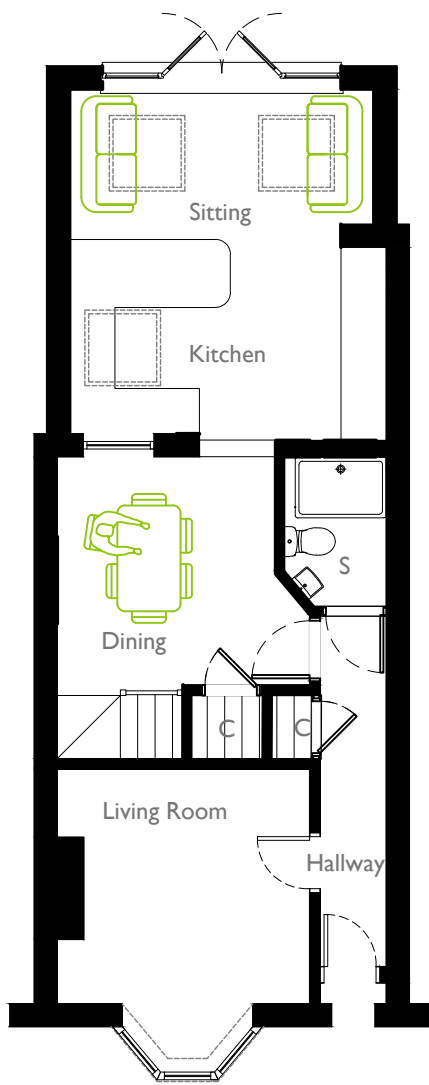

Proposed
Ground Floor Plan

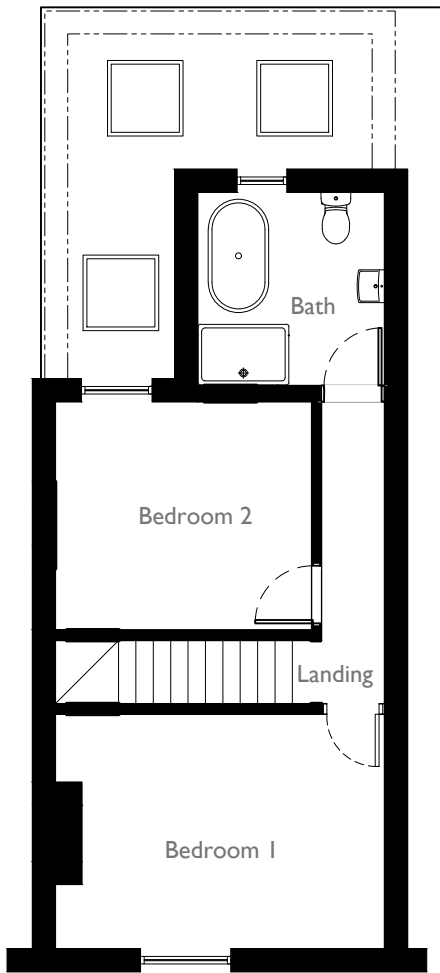

Proposed
First Floor Plan



Proposed
Front Elevation

Proposed
Rear Elevation

Key



Proposed brickwork



Scale 1:100
Please ensure drawing is printed with 'no scaling' and
NOT 'scaled to fit'. Check against scale bar.

In association with



AC DESIGN



Hampshire
Architect

Email: alexpcarr@outlook.com
Telephone: 07308 953285
Website: www.acdesignuk.co.uk

PROJECT 13 Station Road Netley Abbey	Project type Housing	Drawing classification Housing	SCALE 1:100	SHEET SIZE A3	SHEET No.	DATE 15/02/23	DRAWN Alexander Carr
	DRAWING TITLE Proposed Floor Plans and Elevations		Planning				
			RP01-101-1st				