


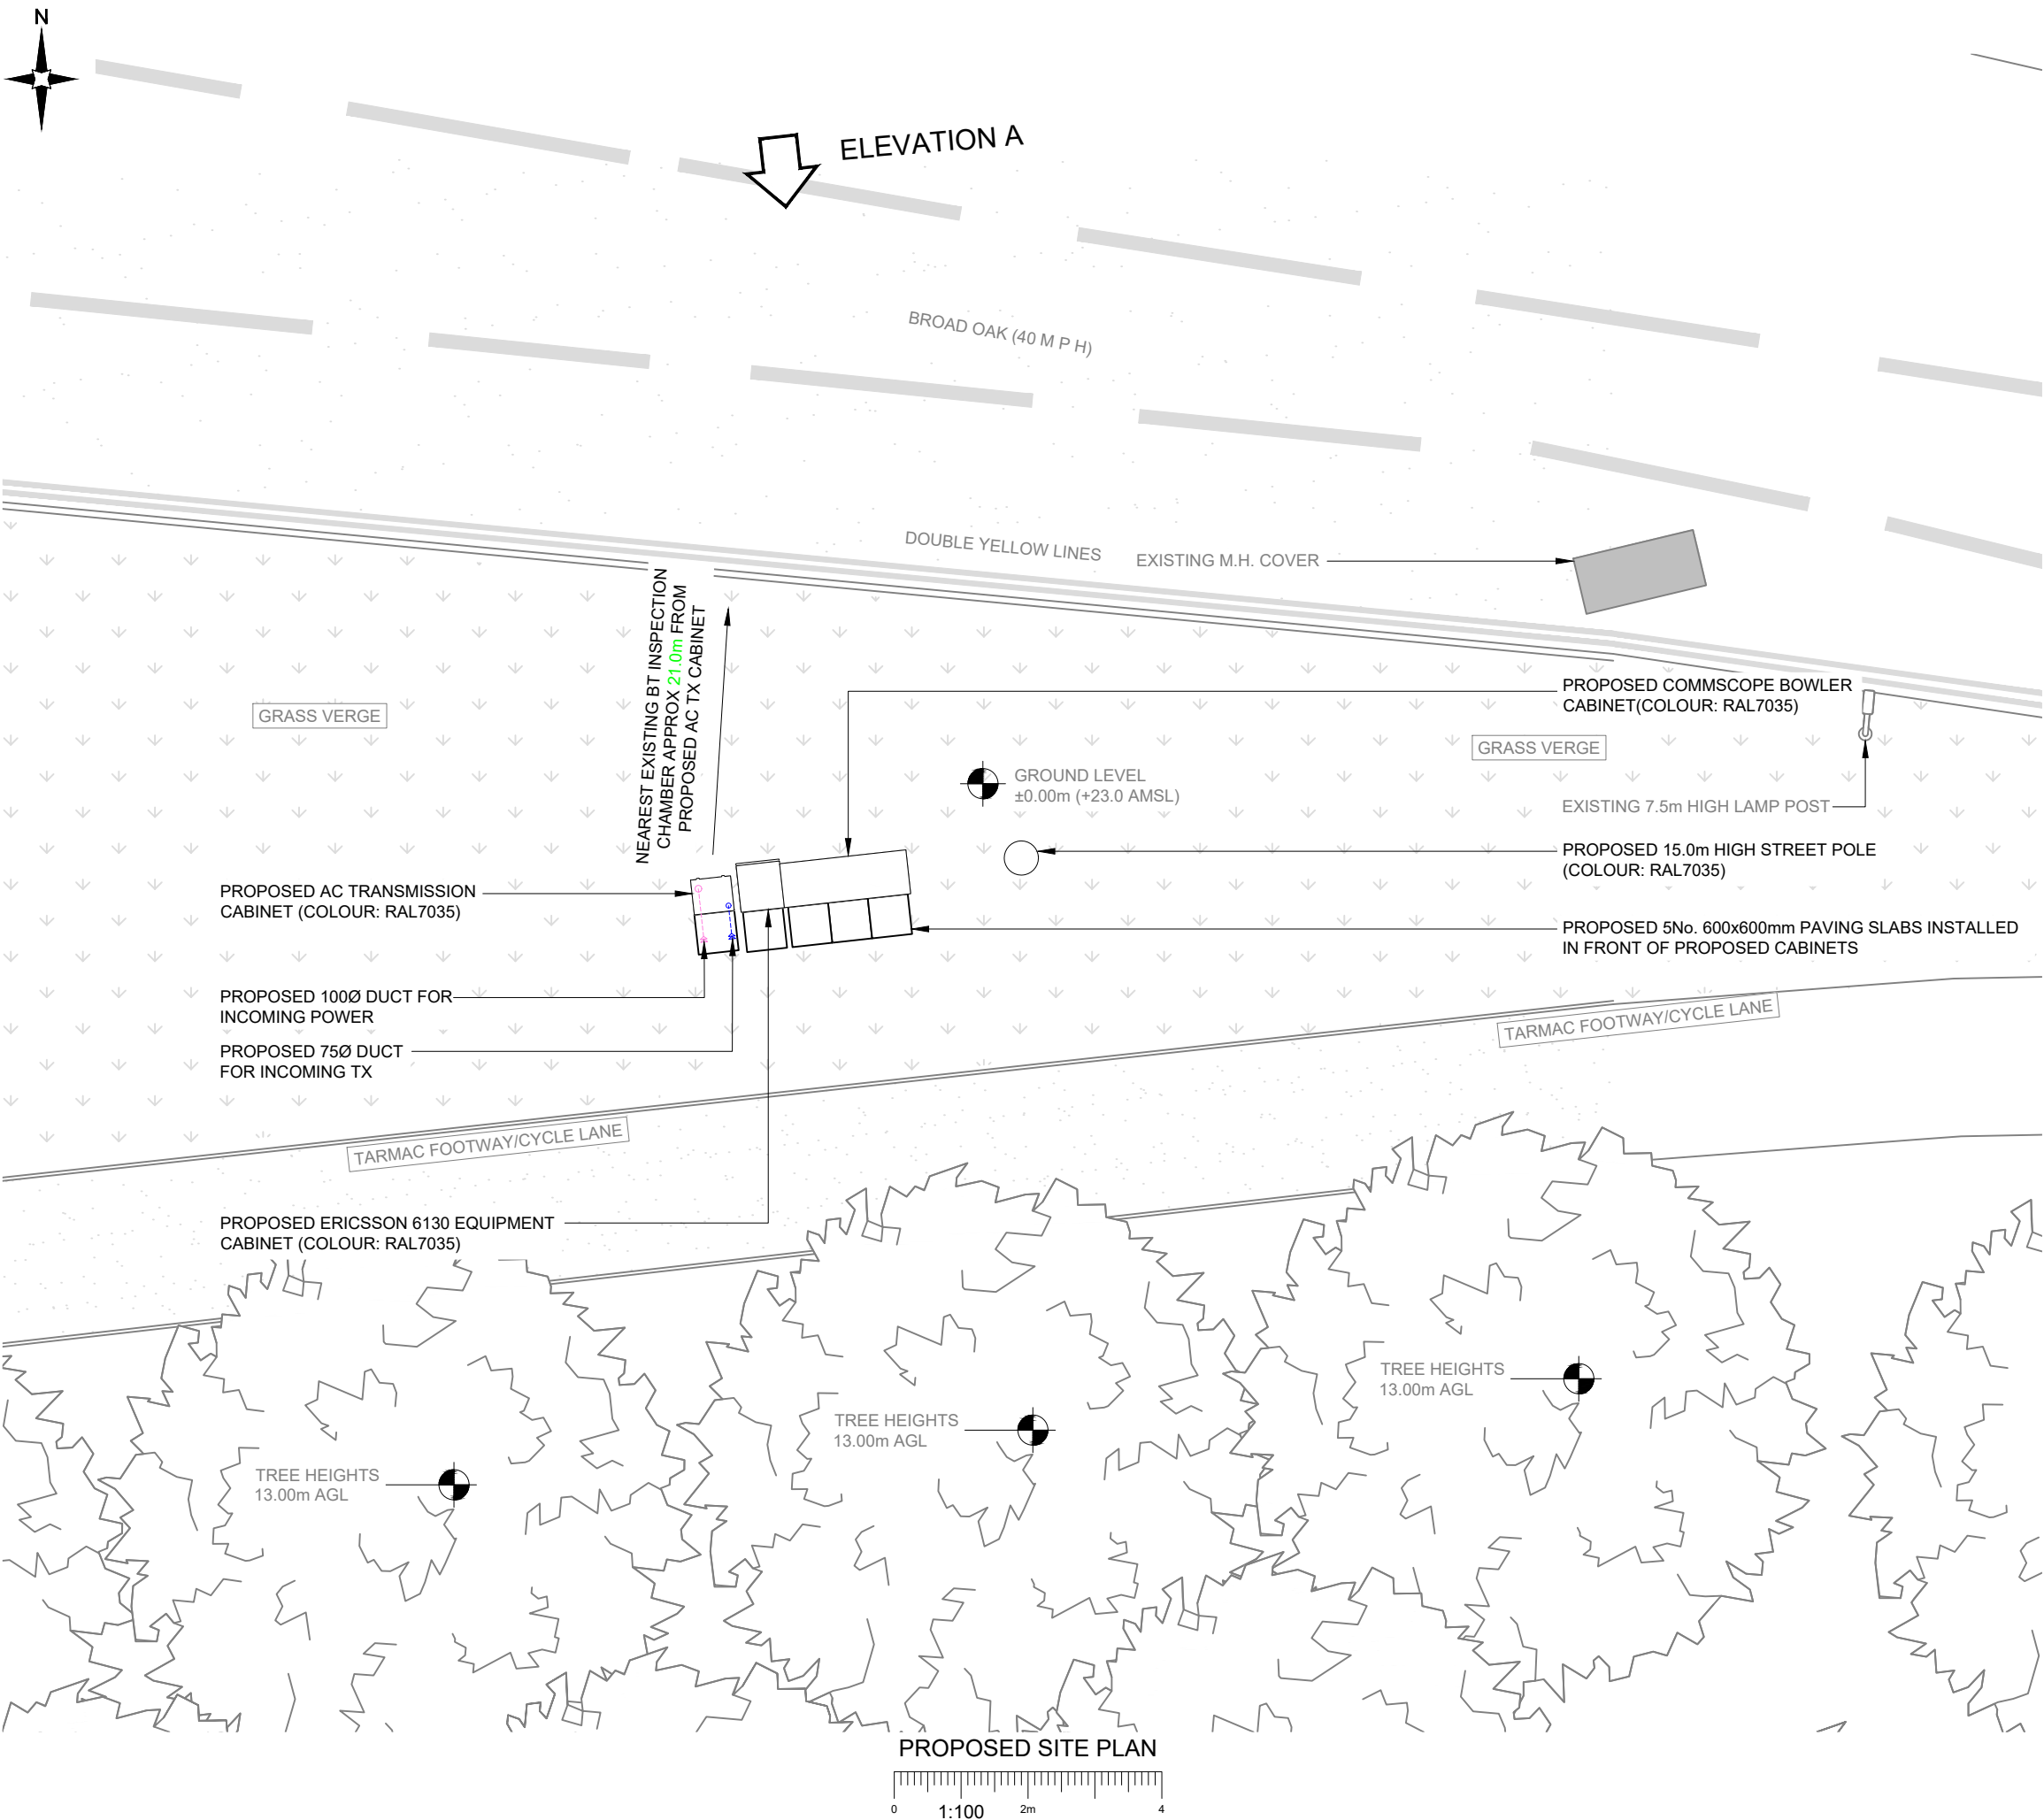

NOTES:

1. ALL DIMENSIONS IN MM UNLESS OTHERWISE NOTED.

REV	MODIFICATION	BY	CH	DATE
C	Site Location Amended	JS	GBC	13.02.23
B	Proposed Site Location Revised	LD	GBC	11.01.23
A	Issued for Planning	JDS	DO	09.06.22

**CK Hutchison
Networks (UK)
Limited**
Green Park,
450 Longwater Avenue,
Reading,
RG30 3UR

Design Consultant & Principal Contractor:

GBC
Great British Communications
Lapwing House, Block 3 Forward Point,
Tan House Lane, Widnes, Cheshire, WAB 0SL
t. 44 (0)151 420 4128
www.gbcservices.co.uk

Site Name:
TEXACO SERVICE STATION

3UK Nominal ID:
ELH21731

Address:
**TEXACO SERVICE STATION
GRANGE ROAD
HEDGE END, EASTLEIGH
HAMPSHIRE
SO30 2FU**

Title:
215 PROPOSED SITE PLAN

Project:
UNILATERAL SW

Purpose of Issue:
PLANNING

MBNL/TM/H3G Cell ID:
ELH070/86361/SO0627

Drawing No:
ELH21731_ELH070_86361_SO0627_GA_REV_C

Issue:
C