



Well:
Confirm that the scheme as drawn reflects our intentions for the builder to construct to. ASC Design Services LTD accept no liability for schemes not previously approved by Building Control and have received the Client's signature and/or planning / plans check building control approval.
Signed:
Date:

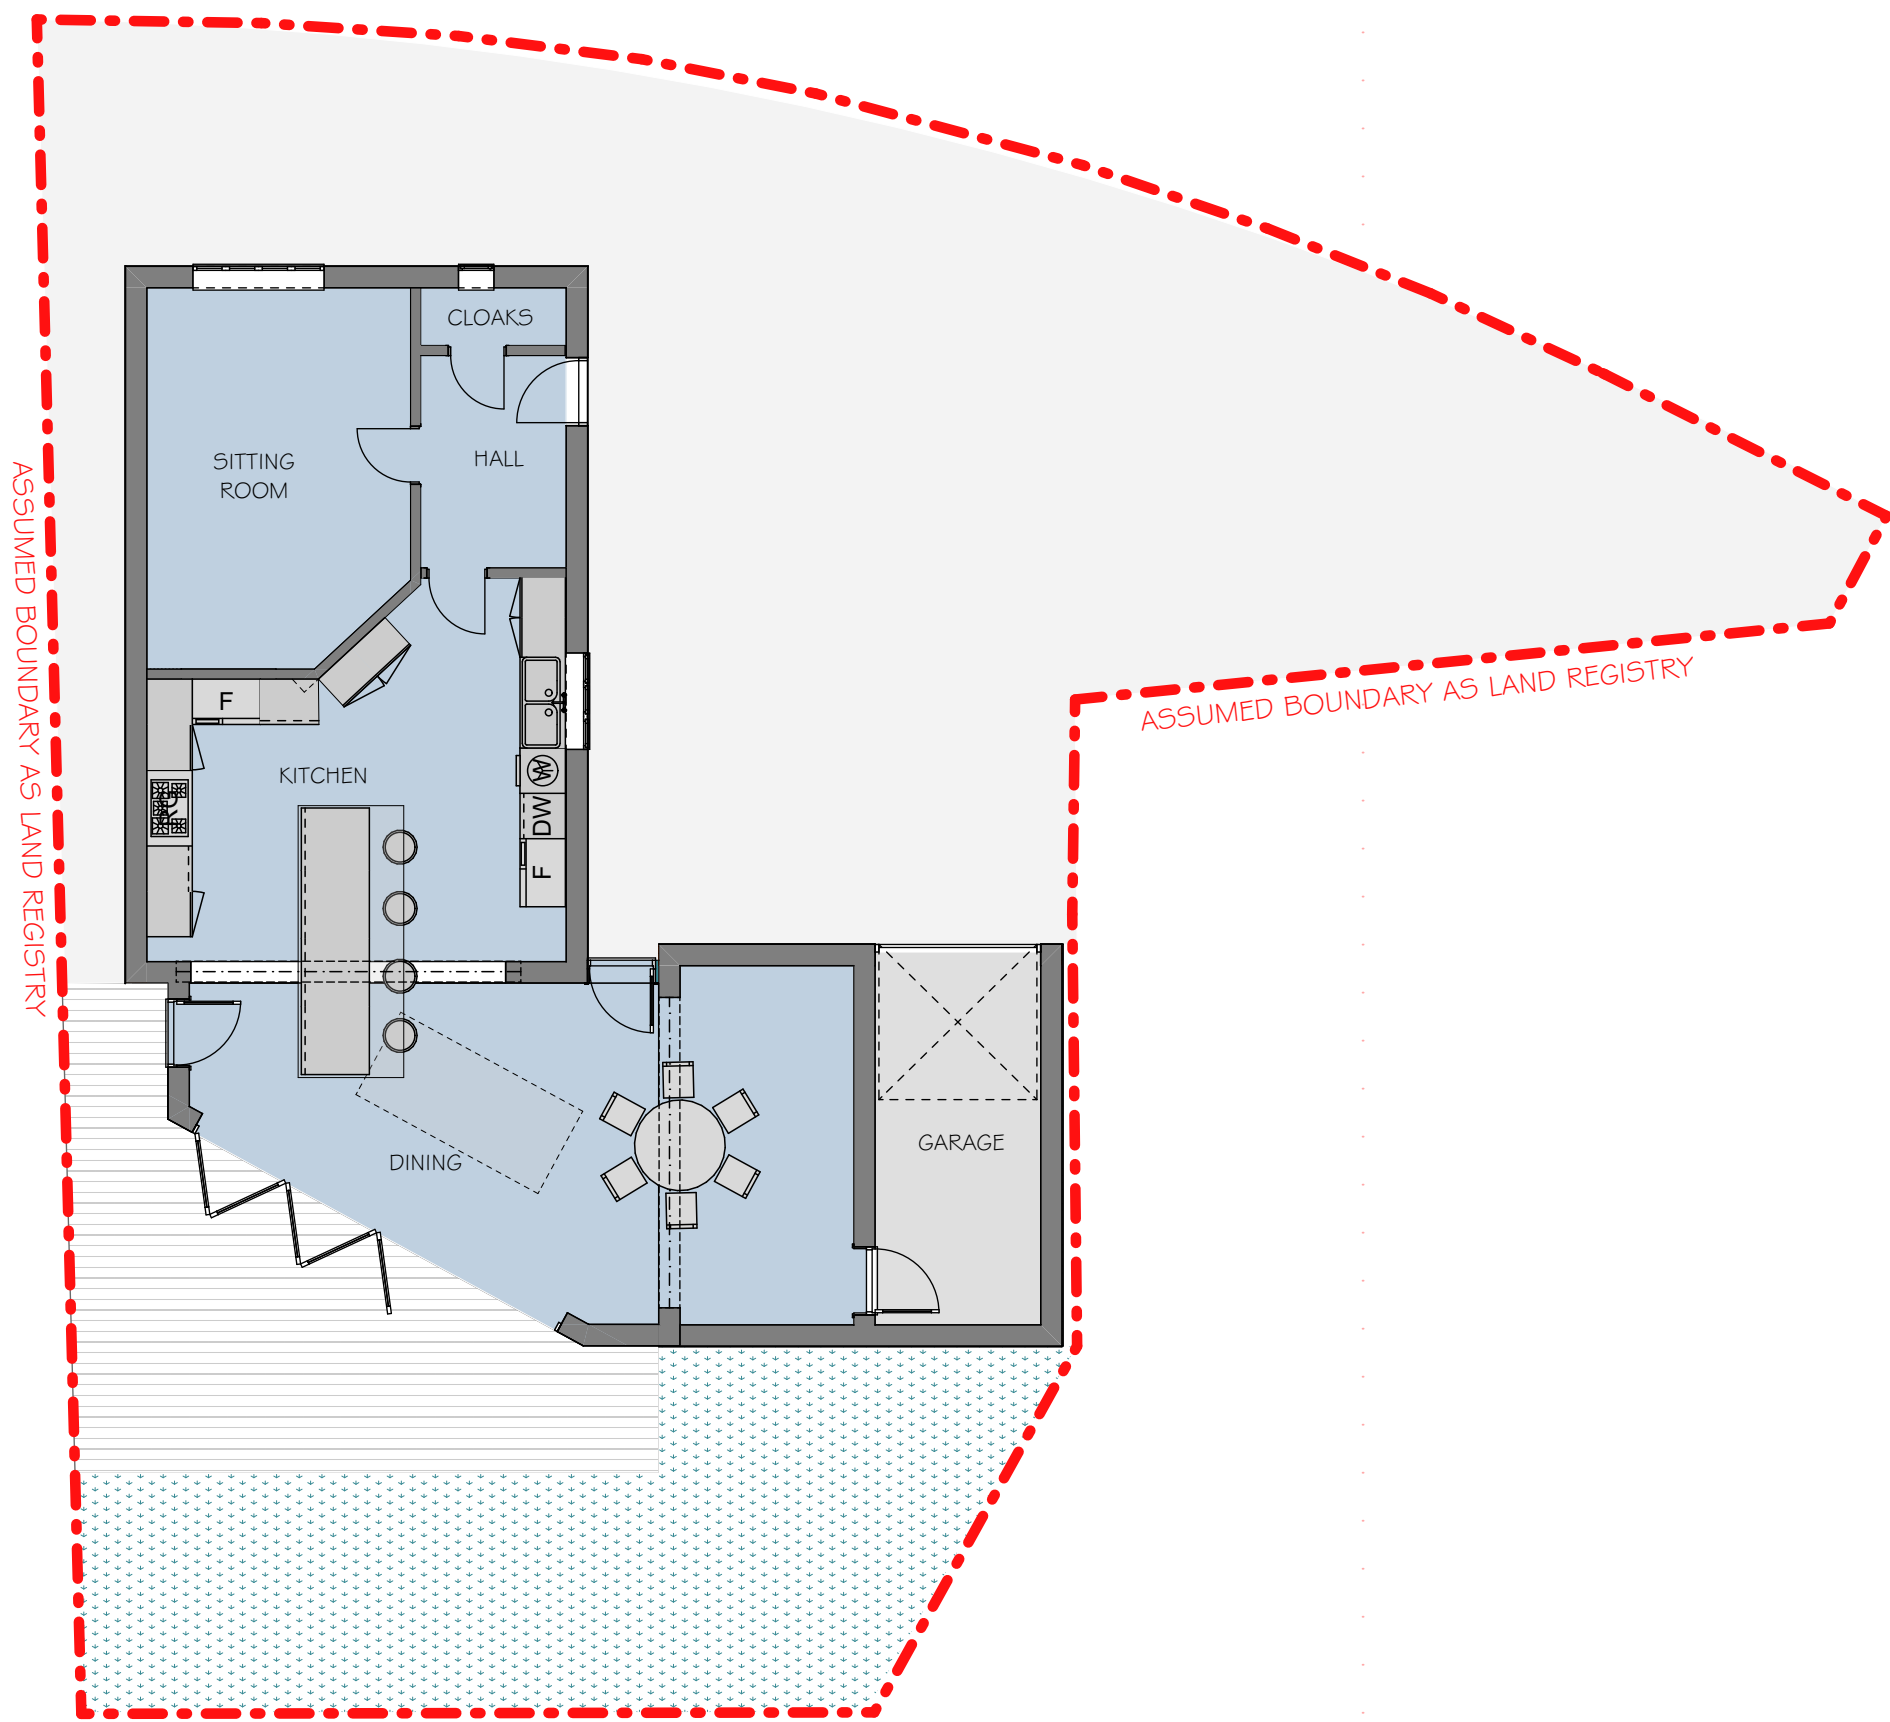

EXISTING FLOOR PLAN
1:100 SCALE




EXISTING FLANK ELEVATION
1:100 SCALE

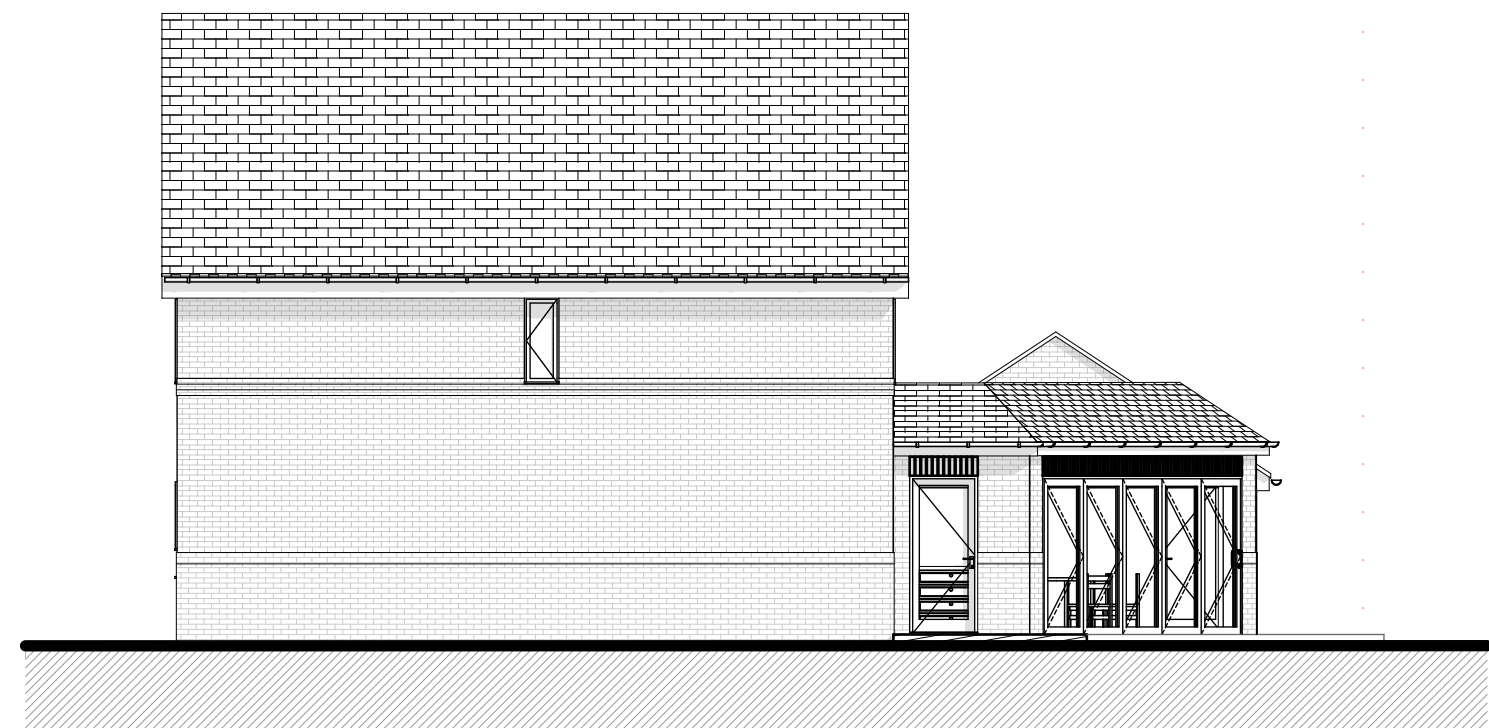

EXISTING FLANK ELEVATION 2
1:100 SCALE




EXISTING FRONT ELEVATION
1:100 SCALE

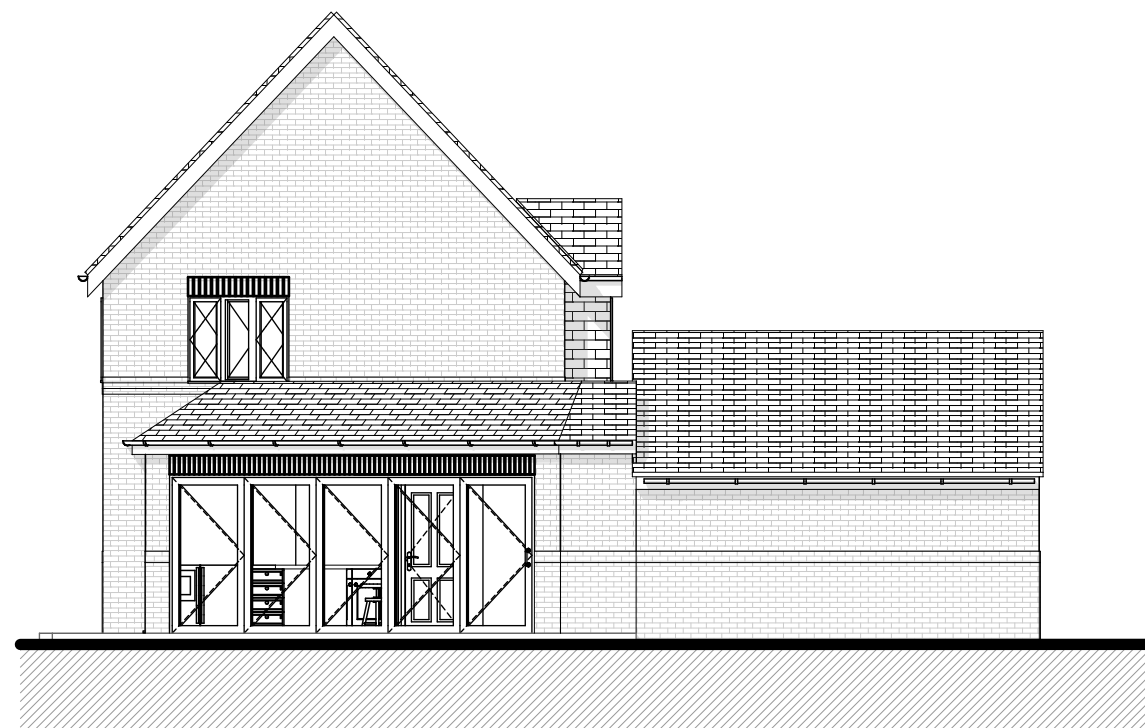

EXISTING REAR ELEVATION
1:100 SCALE

Location Plan near 43 ascot road

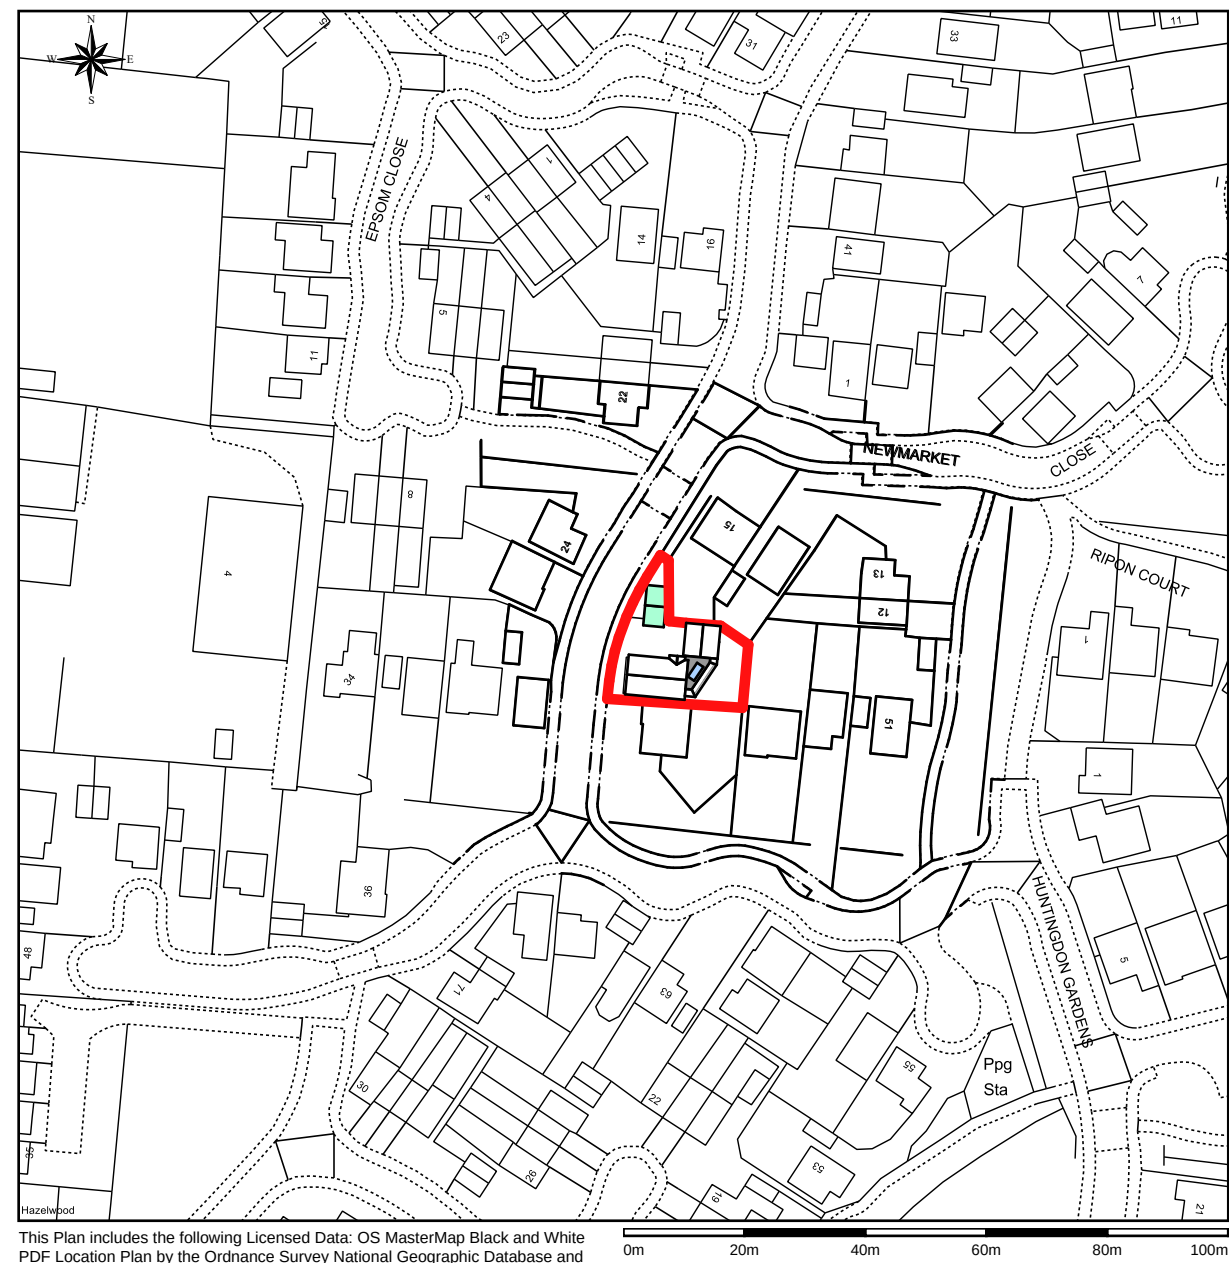


This Plan includes the following Licensed Data: OS MasterMap Black and White; PDF Location Plan by the Ordnance Survey National Geographic Database and incorporating surveyed revision available at the date of production. Reproduction in whole or in part is prohibited without the prior permission of Ordnance Survey. The representation of a road, track or path is no evidence of a right of way. The representation of features, as lines is no evidence of a property boundary. © Crown copyright and database rights, 2017. Ordnance Survey 0100031073

Scale: 1:1250, paper size: A4



plans ahead by emapsite®
Prepared by: Sarah Haynes, 10-10-2017

LOCATION PLAN 1:1250 SCALE

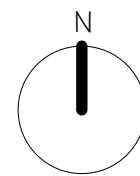

EXISTING PLANS AND ELEVATIONS



ASC
DESIGN SERVICES LTD
30 WYDCLIFFE ROAD
SOUTHSEA TOWN
HAMPSHIRE
PO4 0LA
TEL: 07970057114
e: INFO@ASCDESIGNSERVICES.CO.UK

NOTES
ALL DRAWINGS TO BE PRINTED AT 100% SCALE. DO NOT FIT TO PRINTER MARKINGS WHEN PRINTING.
1. This drawing is copyright of ASC Design.
Reproduction is only to take place with written authority.
2. These plans are subject to Planning & Building Regulation Approval or any other statute in law before building work commences.
3. Any structural work where mentioned on this drawing is subject to a qualified structural and civil engineer calculations before building work commences.
4. All boundaries are assumed. To be confirmed on site before building work commences.
5. All drawings marked - are not to be built or manufactured from.
6. Only Local Authority Planning Departments may scale dimensions from the drawings.
7. If any discrepancies are found in the drawings these are to be brought to the attention of ASC Design.

Client Details:

Mr & Mrs Ryan
43 Ascot Road
Horton Heath
SO50 7JP

Date:

OCTOBER 2022

Paper:

A1

Drawing Code:

EXISTING - RYAN

Stage:

E

No:

01

Rev:

POSITIVE ACKNOWLEDGEMENT

Well:

confirm the receipt this notice and without prejudice to any of My/Our rights under the Party Wall Act 1996, are content to the works to the property identified above as the Client's, to start no earlier than 31 days as of the date at the top of this document.

Signed:

Date:

1:5 SCALE (mm) @ A1

0 50 100 150 200 250

1:10 SCALE (mm) @ A1

0 100 200 300 400 500

1:20 SCALE @ A1

0 1m

1:50 SCALE @ A1

0 2 2.5

1:100 SCALE @ A1

0 2 3 4 5

1:500 SCALE @ A1

0 5 10 15 20 25