




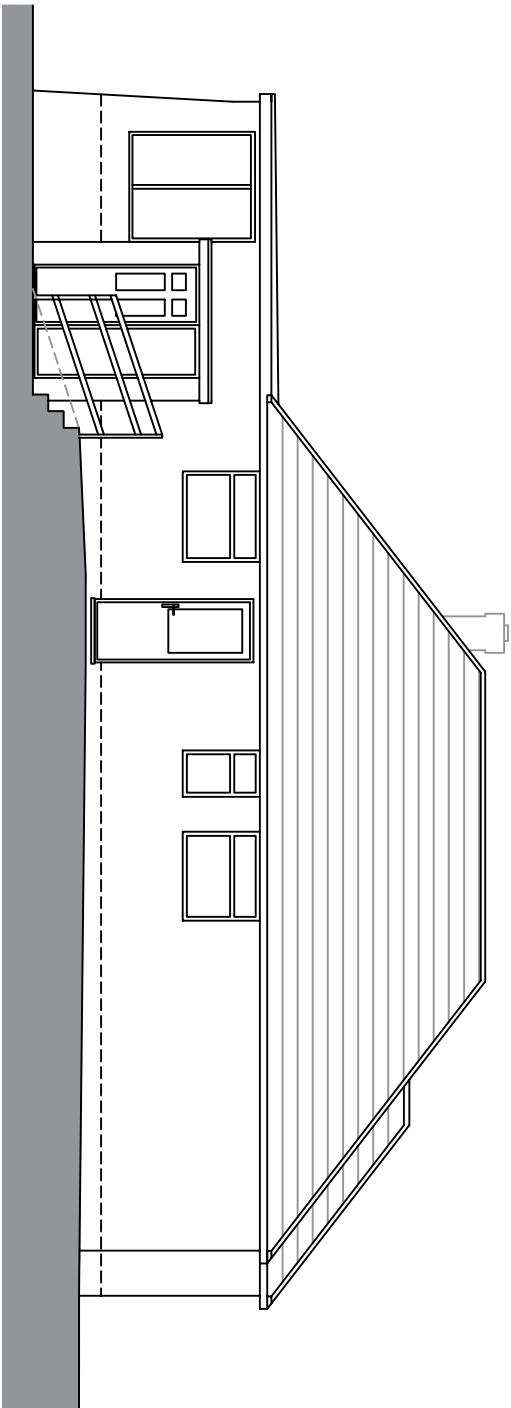

Existing Side Elevation 1 : 100 @ A3

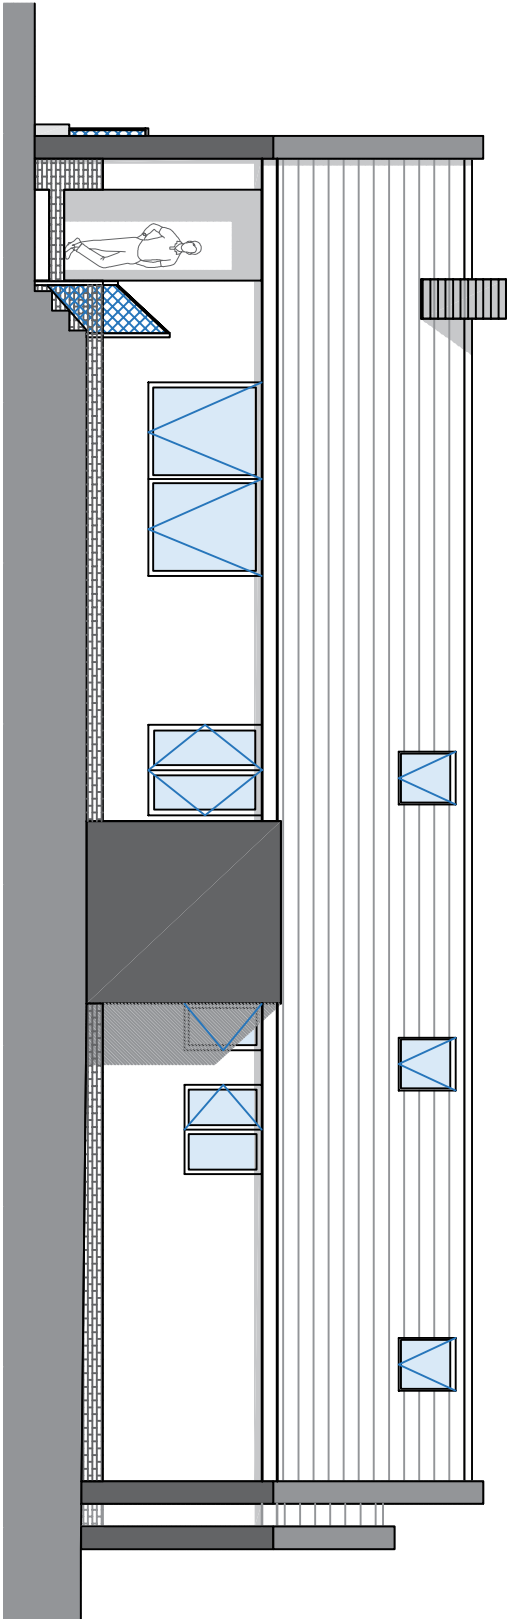

Proposed Side Elevation 1 : 100 @ A3

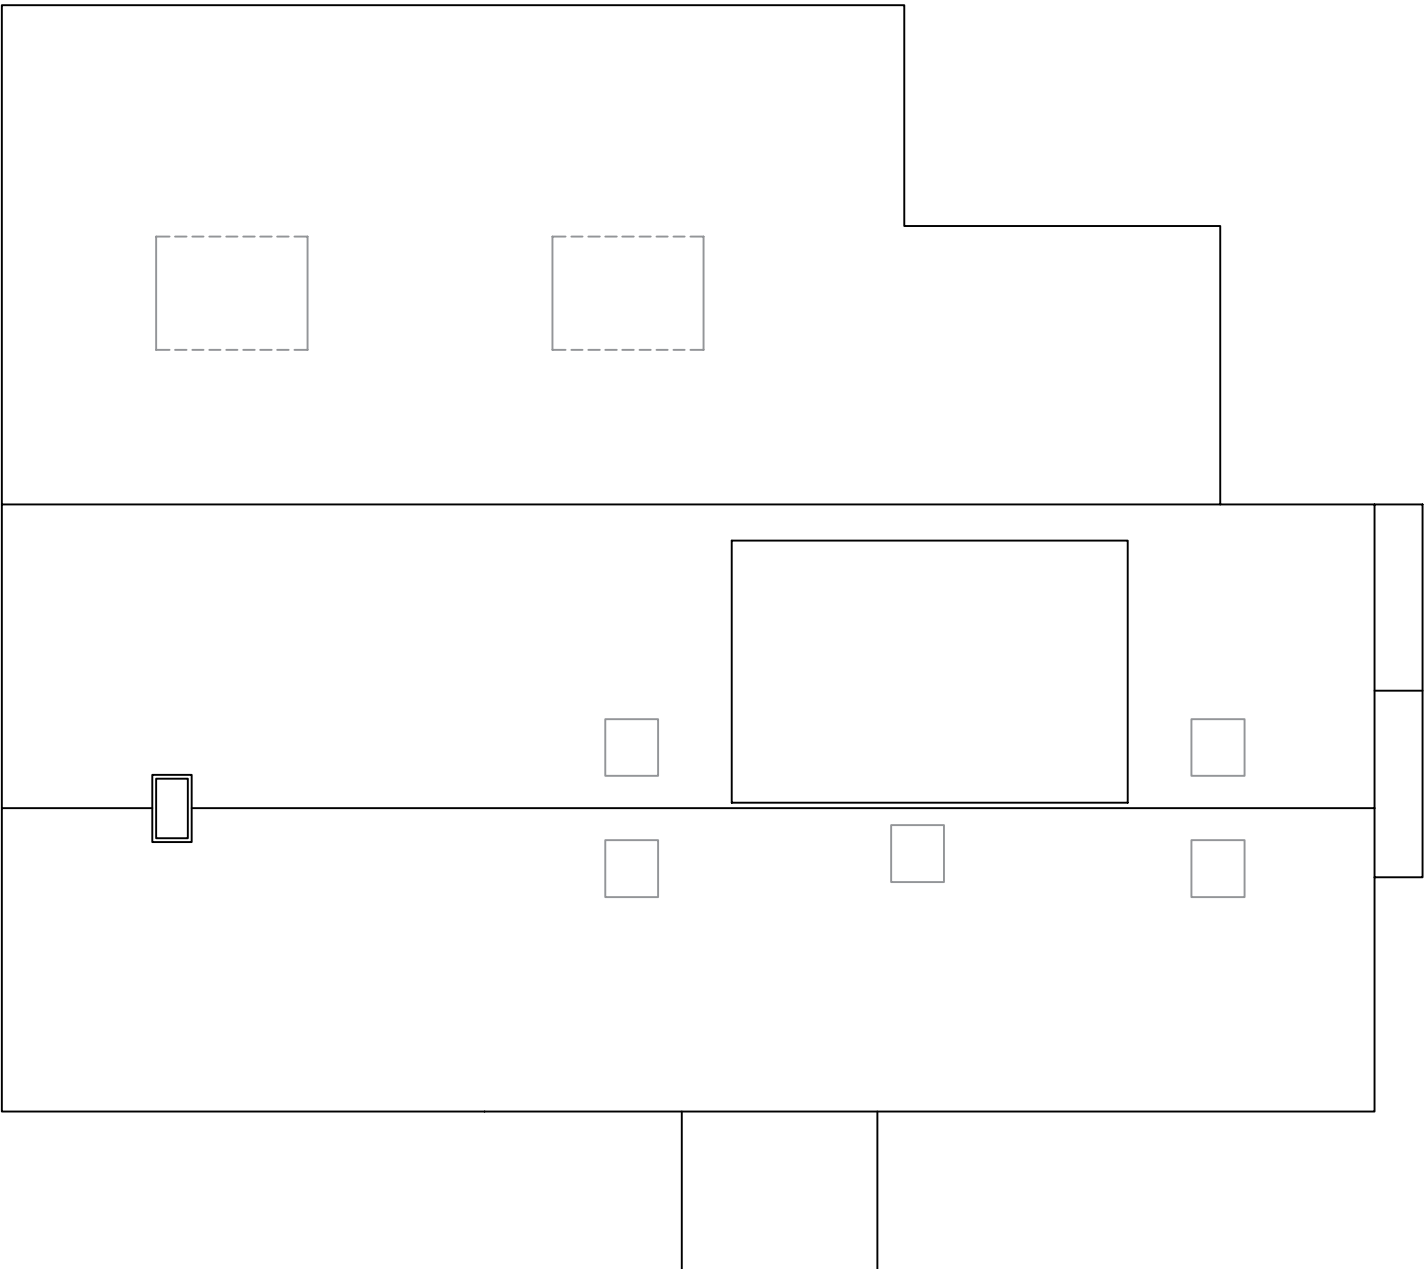

Proposed Roof Plan 1 : 100 @ A3

ET APPLE TREE		OFFICE ADDRESS: Apple Tree Architectural Design Consultants 25 Crows Nest Lane Botley Southampton Hants		CLIENT & SITE ADDRESS: Warren Creasey 32 Selliwood Road Netley Abbey Southampton Hants		DISCLAIMER: These drawings are the property of Apple Tree Architecture Ltd. and should not be copied or amended without permission. Do not scale from this drawing, check all measurements on-site prior to fabrication		SHEET: 4	REVISION: 6	PROJECT NUMBER: 347		DATE: March 2023	SCALE: 1 : 100 @ A3
--------------------------	--	--	--	---	--	--	--	-------------	----------------	---------------------	--	---------------------	------------------------