




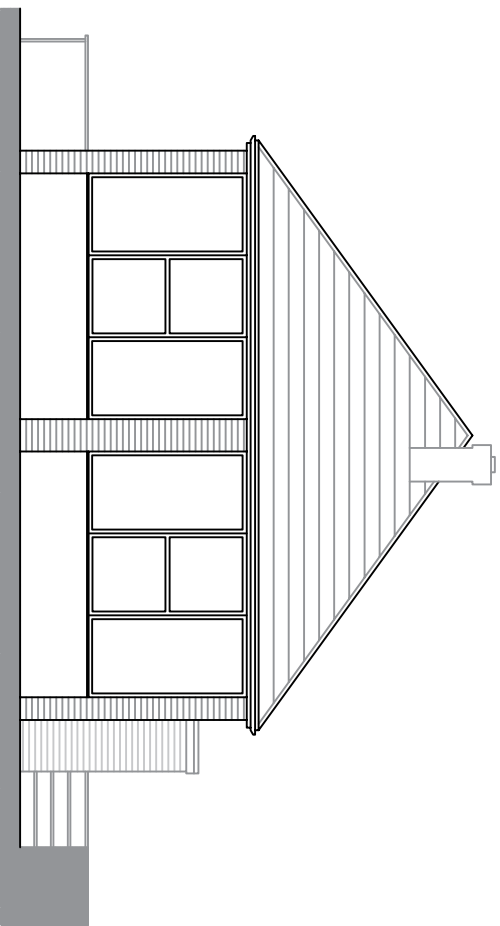


Existing Front Elevation | : 100 @ A3

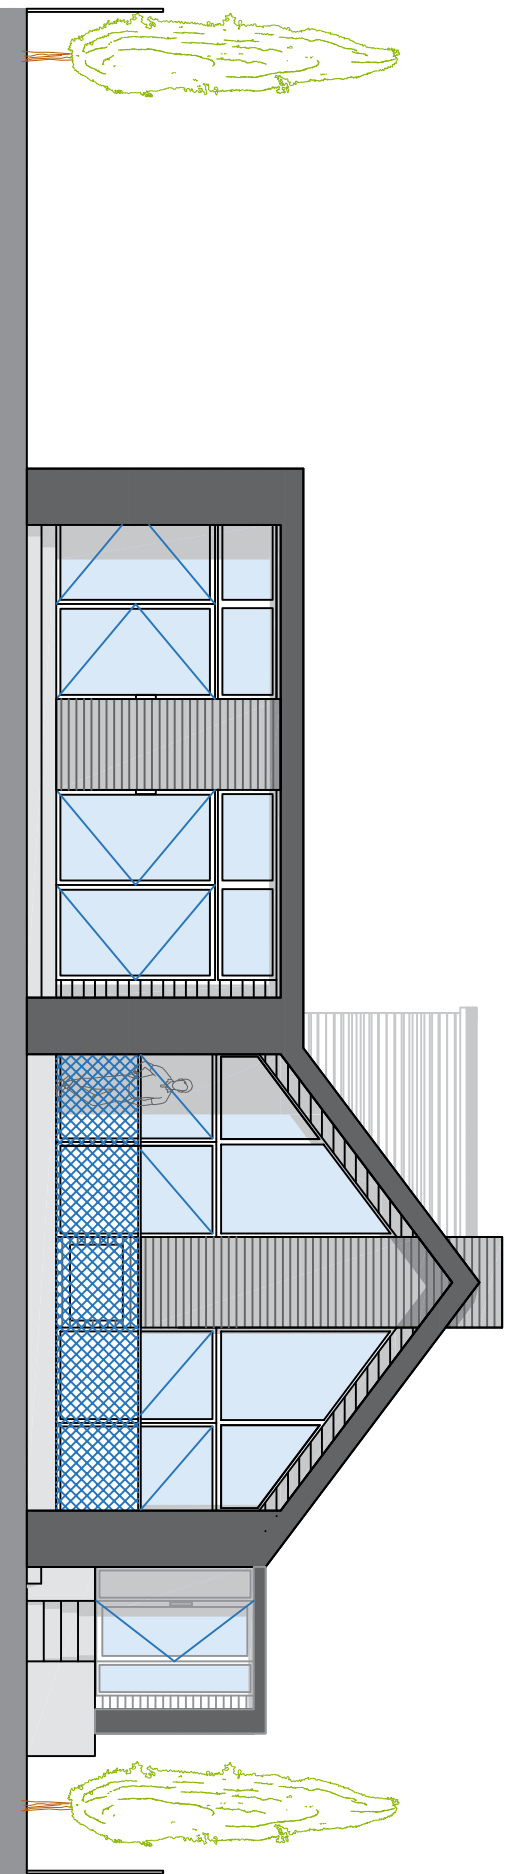

Proposed Front Elevation | : 100 @ A3

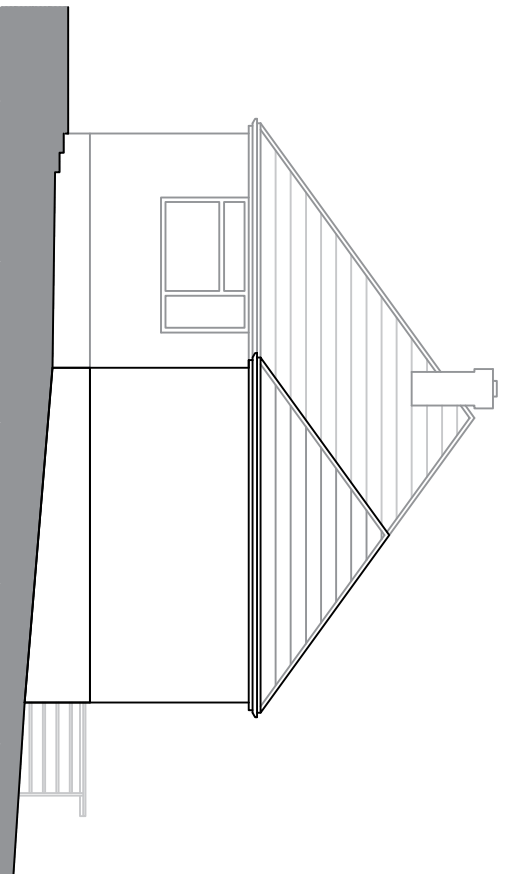

Existing Rear Elevation | : 100 @ A3

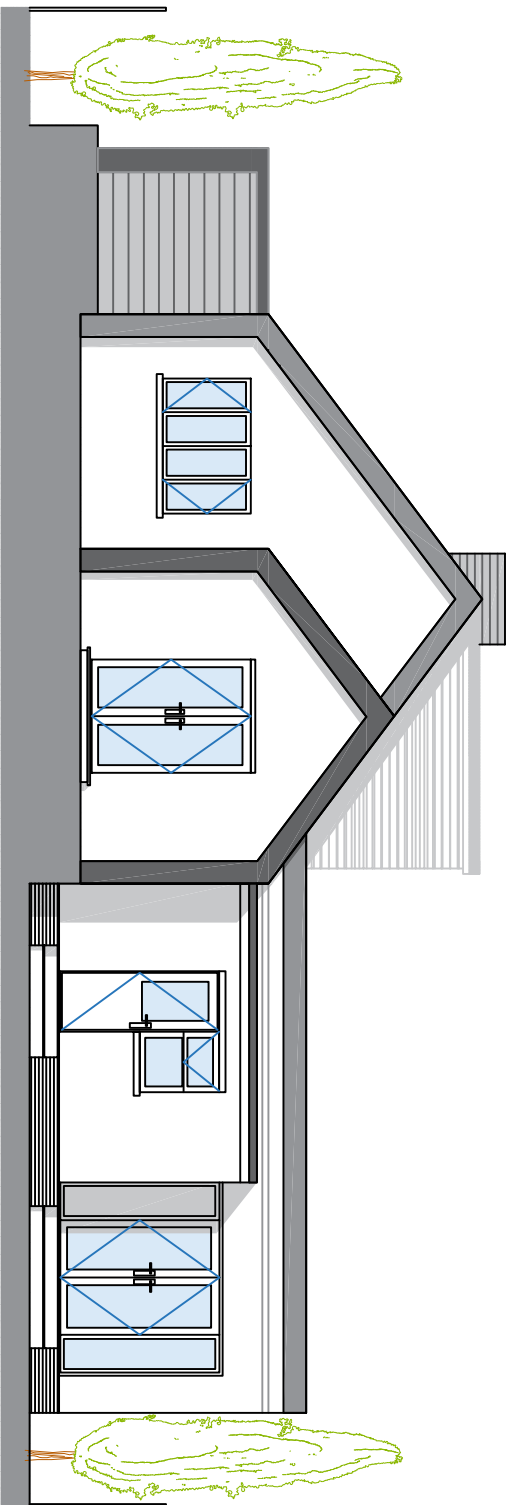

Proposed Rear Elevation | : 100 @ A3



OFFICE ADDRESS:
Apple Tree Architectural Design Consultants
25 Crows Nest Lane
Botley
Southampton
Hants

CLIENT & SITE ADDRESS:
Warren Creasey
32 Selliwood Road
Netley Abbey
Southampton
Hants

DISCLAIMER:
These drawings are the property of Apple Tree Architecture Ltd. and should not be copied or amended without permission. Do not scale from this drawing, check all measurements on-site prior to fabrication

SHEET:

3

REVISION:

3

PROJECT NUMBER: 347

DATE: March 2023

SCALE: 1 : 100 @ A3