

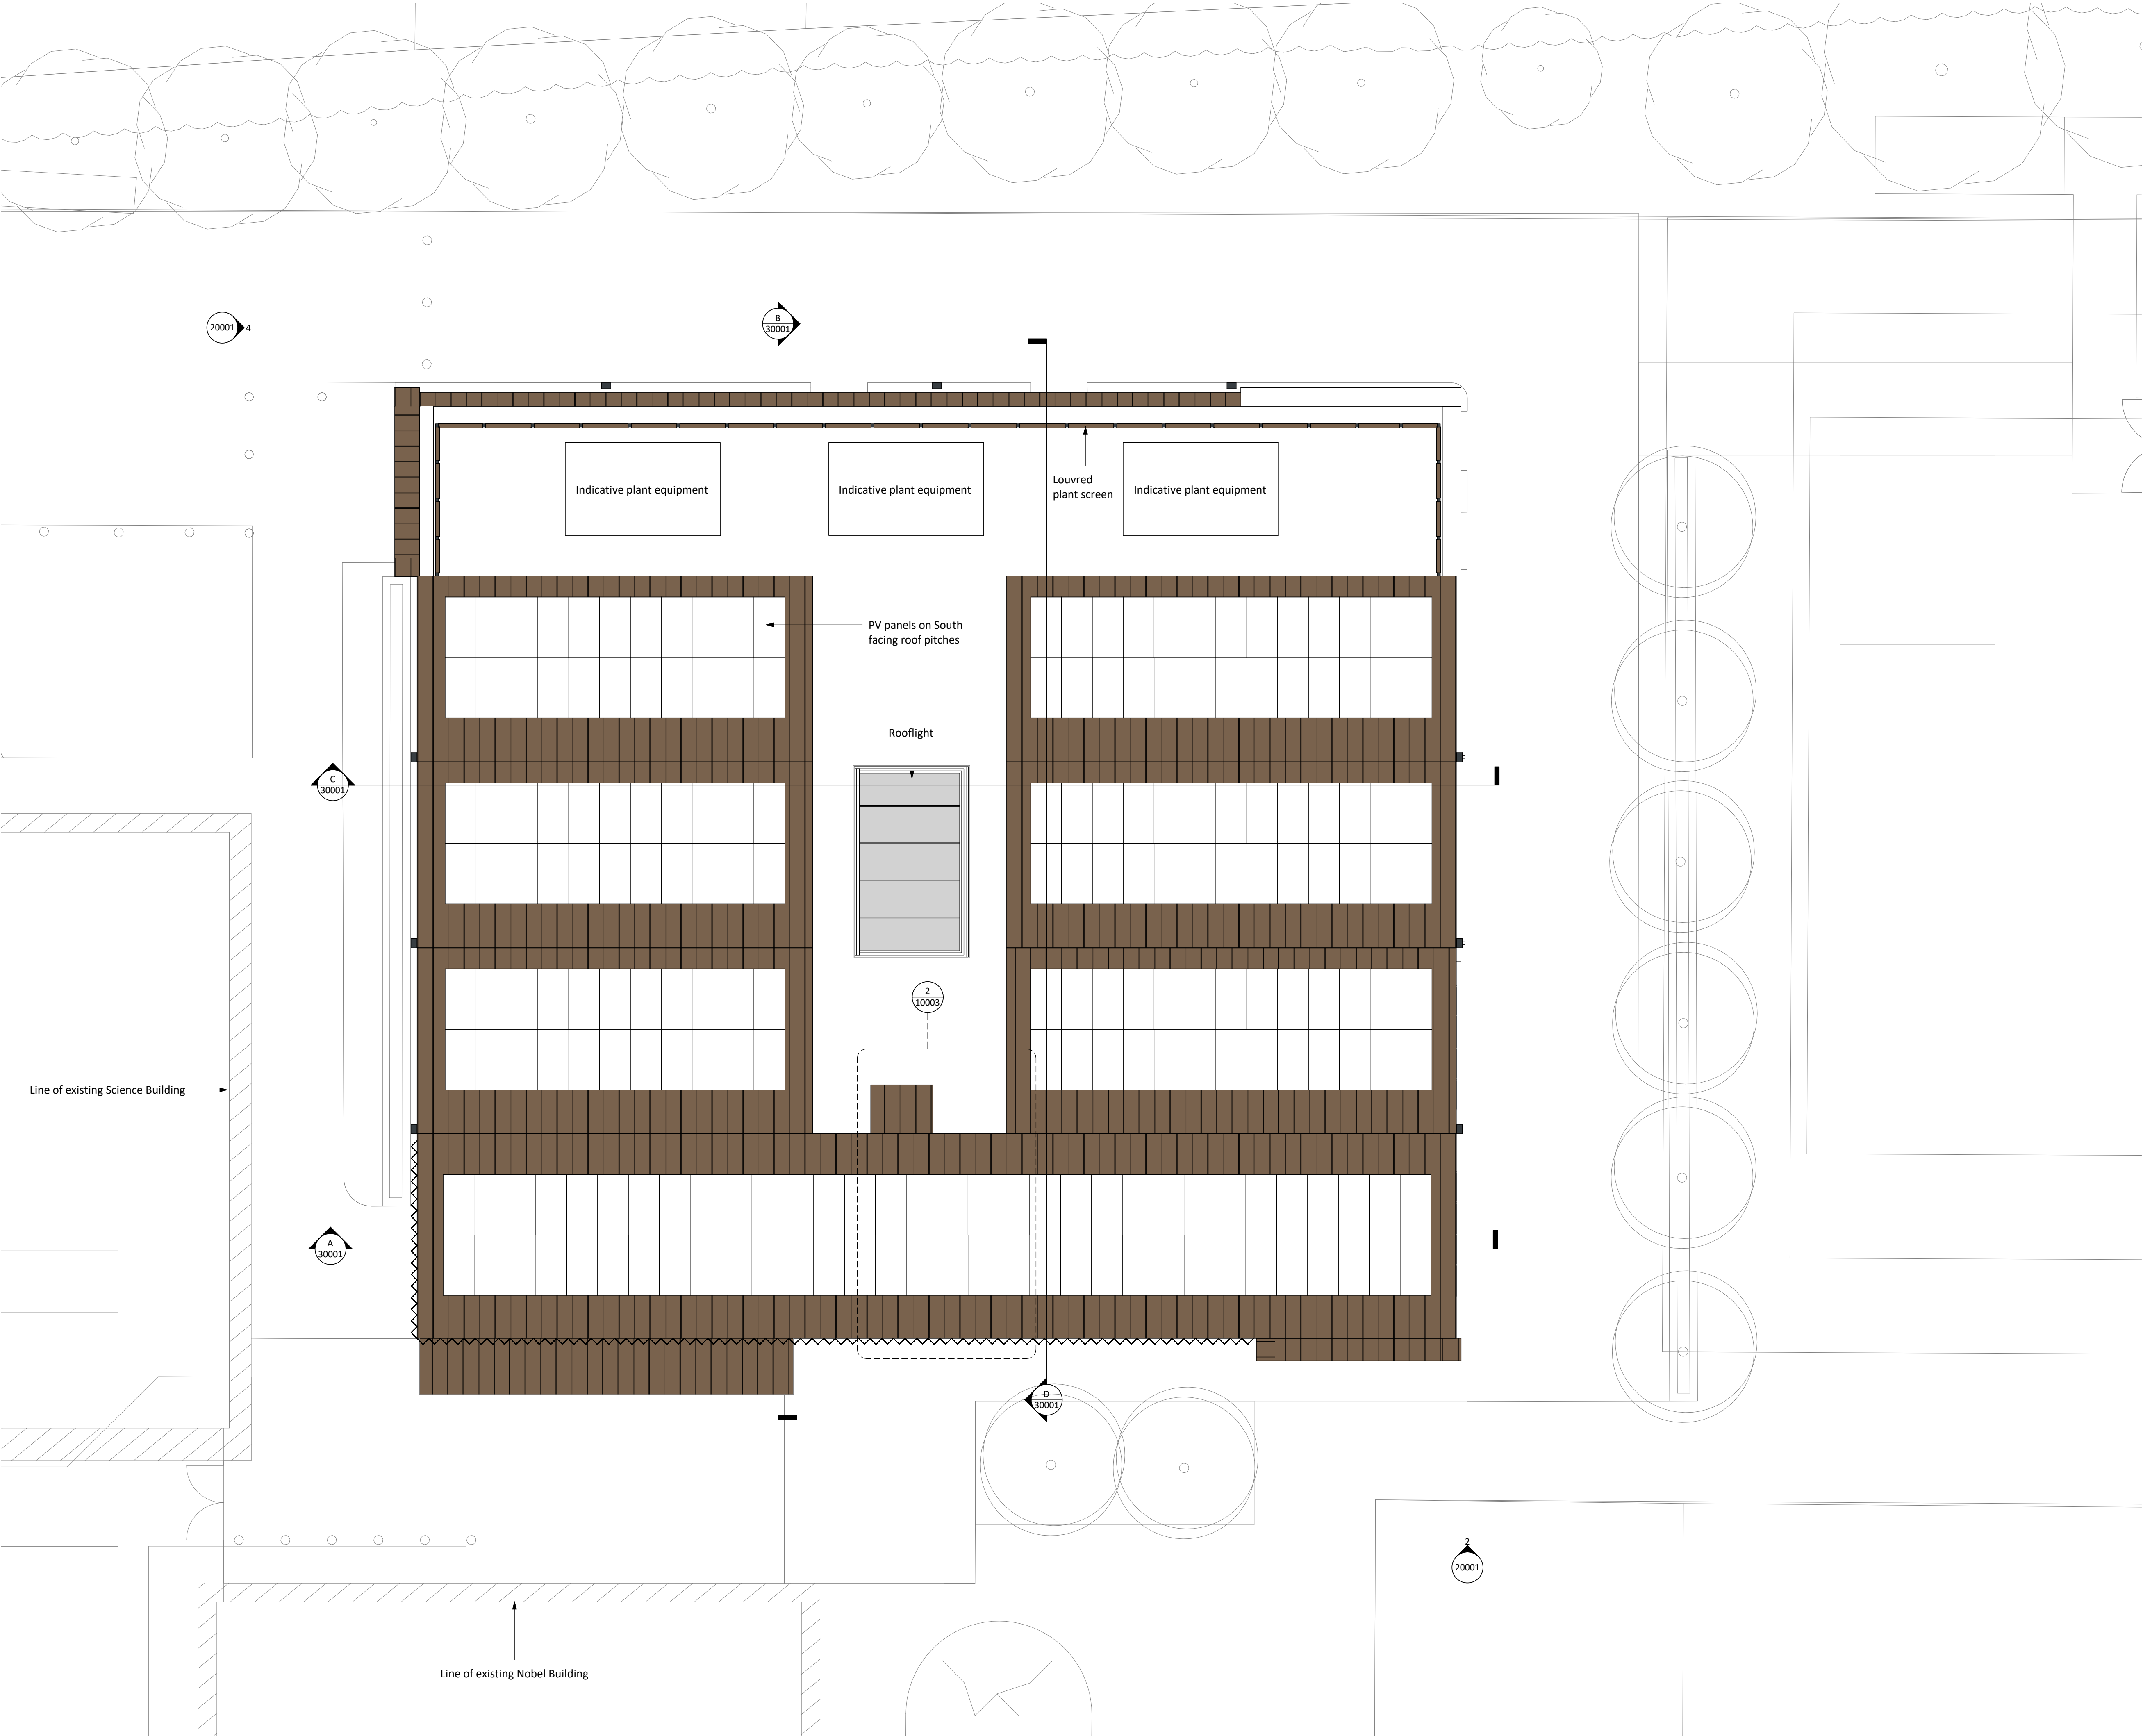


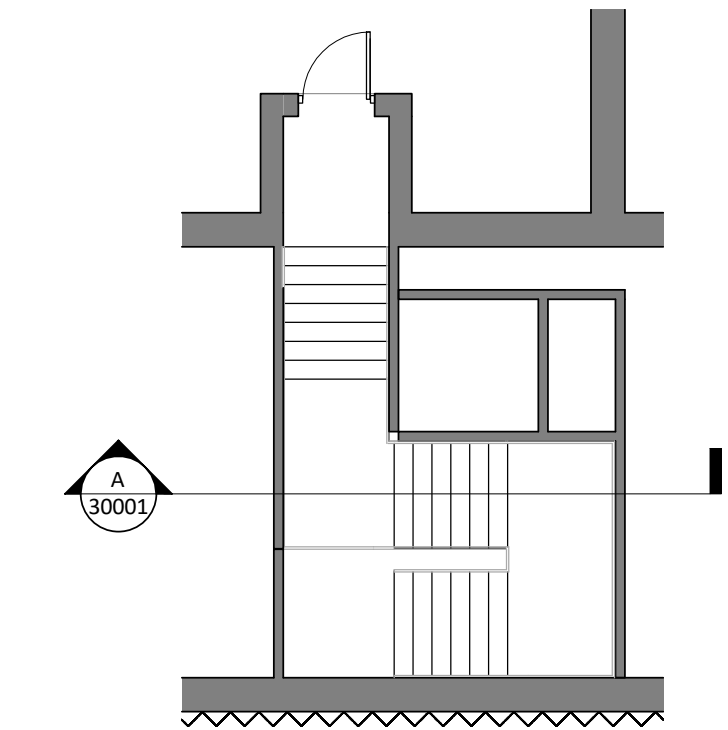

Responsibility is not accepted for errors made by others in scaling from this drawing.
All construction information should be taken from figured dimensions only.

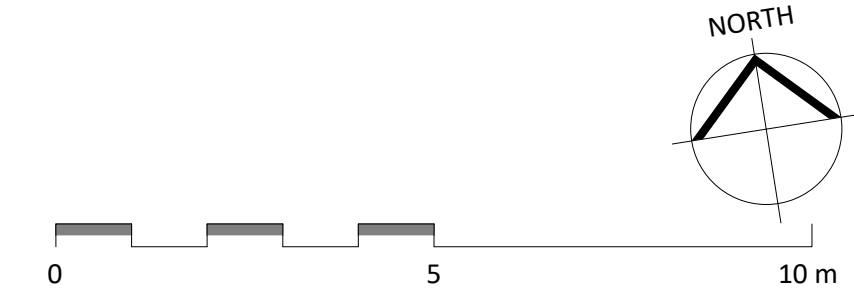

2 Proposed Roof Access Plan
1 : 100

PL	PL02	07/03/2023	Updated Planning Issue
PL	PL01	16/12/2022	Planning Issue
STATUS	REV	DATE	DESCRIPTION
CLIENT	Barton Peveril College		
REVISD BY	Author		
CHECKED BY	Checker		
ORIGINATOR NO	155652		

CONSULTANT
STRIDE TREGLOWN
www.stridetreglown.com © Stride Treglown Limited 2020
PROJECT
BPC Art & Design Centre
Chestnut Ave, Eastleigh, SO50 5ZA

DRAWING TITLE
Proposed Roof Plan

STATUS CODE	SCALE
PL : Authorized and accepted	1 : 100@A1
DRAWING USAGE: Updated Planning Issue	
PROJECT - ORIGINATOR - VOLUME - LEVEL - TYPE - ROLE - CLASS - NUMBER	STATUS _ REVISION
155652-STL-00-02-DR-A-10003	PL_PL02

Proposed Roof Plan
1 : 100