



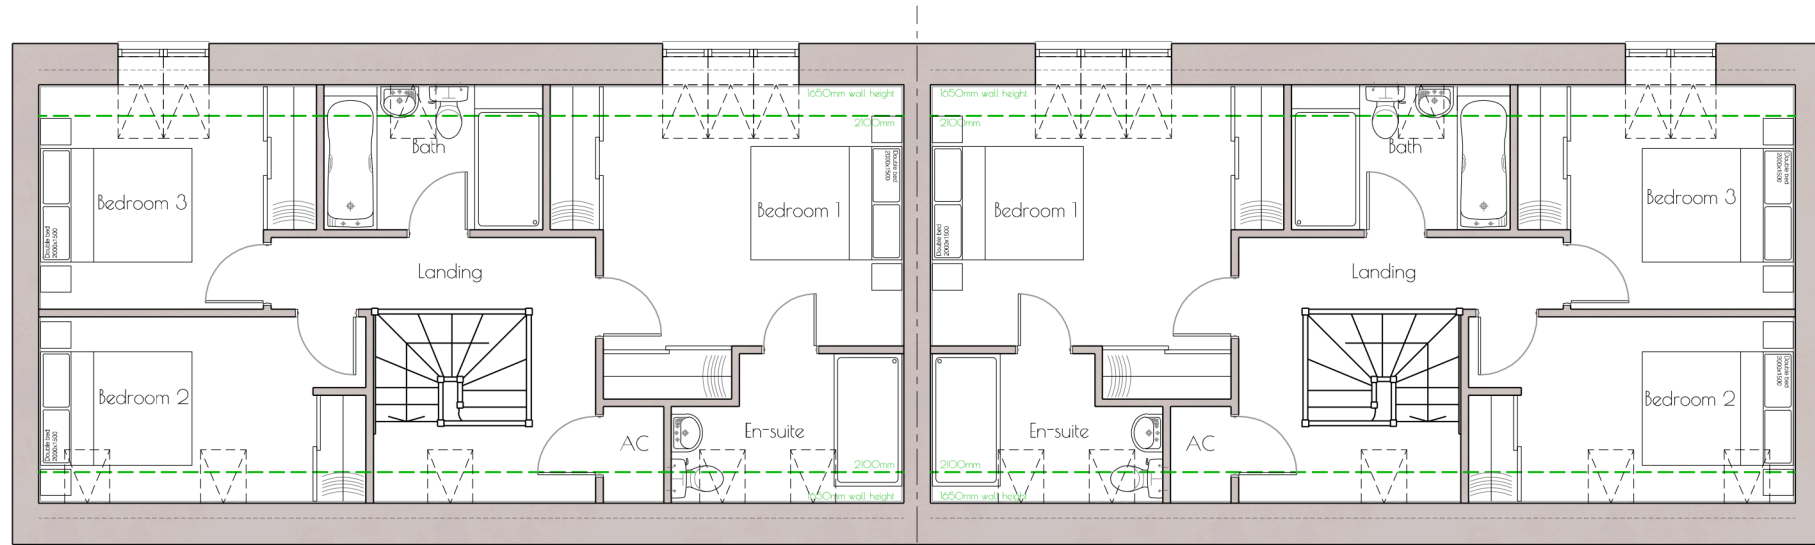


First Floor

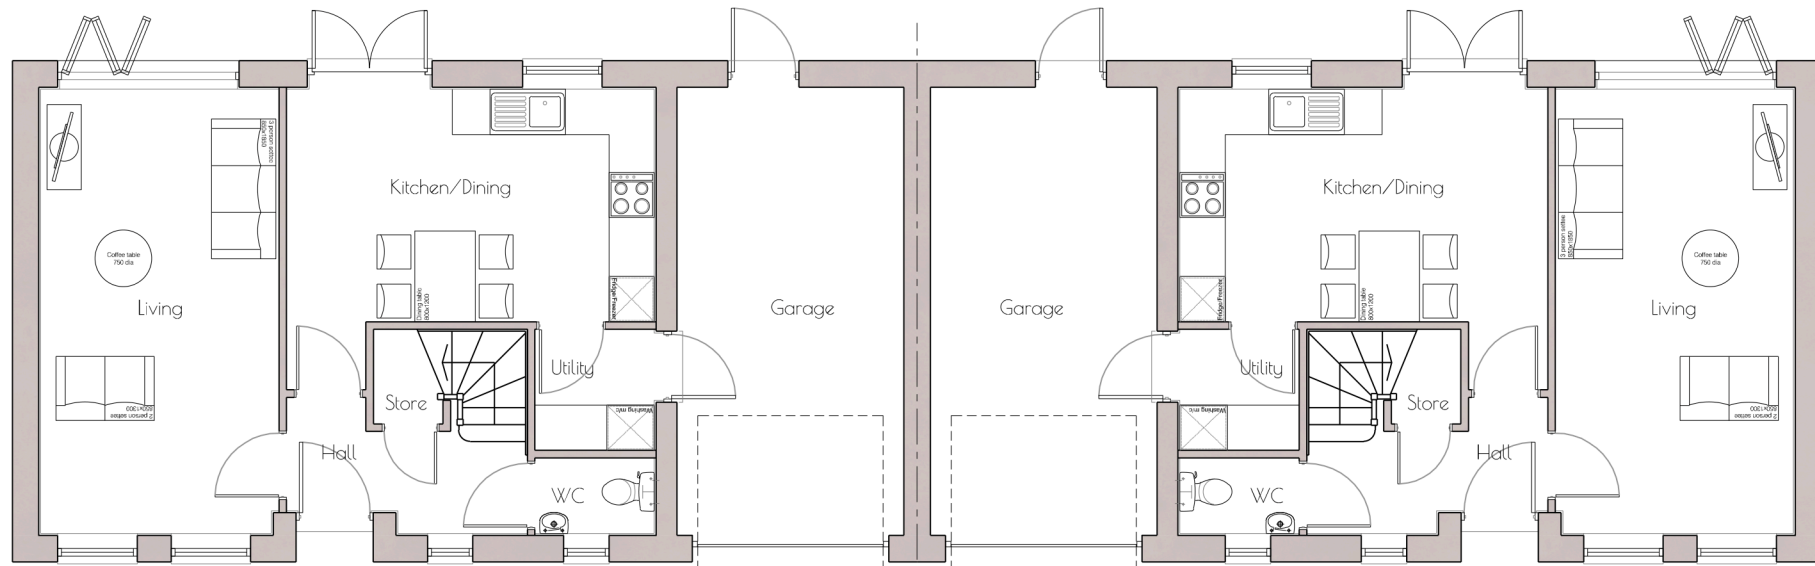

Ground Floor

scale 1:100

 

Housetype	3B	Variation
Bedrooms	3	Persons
Sq.ft	1198	Sq.m
		111.3

JON DALE ARCHITECT LTD.

Jon Dale RIBA 12 Crestwood View, Eastleigh, Hampshire, SO50 4NF Tel: 07787 575126 E-mail: jondalearchitect@gmail.com

Project

Land Off Knowle Lane,
Cockpits Farm,
Fairbairn

Scale

1:100

Date

Jan '23

Drawn

RDP

Checked

JD

Title

Plots 3-4
Floor Plans
-

Job No.

121

Drawing. No.

P3-4p

Revision

-