



First Floor

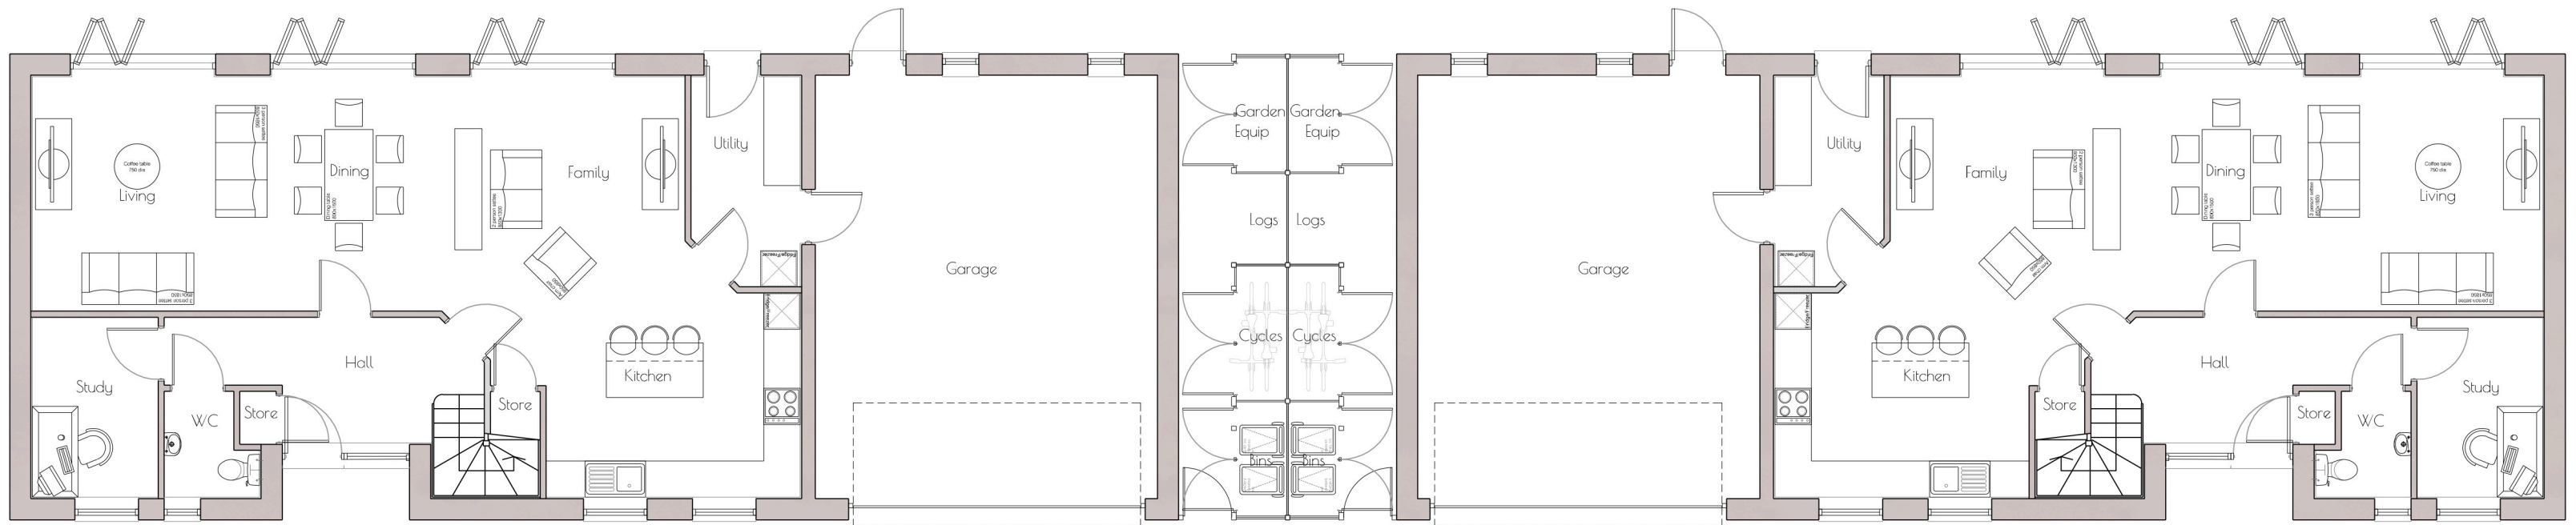

Ground Floor

scale 1:100

 

Housetype	4B	Variation	
Bedrooms	4	Persons	8
Sq.ft	2254	Sq.m	209.4

JON DALE ARCHITECT LTD.

Jon Dale RIBA 12 Crestwood View, Eastleigh, Hampshire, SO50 4NF Tel: 07787 575126 E-mail: jondalearchitect@gmail.com

Project
Land Off Knowle Lane.
Cockpits Farm.
Fairbairn

Title
Plots 1 & 2
Floor Plans
-

Scale	Date	Drawn	Checked	Job No.	Drawing. No.	Revision
1:100	Jan '23	RDP	JD	121	P1-2.p	-