
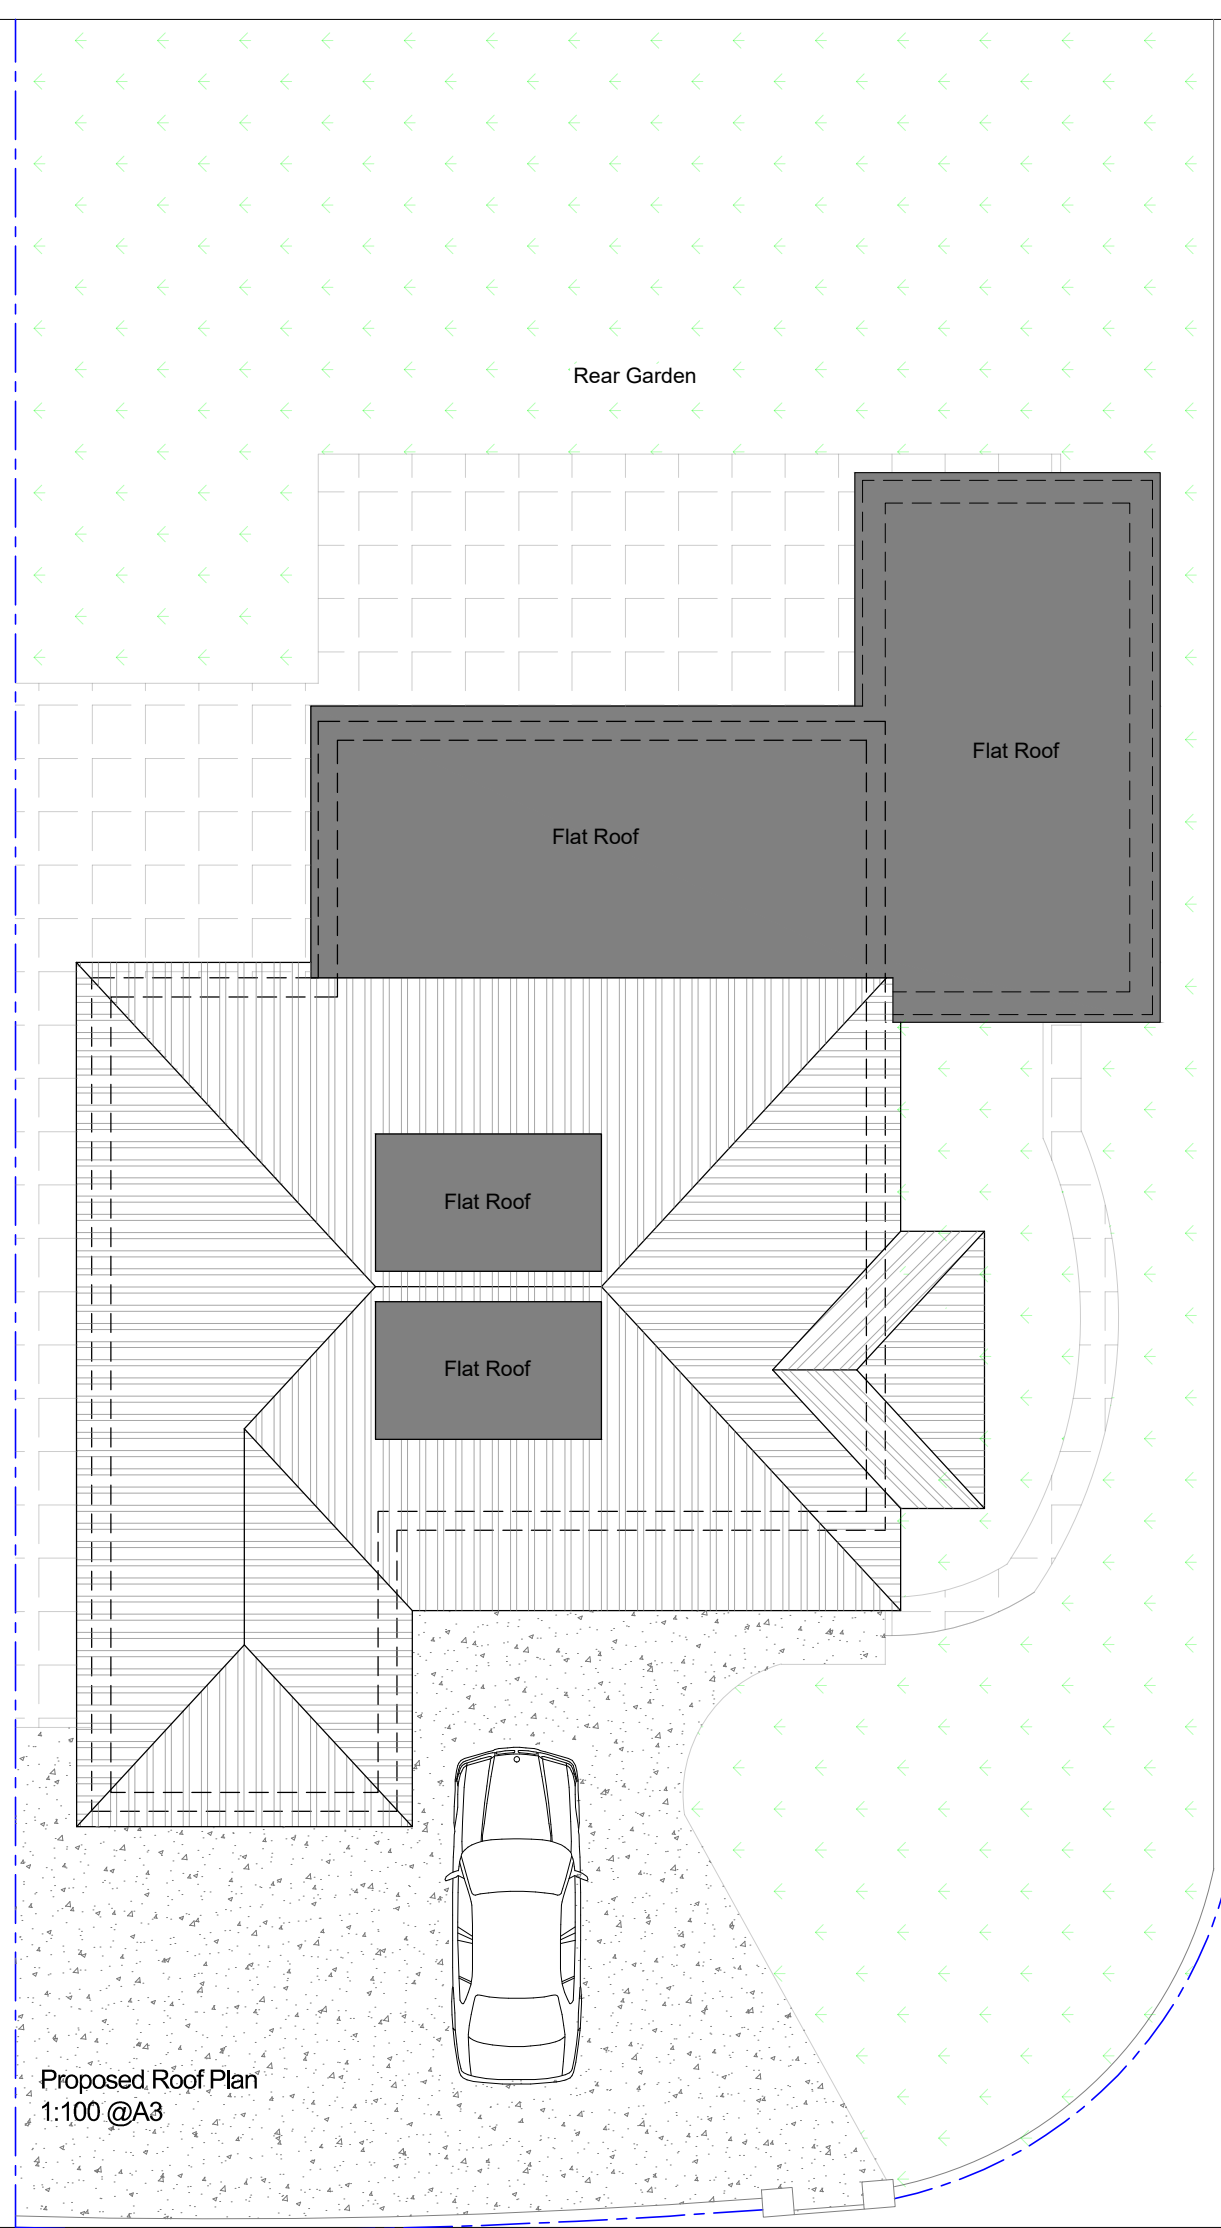
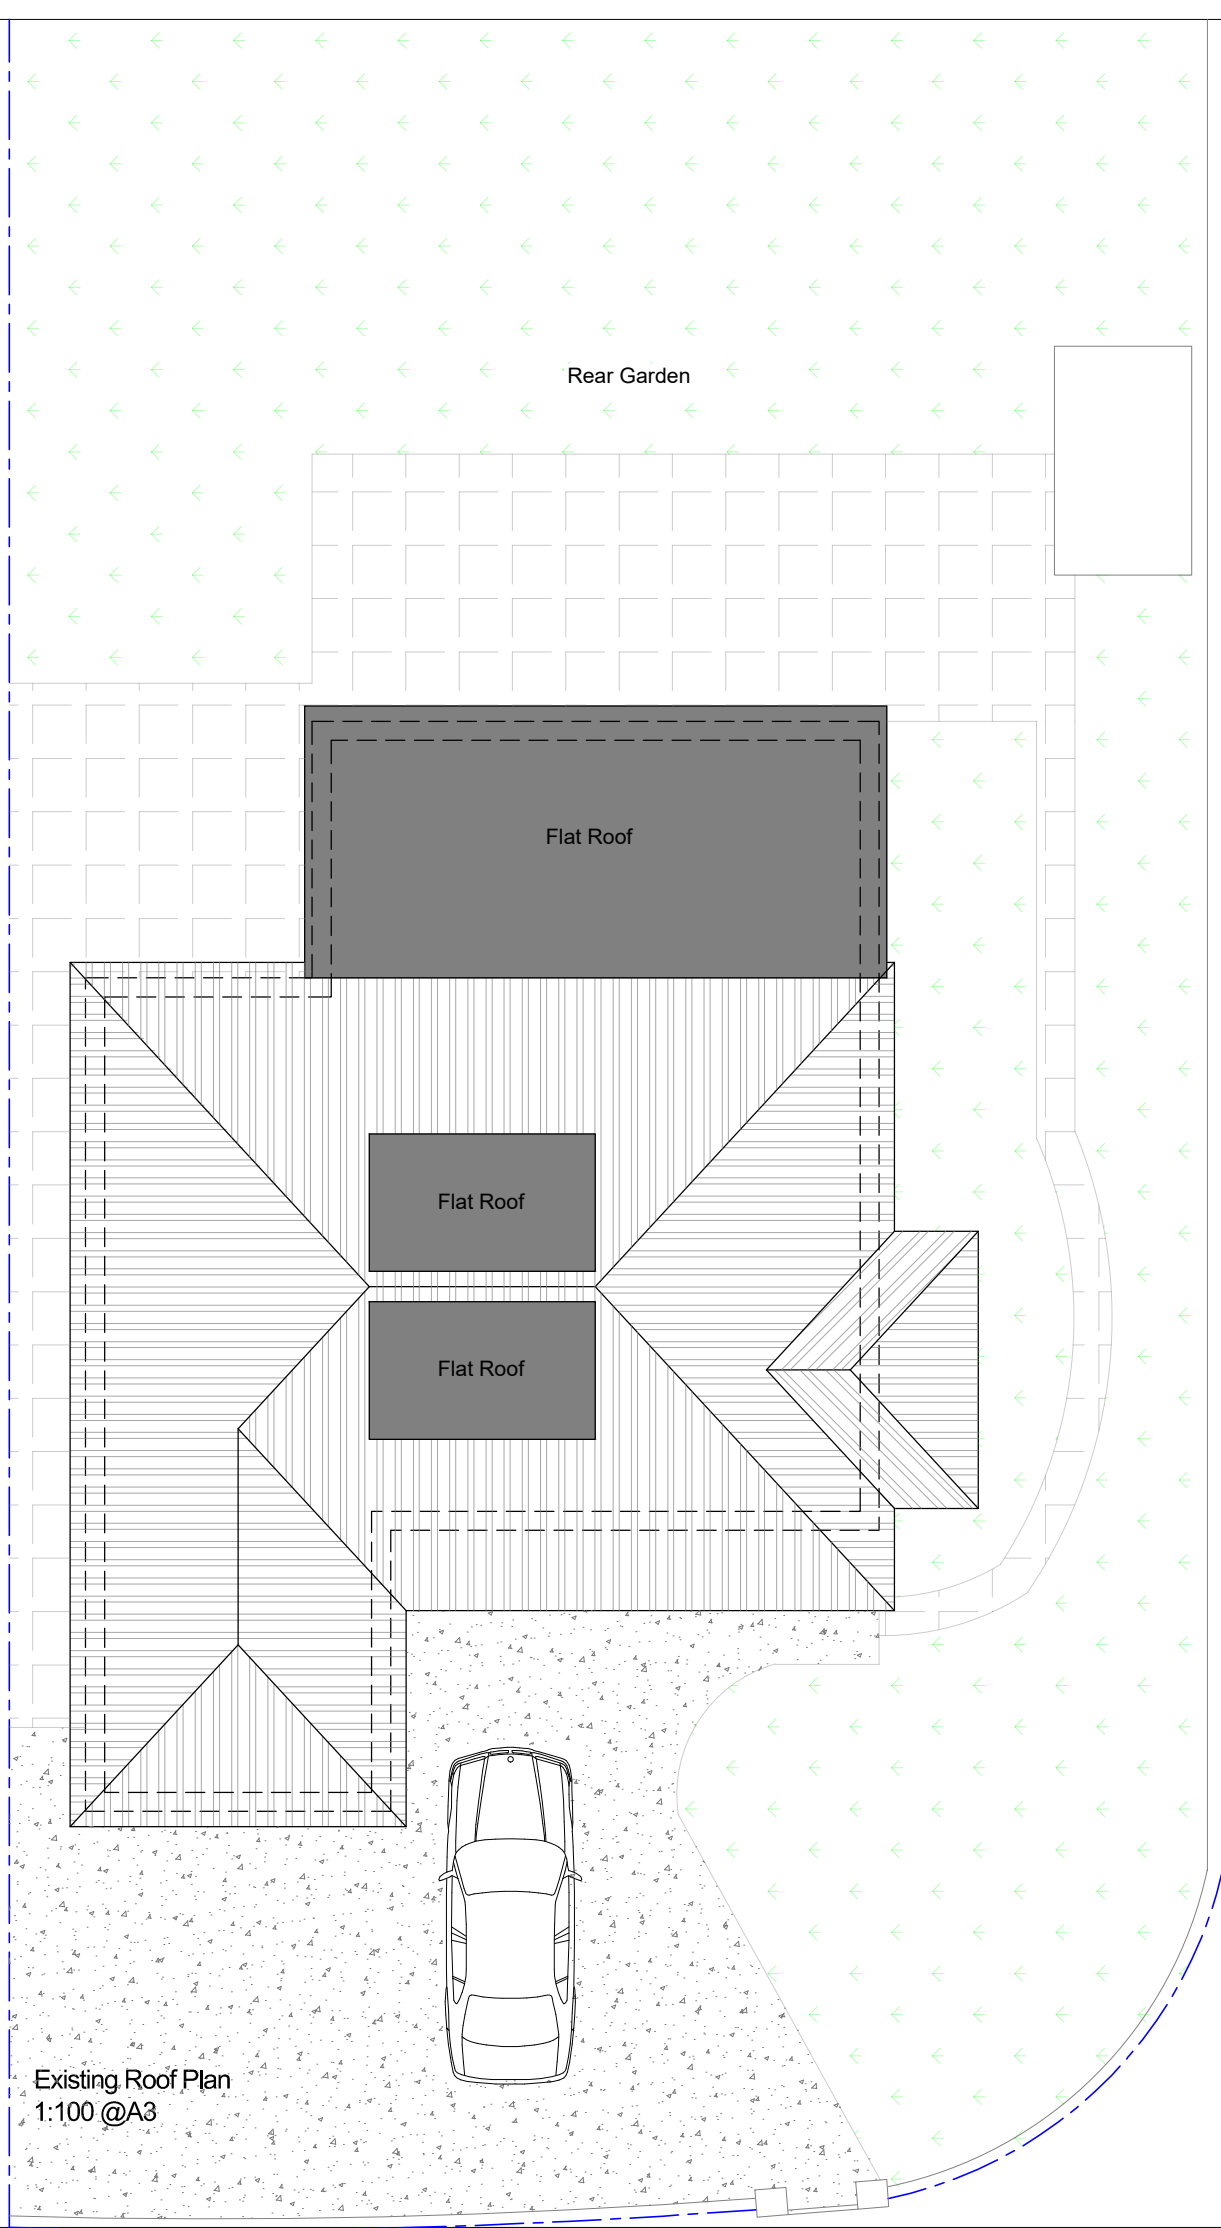


EXISTING WALLS

NEW CAVITY WALLS

NEW STUD WALLS

0 5m

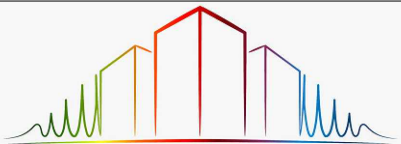

NA PLANNING LTD

19 St James Park road, Shirley,
Southampton, SO16 6HL
TEL: 077 4569 6432
E-MAIL: info@naplanning.co.uk
WEB: www.naplanning.co.uk

Project
2 Sarum Road, Chandlers Ford, SO53 2AN

Drawing
Single Storey Side Extension

Title
Existing & Proposed Roof Plans

Drawing Status:

Scale 1:100 @ A3	Drawn N.ALI	Date 15.02.2023
---------------------	----------------	--------------------

Project 339	Page 03	Revision P4
----------------	------------	----------------