

General Notes

This drawing is © Boyle & Summers and may not be reproduced, copied or altered in any way without written authority.


Other than for the purposes of planning, do not scale these drawings. Use written dimensions only. All dimensions to be checked on site prior to commencement of work.

Key


- RWP - Rainwater pipe
- B - Goods door bollard
- CH - Internal wall mounted cycle hooks




Ground Floor Plan
1 : 100

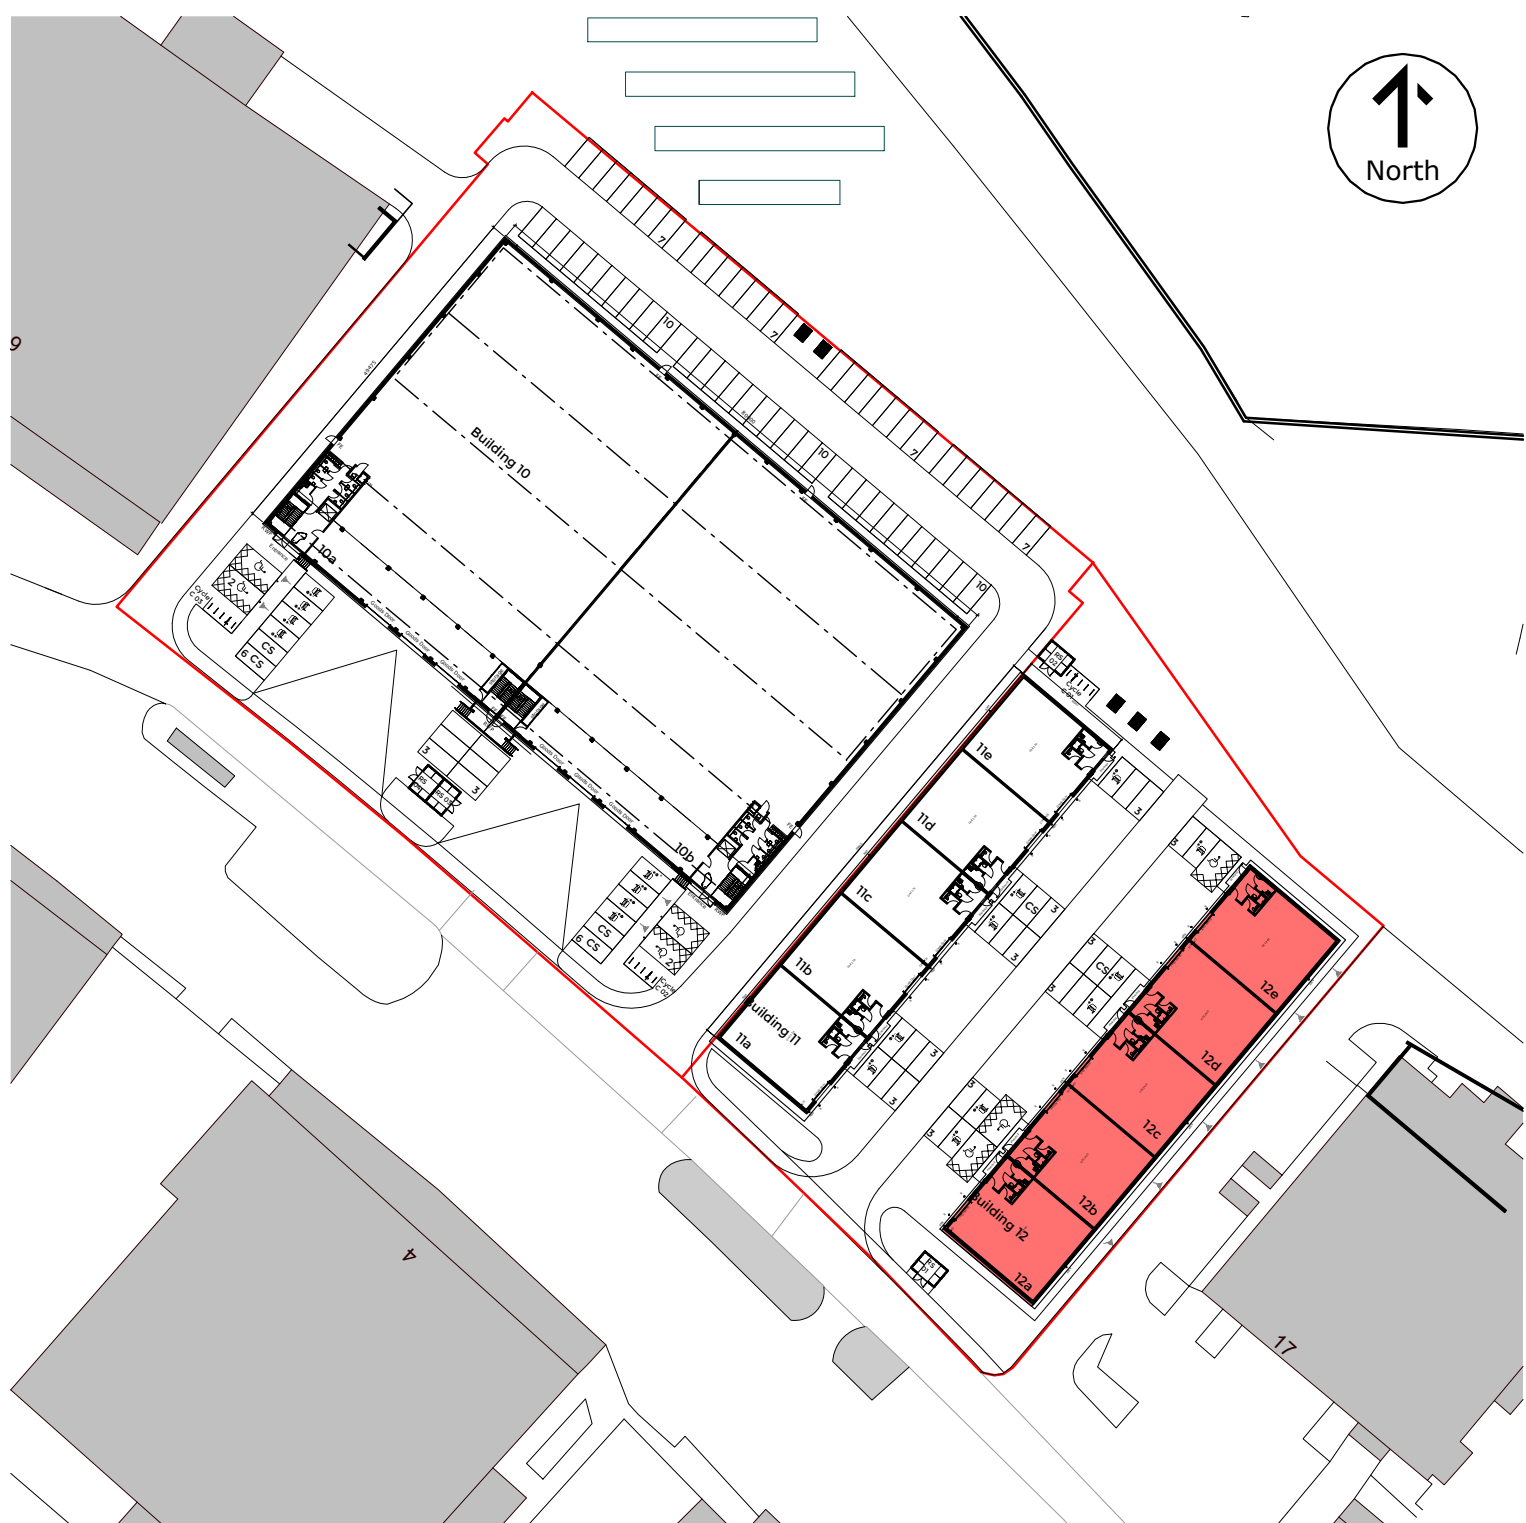

Site Key Plan
1 : 1000

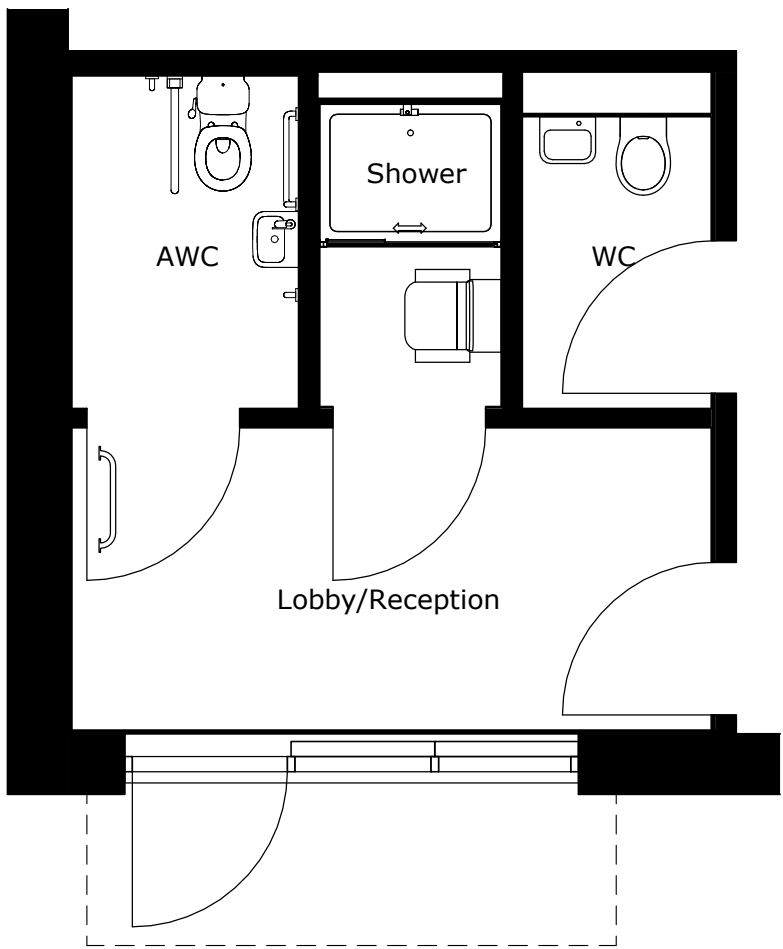

Typical core extract
1 : 50

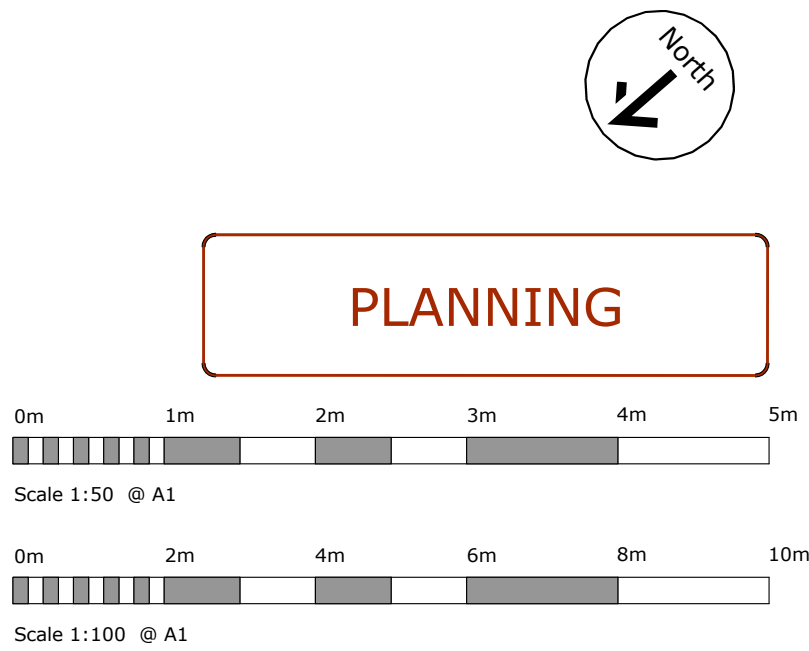

A 28.02.23 Planning Issue. JL TB

Building 12 Ground Floor Plan

CBP - BSL - D2 - 01 - DR - A - 3003 - PL - A JAN 2023
22093: CHALCROFT 3 Scale As indicated @ A1
CHALCROFT BUSINESS PARK Drawn JL
Client: FIPWEL Checked SS

Suite E, Ferry House
Canute Road
Southampton
Hampshire
SO14 3FJ

023 8063 1432
boyleandsummers.co.uk

